



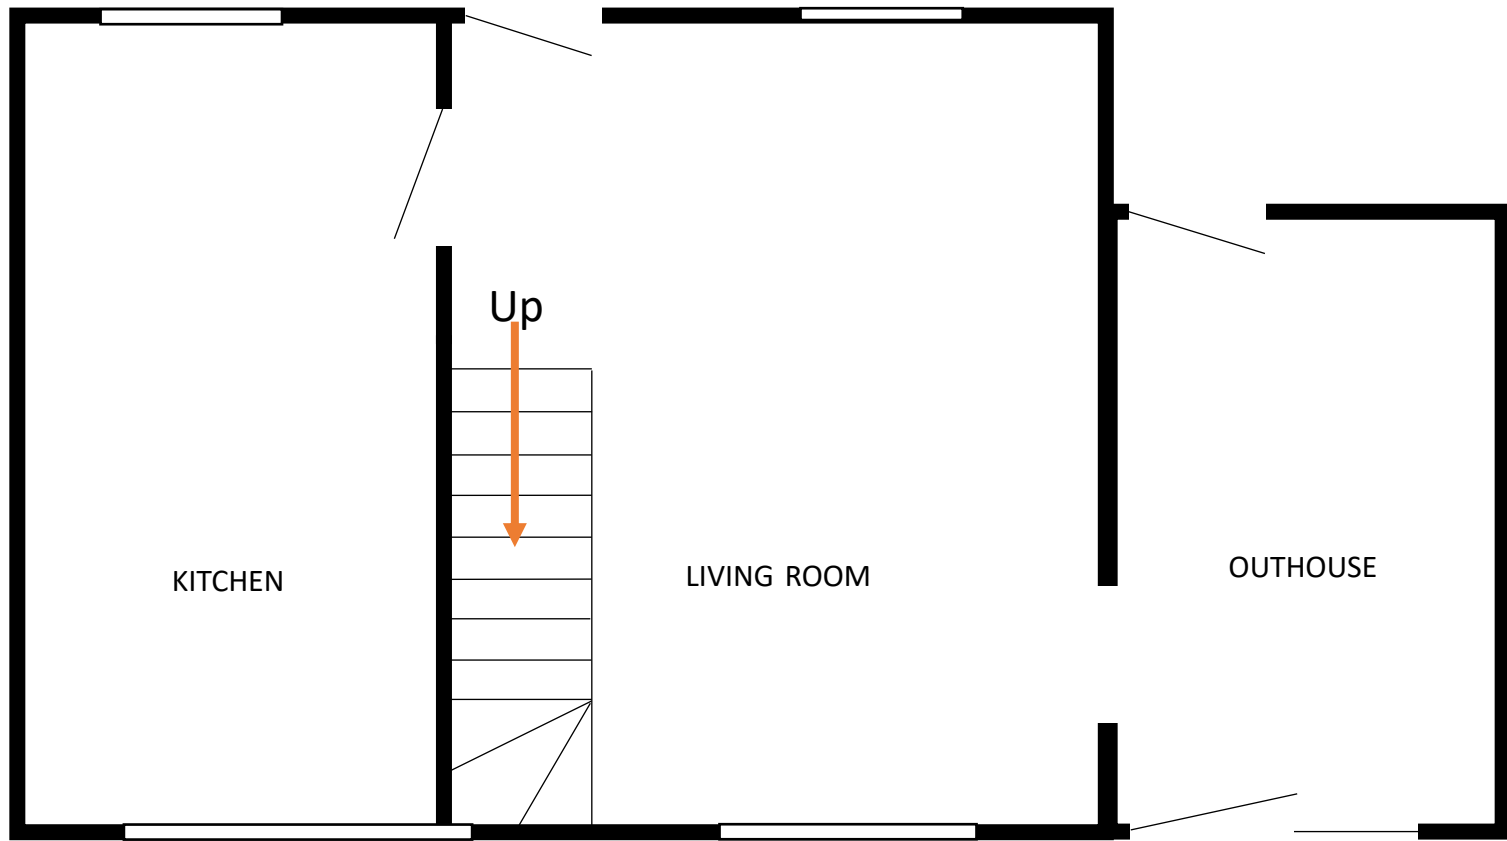

Existing Ground Floor

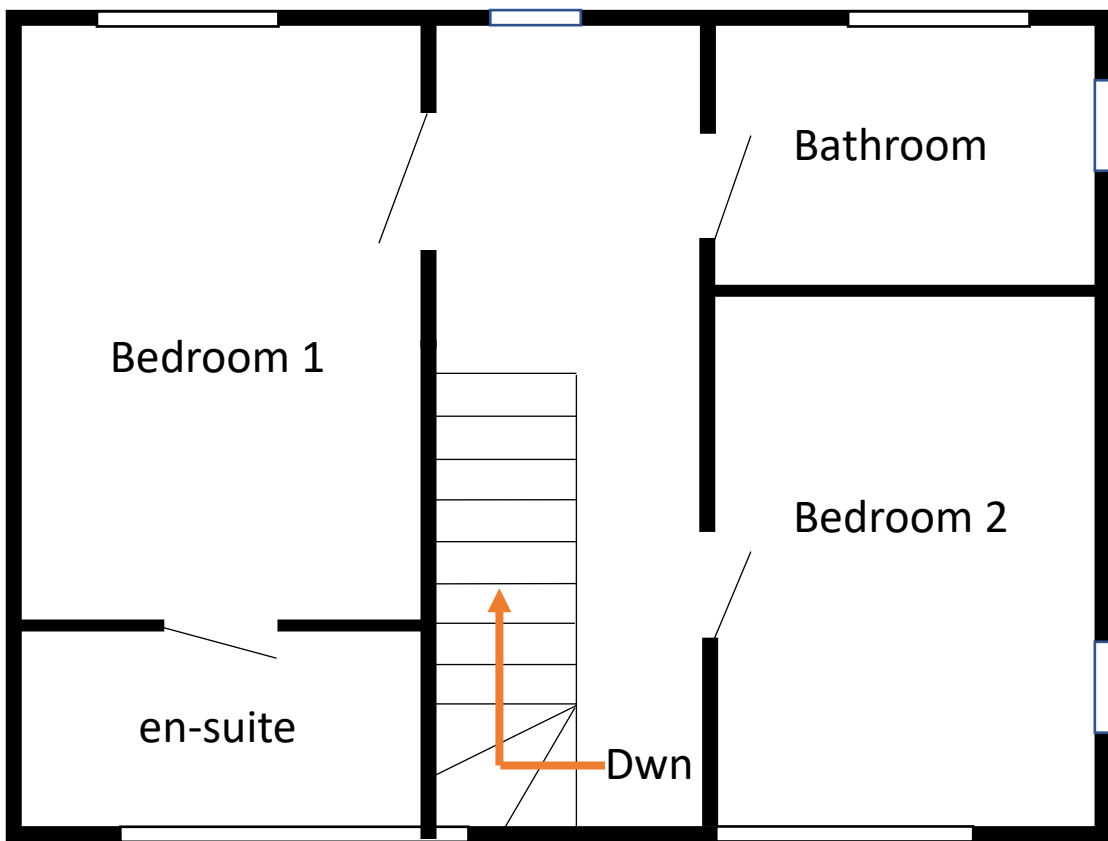

Existing First Floor



Proposed Ground Floor



Proposed First Floor