

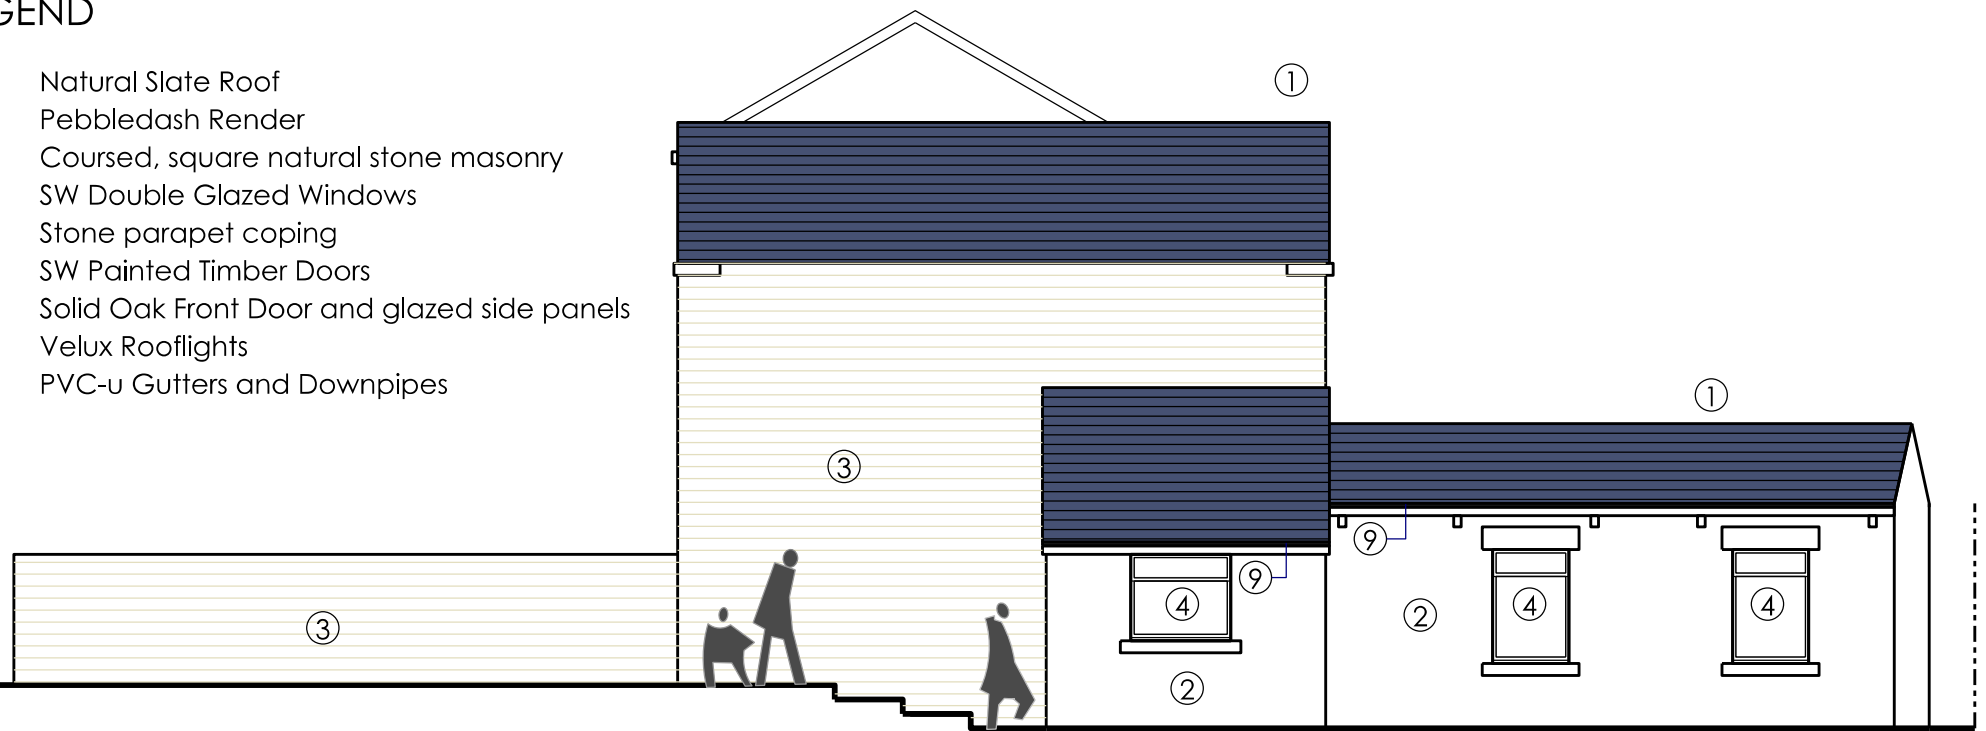


LEGEND


- ① Natural Slate Roof
- ② Pebbledash Render
- ③ Coursed, square natural stone masonry
- ④ SW Double Glazed Windows
- ⑤ Stone parapet coping
- ⑥ SW Painted Timber Doors
- ⑦ Solid Oak Front Door and glazed side panels
- ⑧ Velux Rooflights
- ⑨ PVC-u Gutters and Downpipes

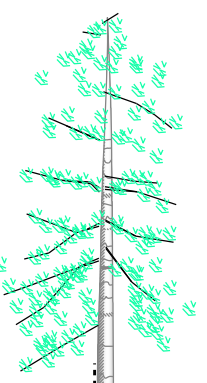

EXISTING NORTH ELEVATION 1:100

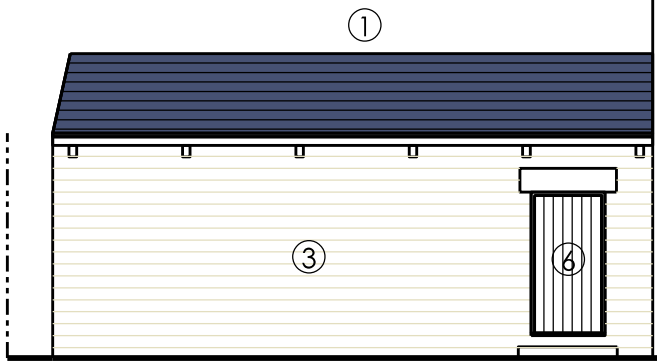

EXISTING SOUTH ELEVATION 1:100

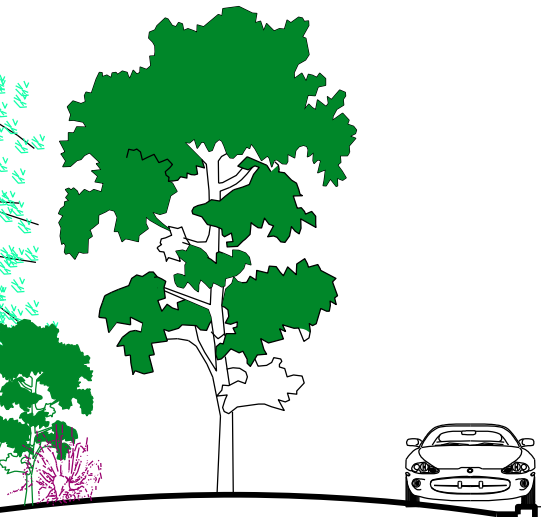

EXISTING WEST ELEVATION 1:100



EXISTING EAST ELEVATION 1:100