



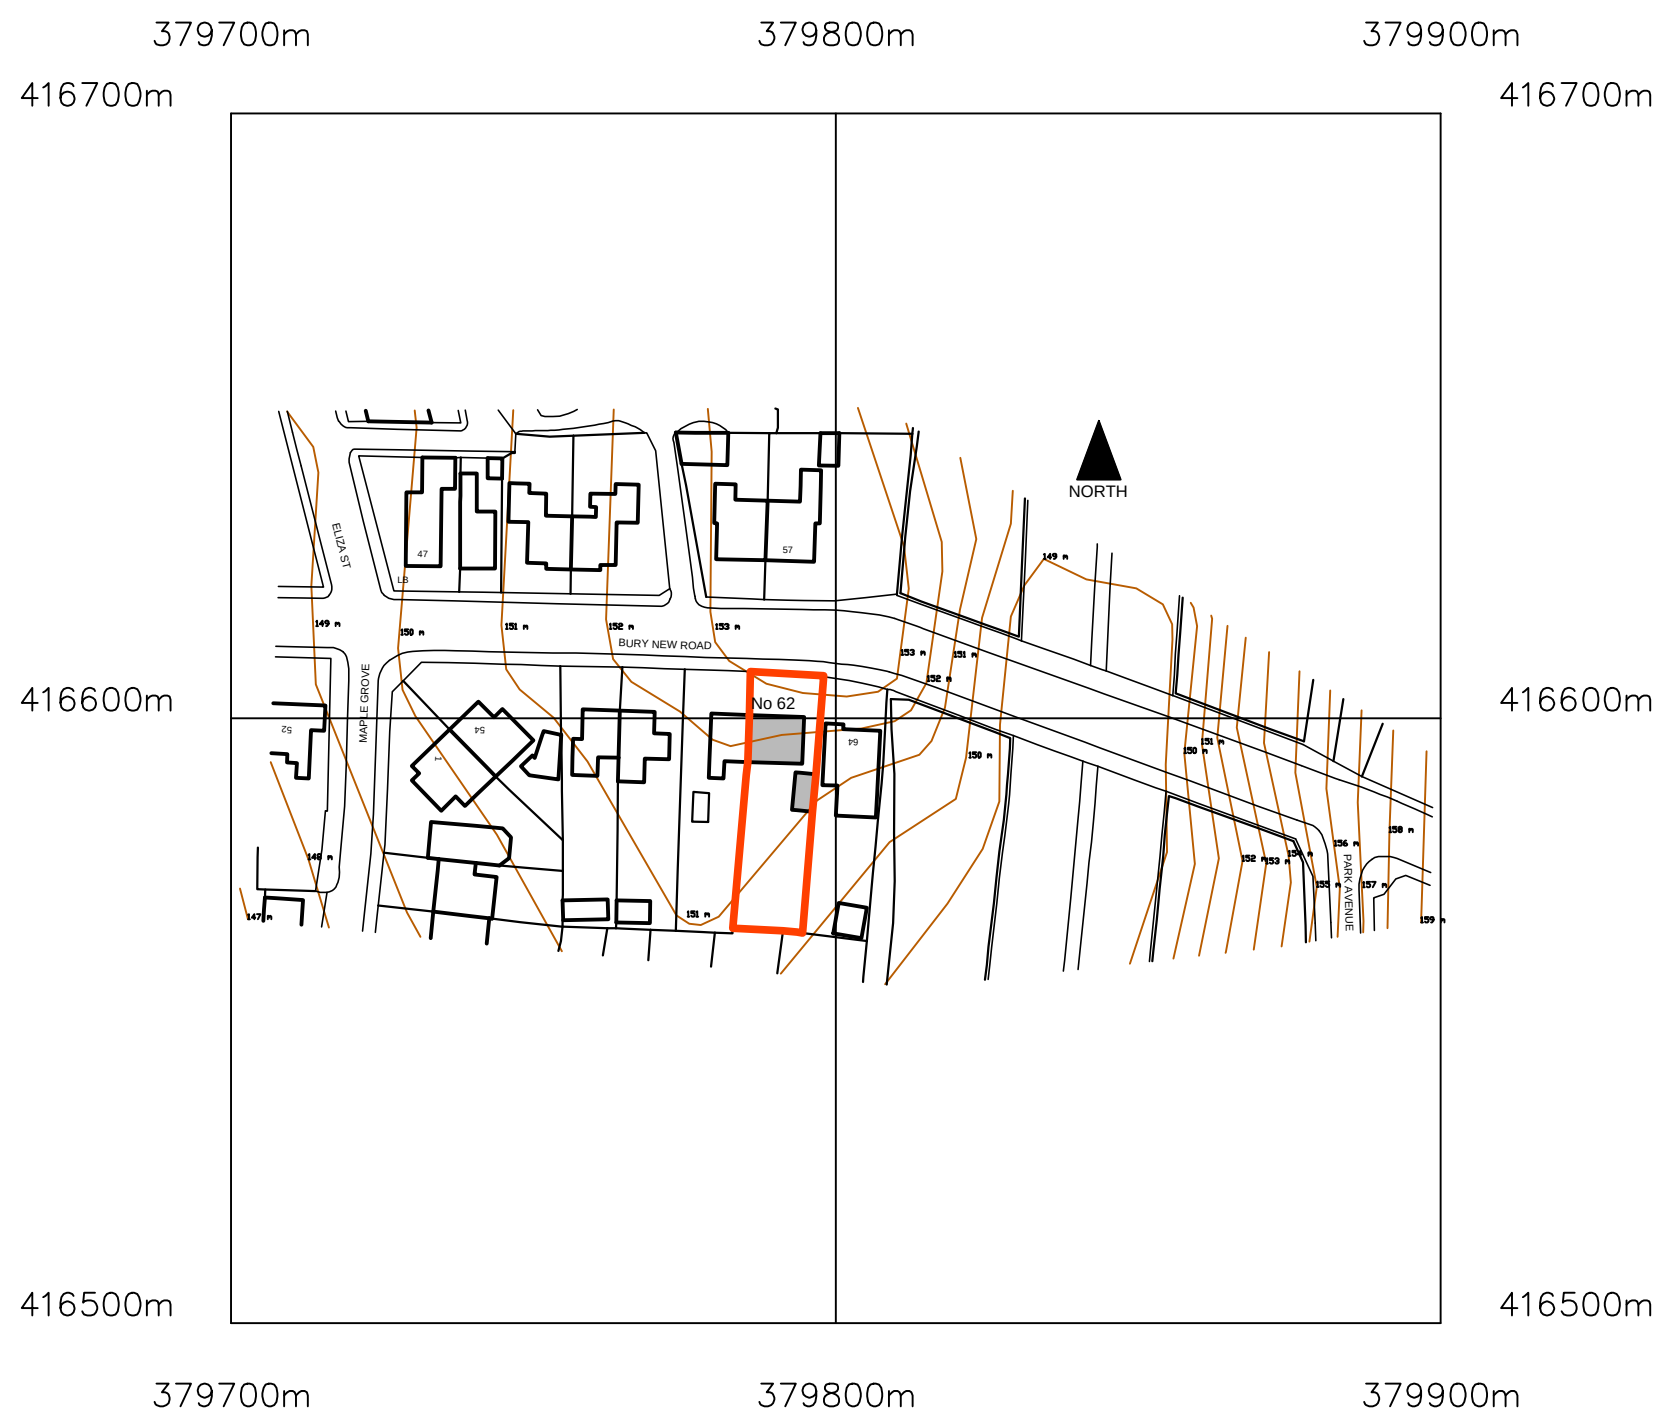


?Crown Copyright and database rights 2023 OS Licence no. 100019980

Location Plan @ 1:1250 at A2

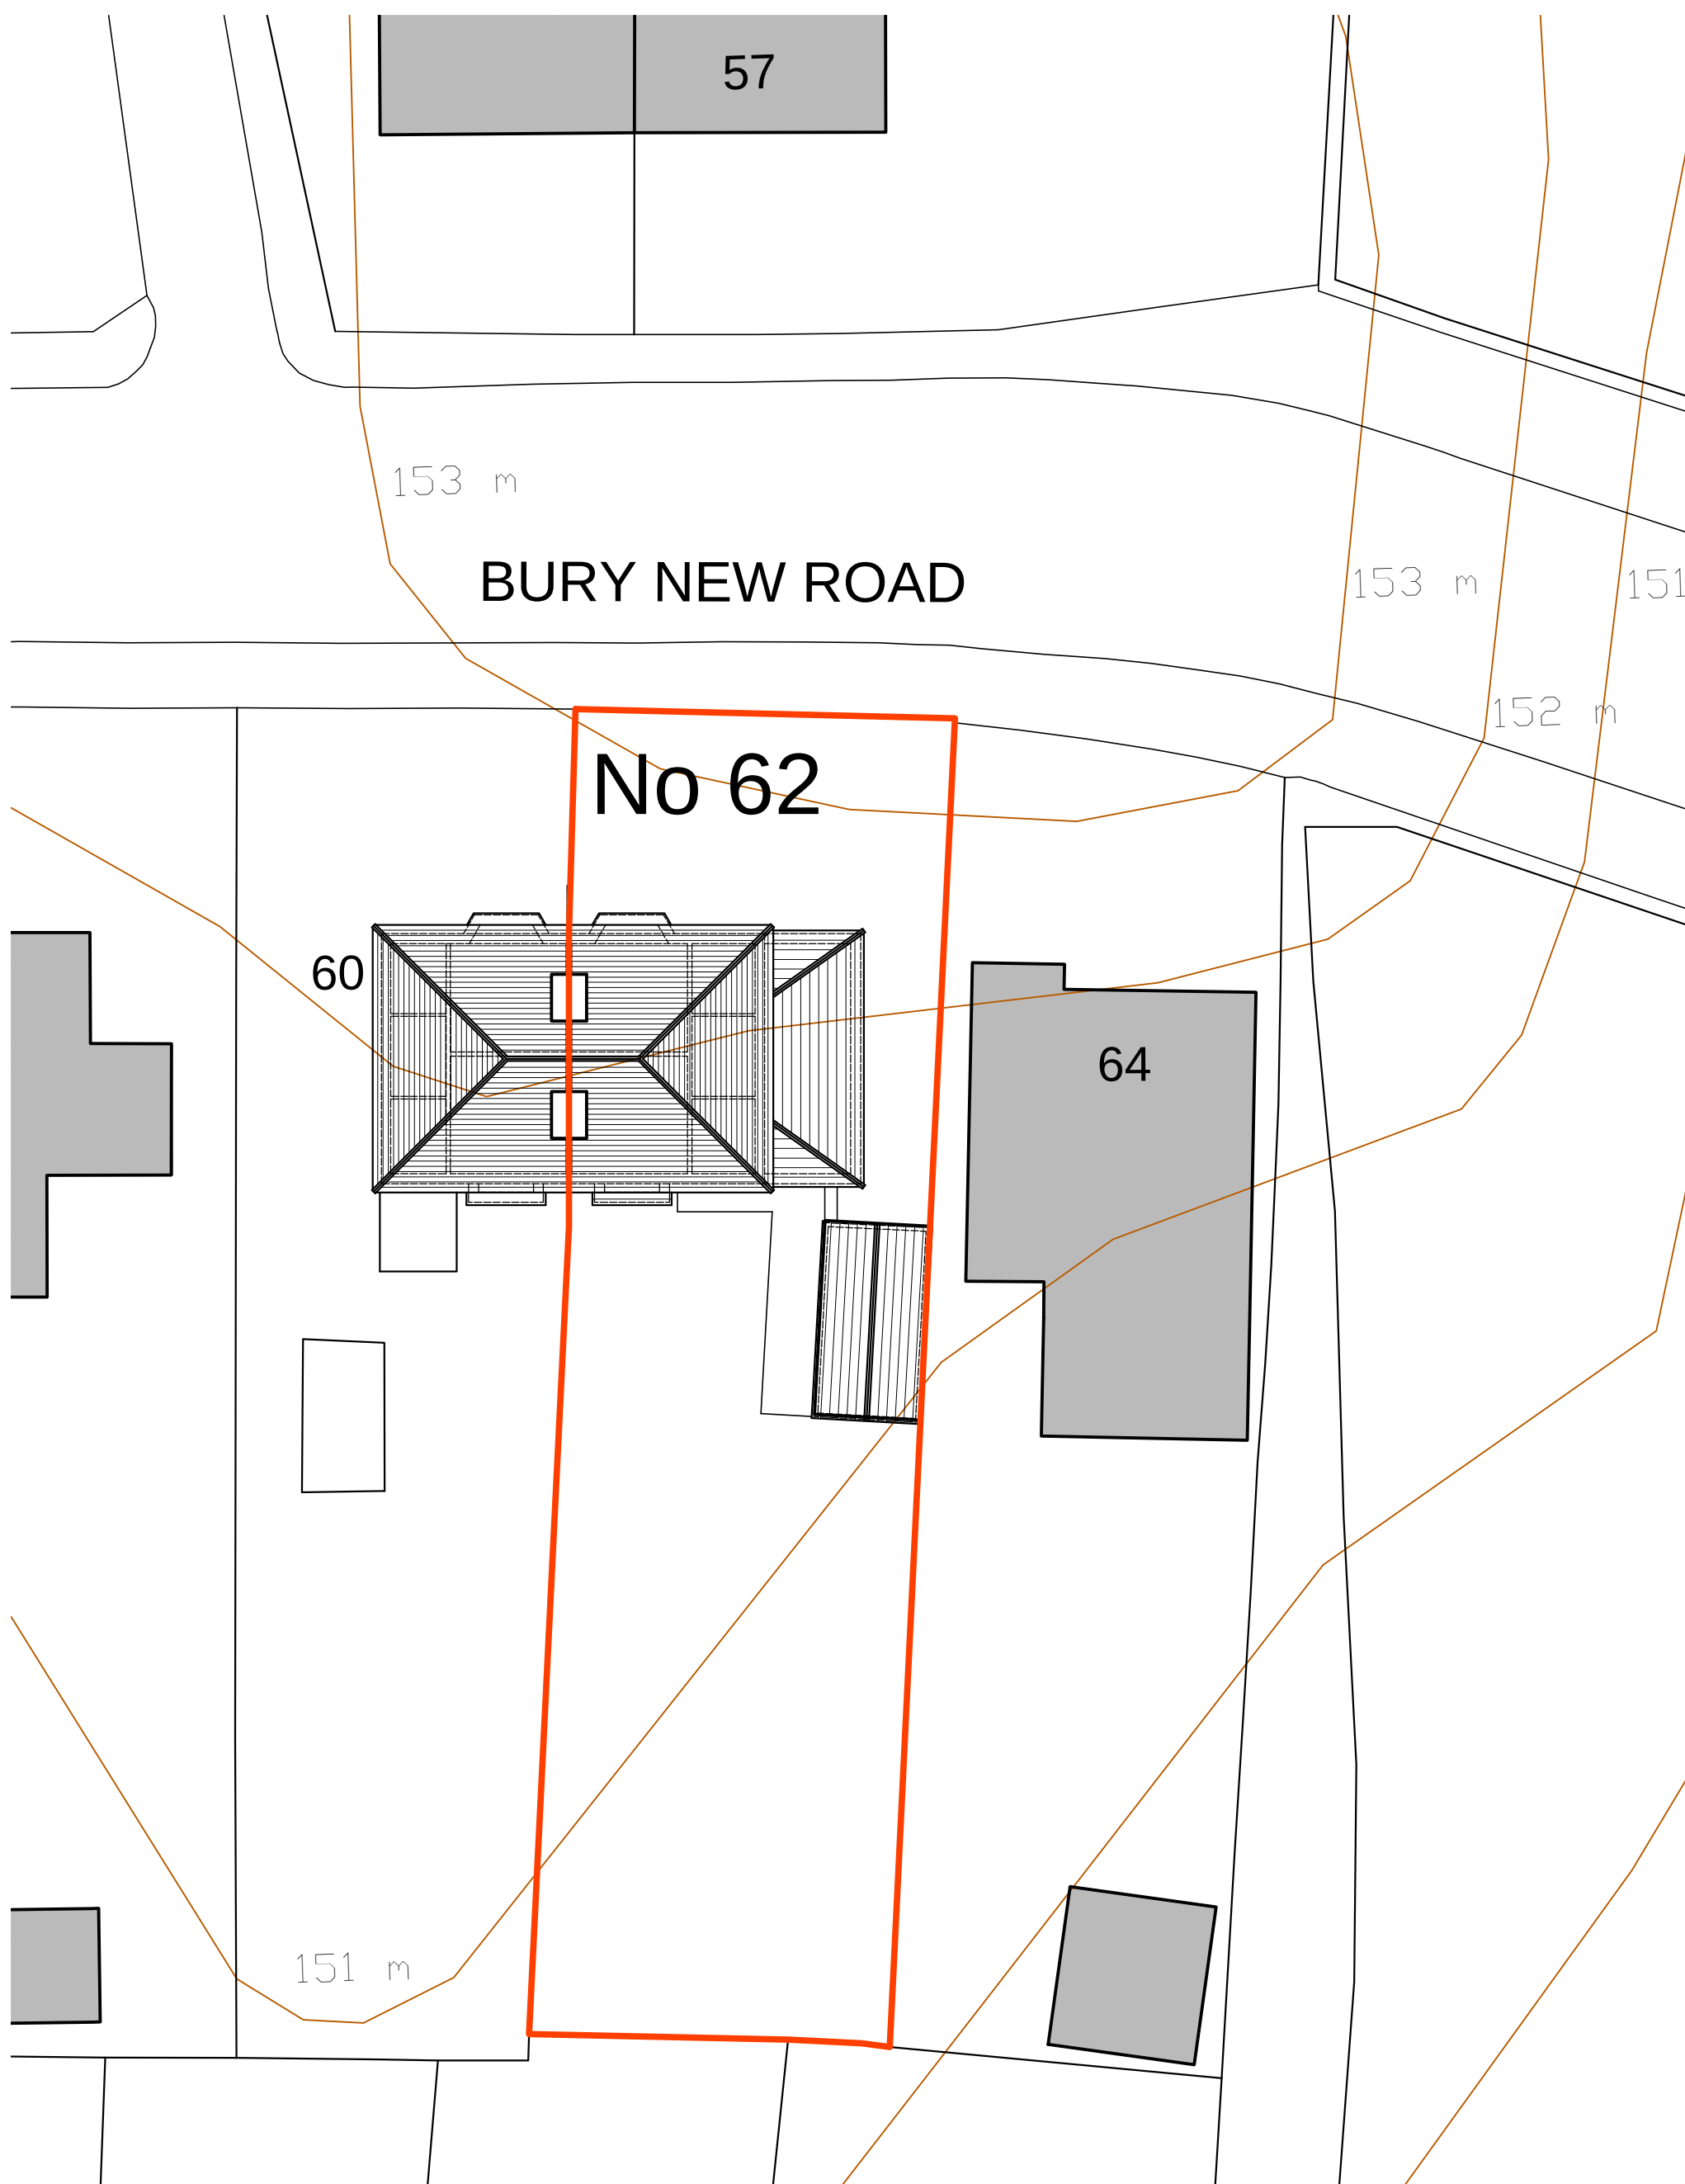

Existing Block Plan @ 1:200 at A2

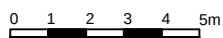

NOTES

- This drawing is copyright. No unauthorised copying of drawing without the express permission of the architect.
- Do not scale from prints. Use figure dimensions only.
- Contractors to check all dimensions on site prior to commencement of works.
- All works to be carried out in accordance with current statutory Health and Safety Regulations.
- This drawing is to be read in conjunction with all relevant consultants' and / or specialists' drawings / documents and any discrepancies or variations are to be notified to the architect before affected work commences.

REV.	AMENDMENTS	DATE
------	------------	------

Project	EXTENSION & ALTERATIONS TO: 62 BURY NEW ROAD, RAMSBOTTOM, BURY BL0 0BY
Drawing	LOCATION PLAN & EXISTING BLOCK PLAN
Client	MR J. DE-KONING
Dwn. By	NP
Scale	1:1250 & 1:200 @ A2
Drg. No.	22-10-01
Drg. Size	A2
Date	MARCH 2023