



SITE LOCATION PLAN 1-1250

49 Wood Road Lane, Summerseat, BL9 5QA

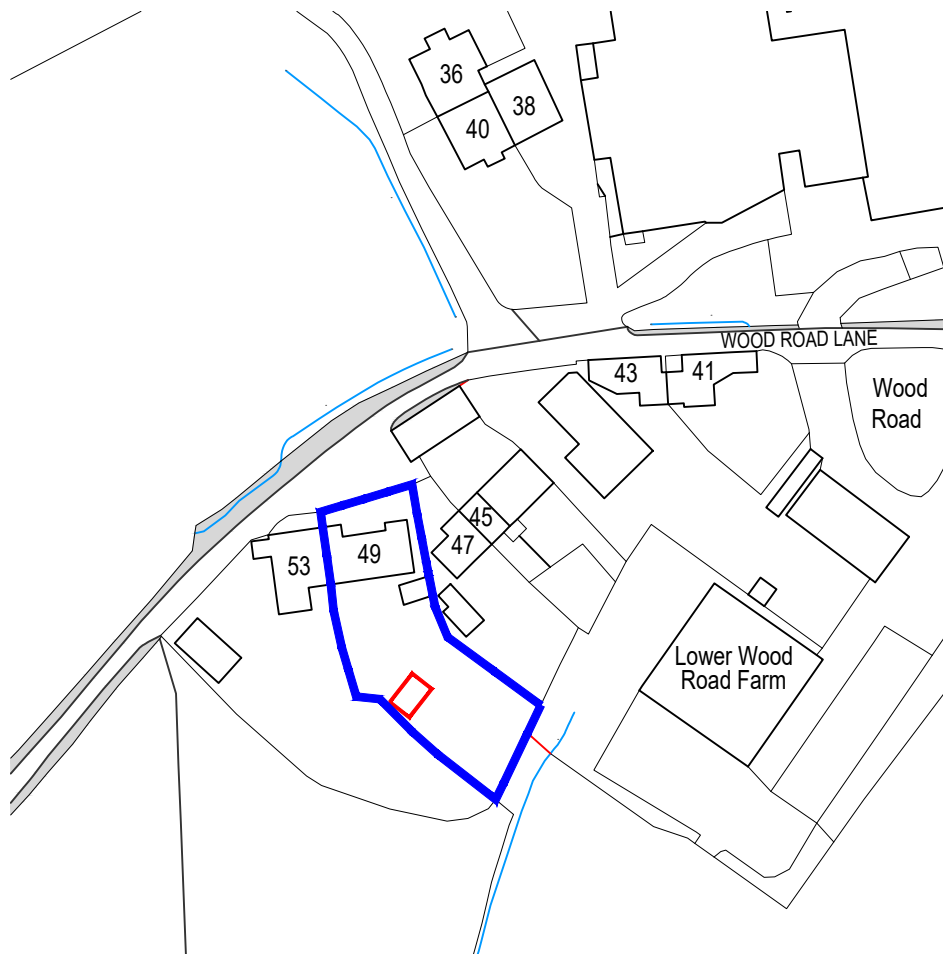

Ordnance Survey, (c) Crown Copyright 2022. All rights reserved. Licence number 100022432

1:1250 SCALE

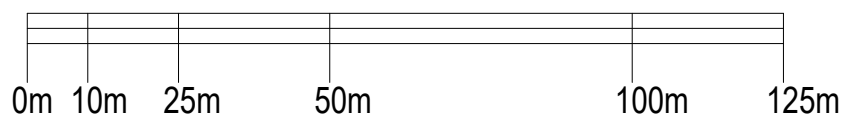

CLIENT Lee Benjamin	TITLE Site Location Plan				REV DESCRIPTION	DATE 2A BANK STREET BURY LANCASHIRE BL9 0LA T : 0161 797 2077 F : 0161 797 2088 E : info@equilibriumarchitects.co.uk
PROJECT New Garden Room at 49 Wood Road Lane, Summerseat, BL9 5QA	SCALE 1:1250@A4	DATE Dec 2022	DRAWN PM	CHECKED -		
	DRAWING NO. R-0759-SLP	CAD REFERENCE NO.		REVISION A		