


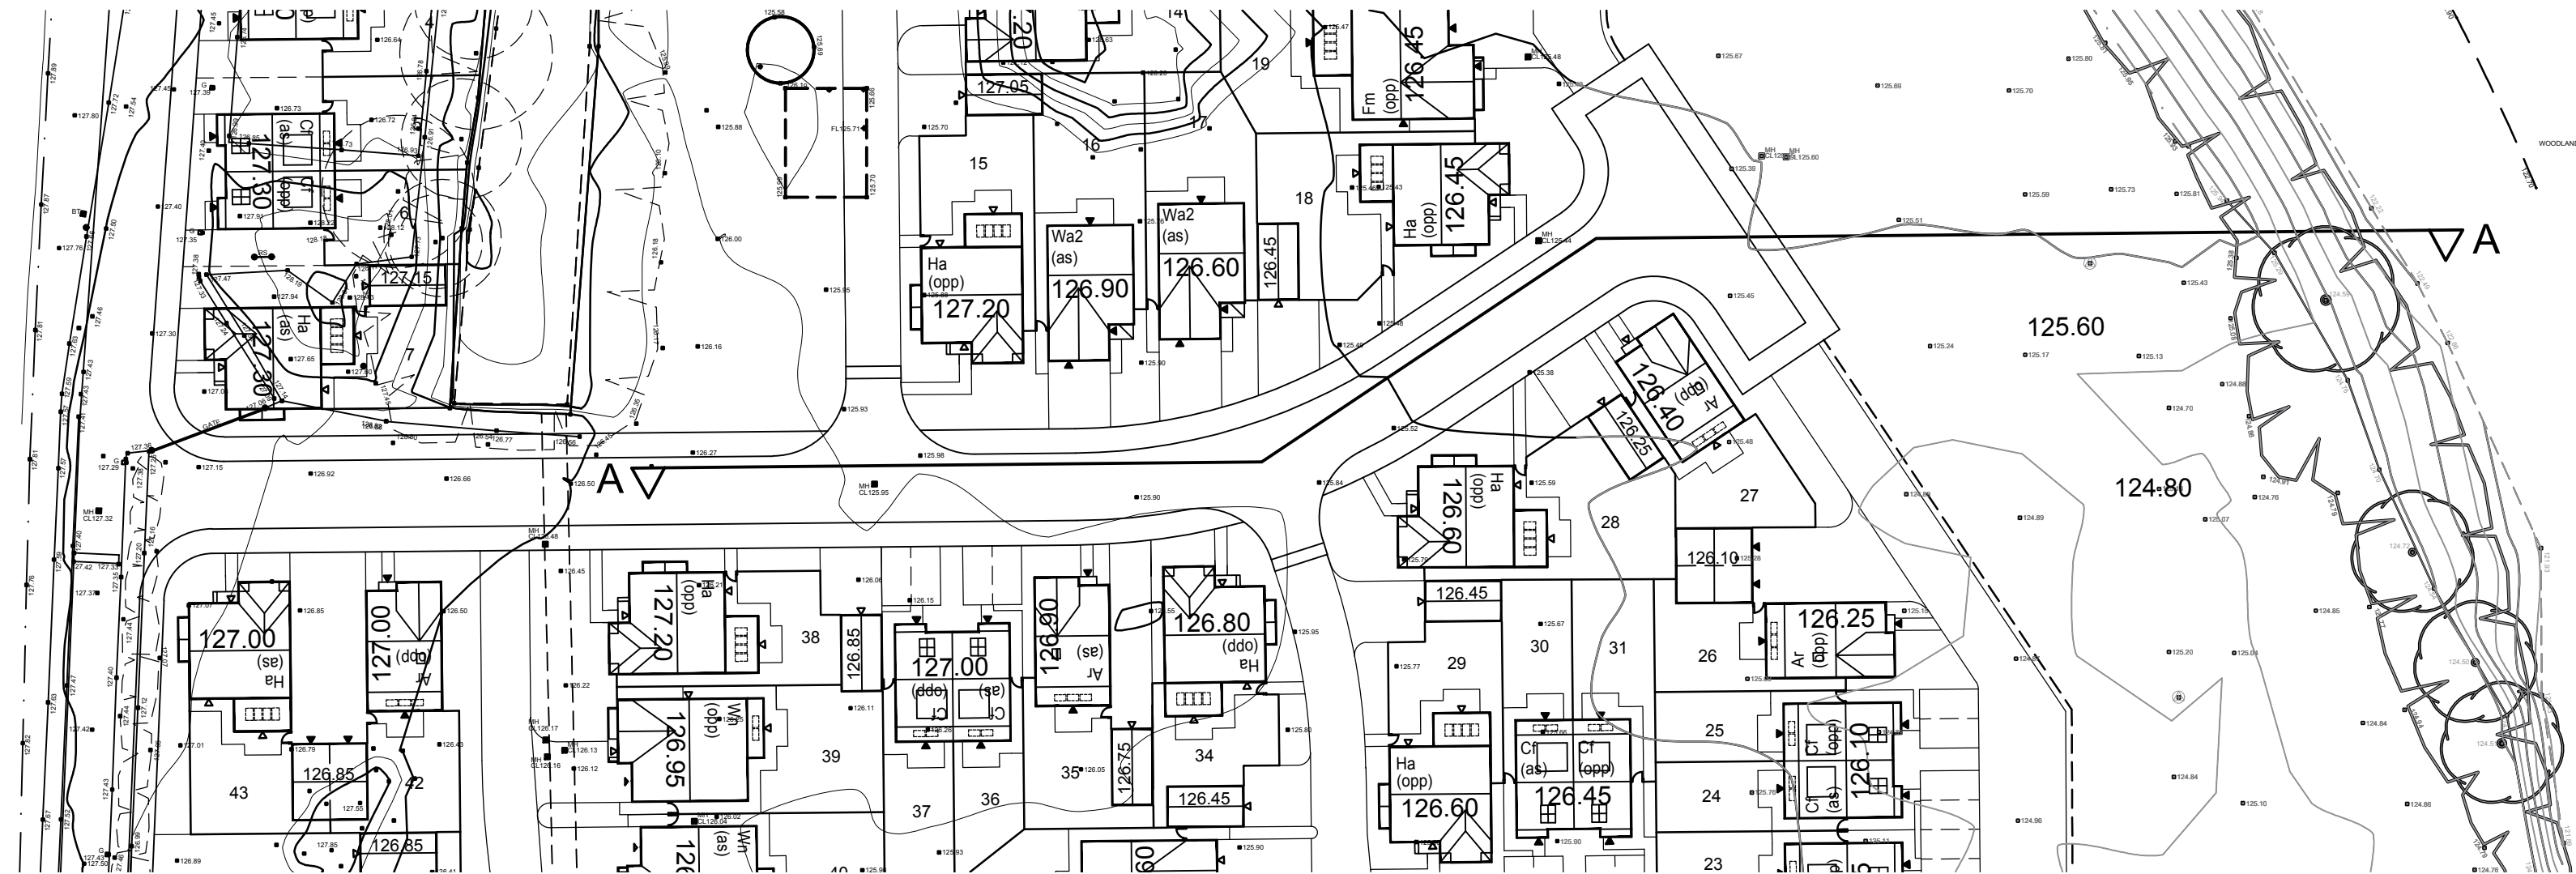

PLOT 27
FFL-126.40



PLOT 28
FFL-126.60



PLOT 34
FFL-126.80





PLOT 35
FFL-126.90



PLOTS 37 & 36
FFL-127.00



PLOT 38
FFL-127.20

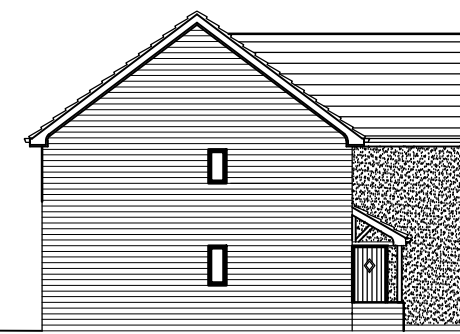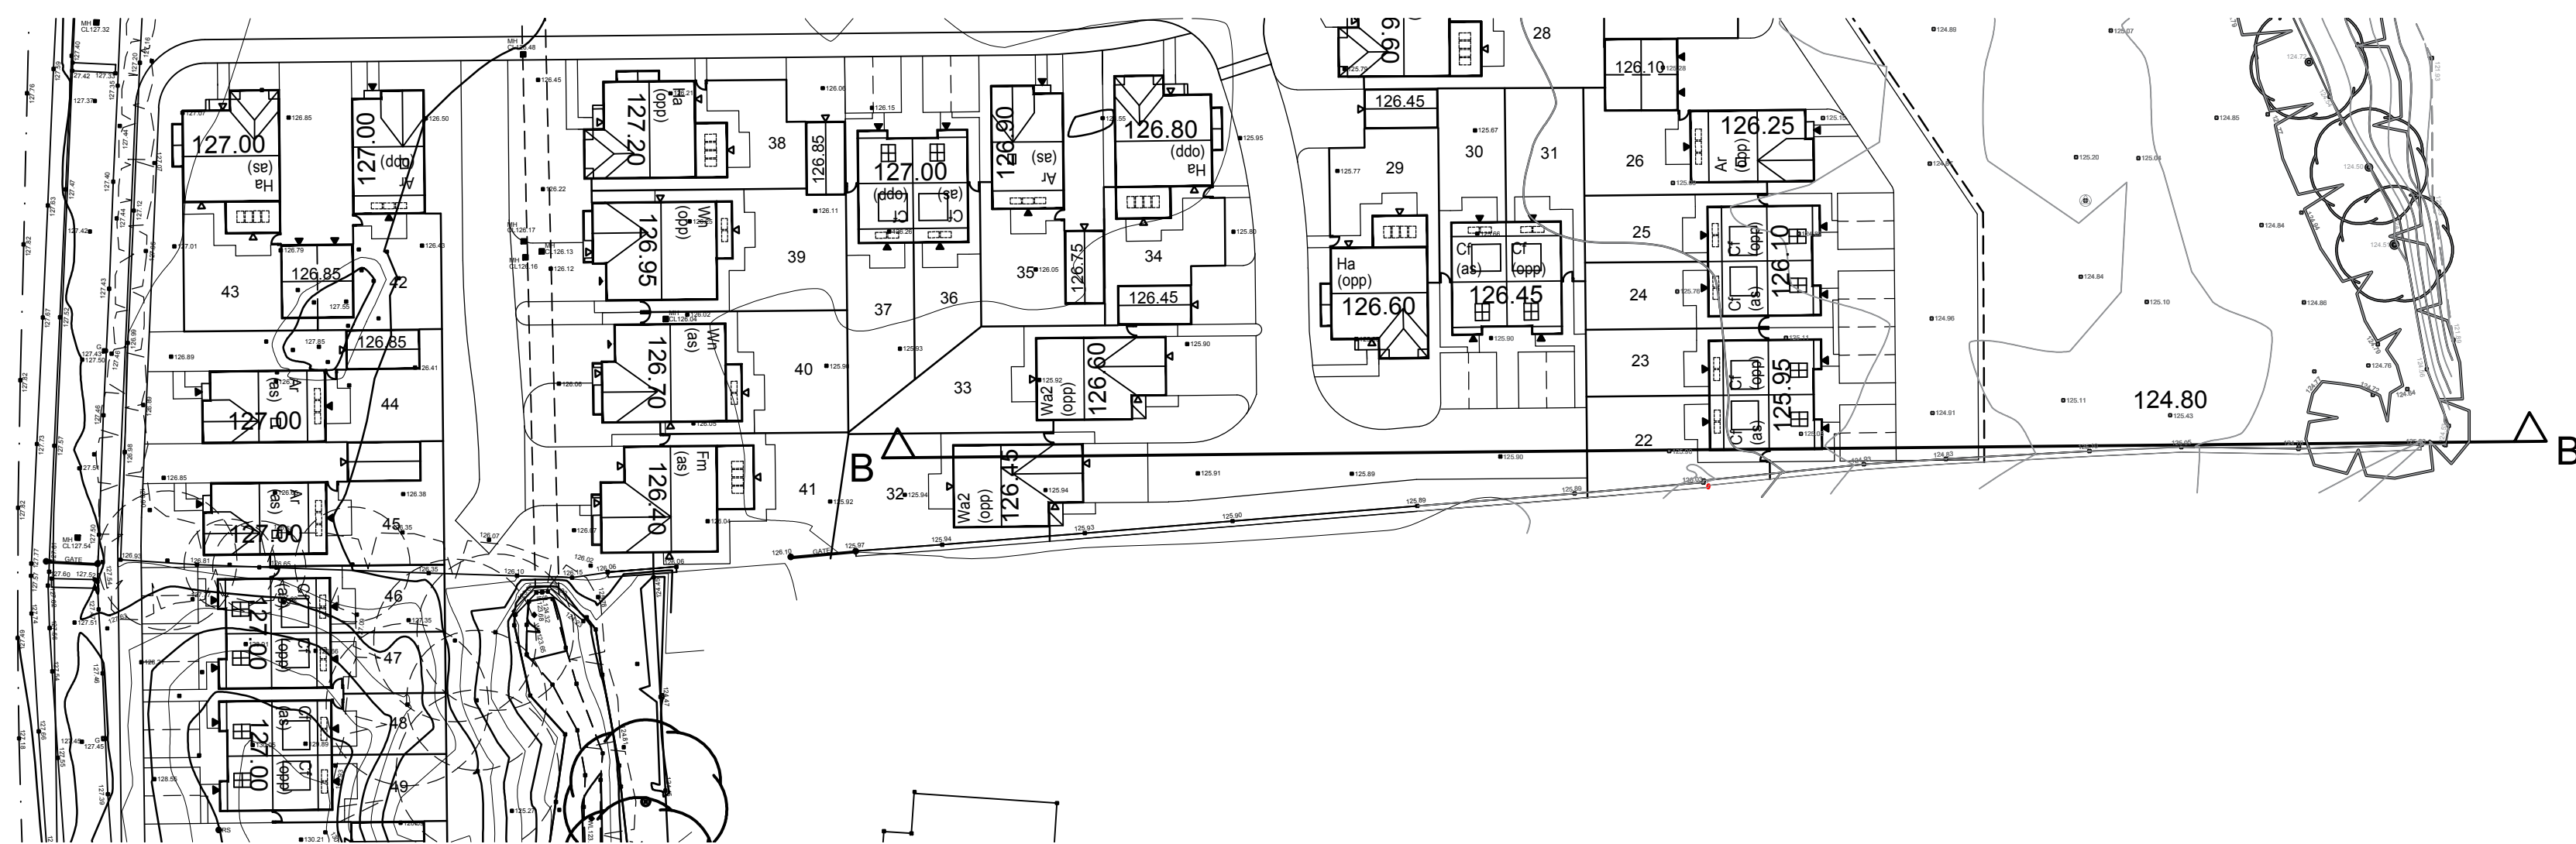


PLOT 33
FFL-126.60




PLOT 29
FFL-126.60



PLOTS 30 & 31
FFL-126.45

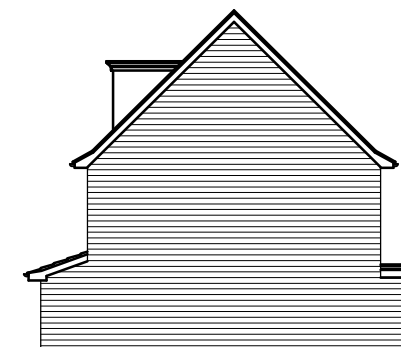

PLOT 22
FFL-125.95

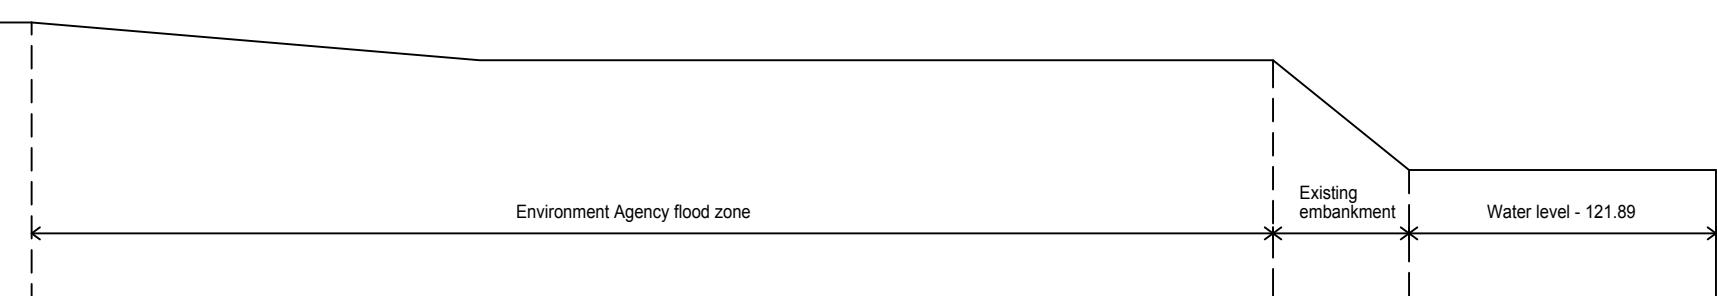

REV.	DESCRIPTION	INT.	DATE



PROJECT

HOLCOMBE MILL,
BRIDGE STREET,
RAMSBOTTOM

DRAWING TITLE

SECTIONS THROUGH THE SITE

JOB NUMBER			REV
DRAWING NUMBER 105			-
DRAWN	JSM	04.11.19	SCALE
CHECKED	-	-	1:500/200

A1