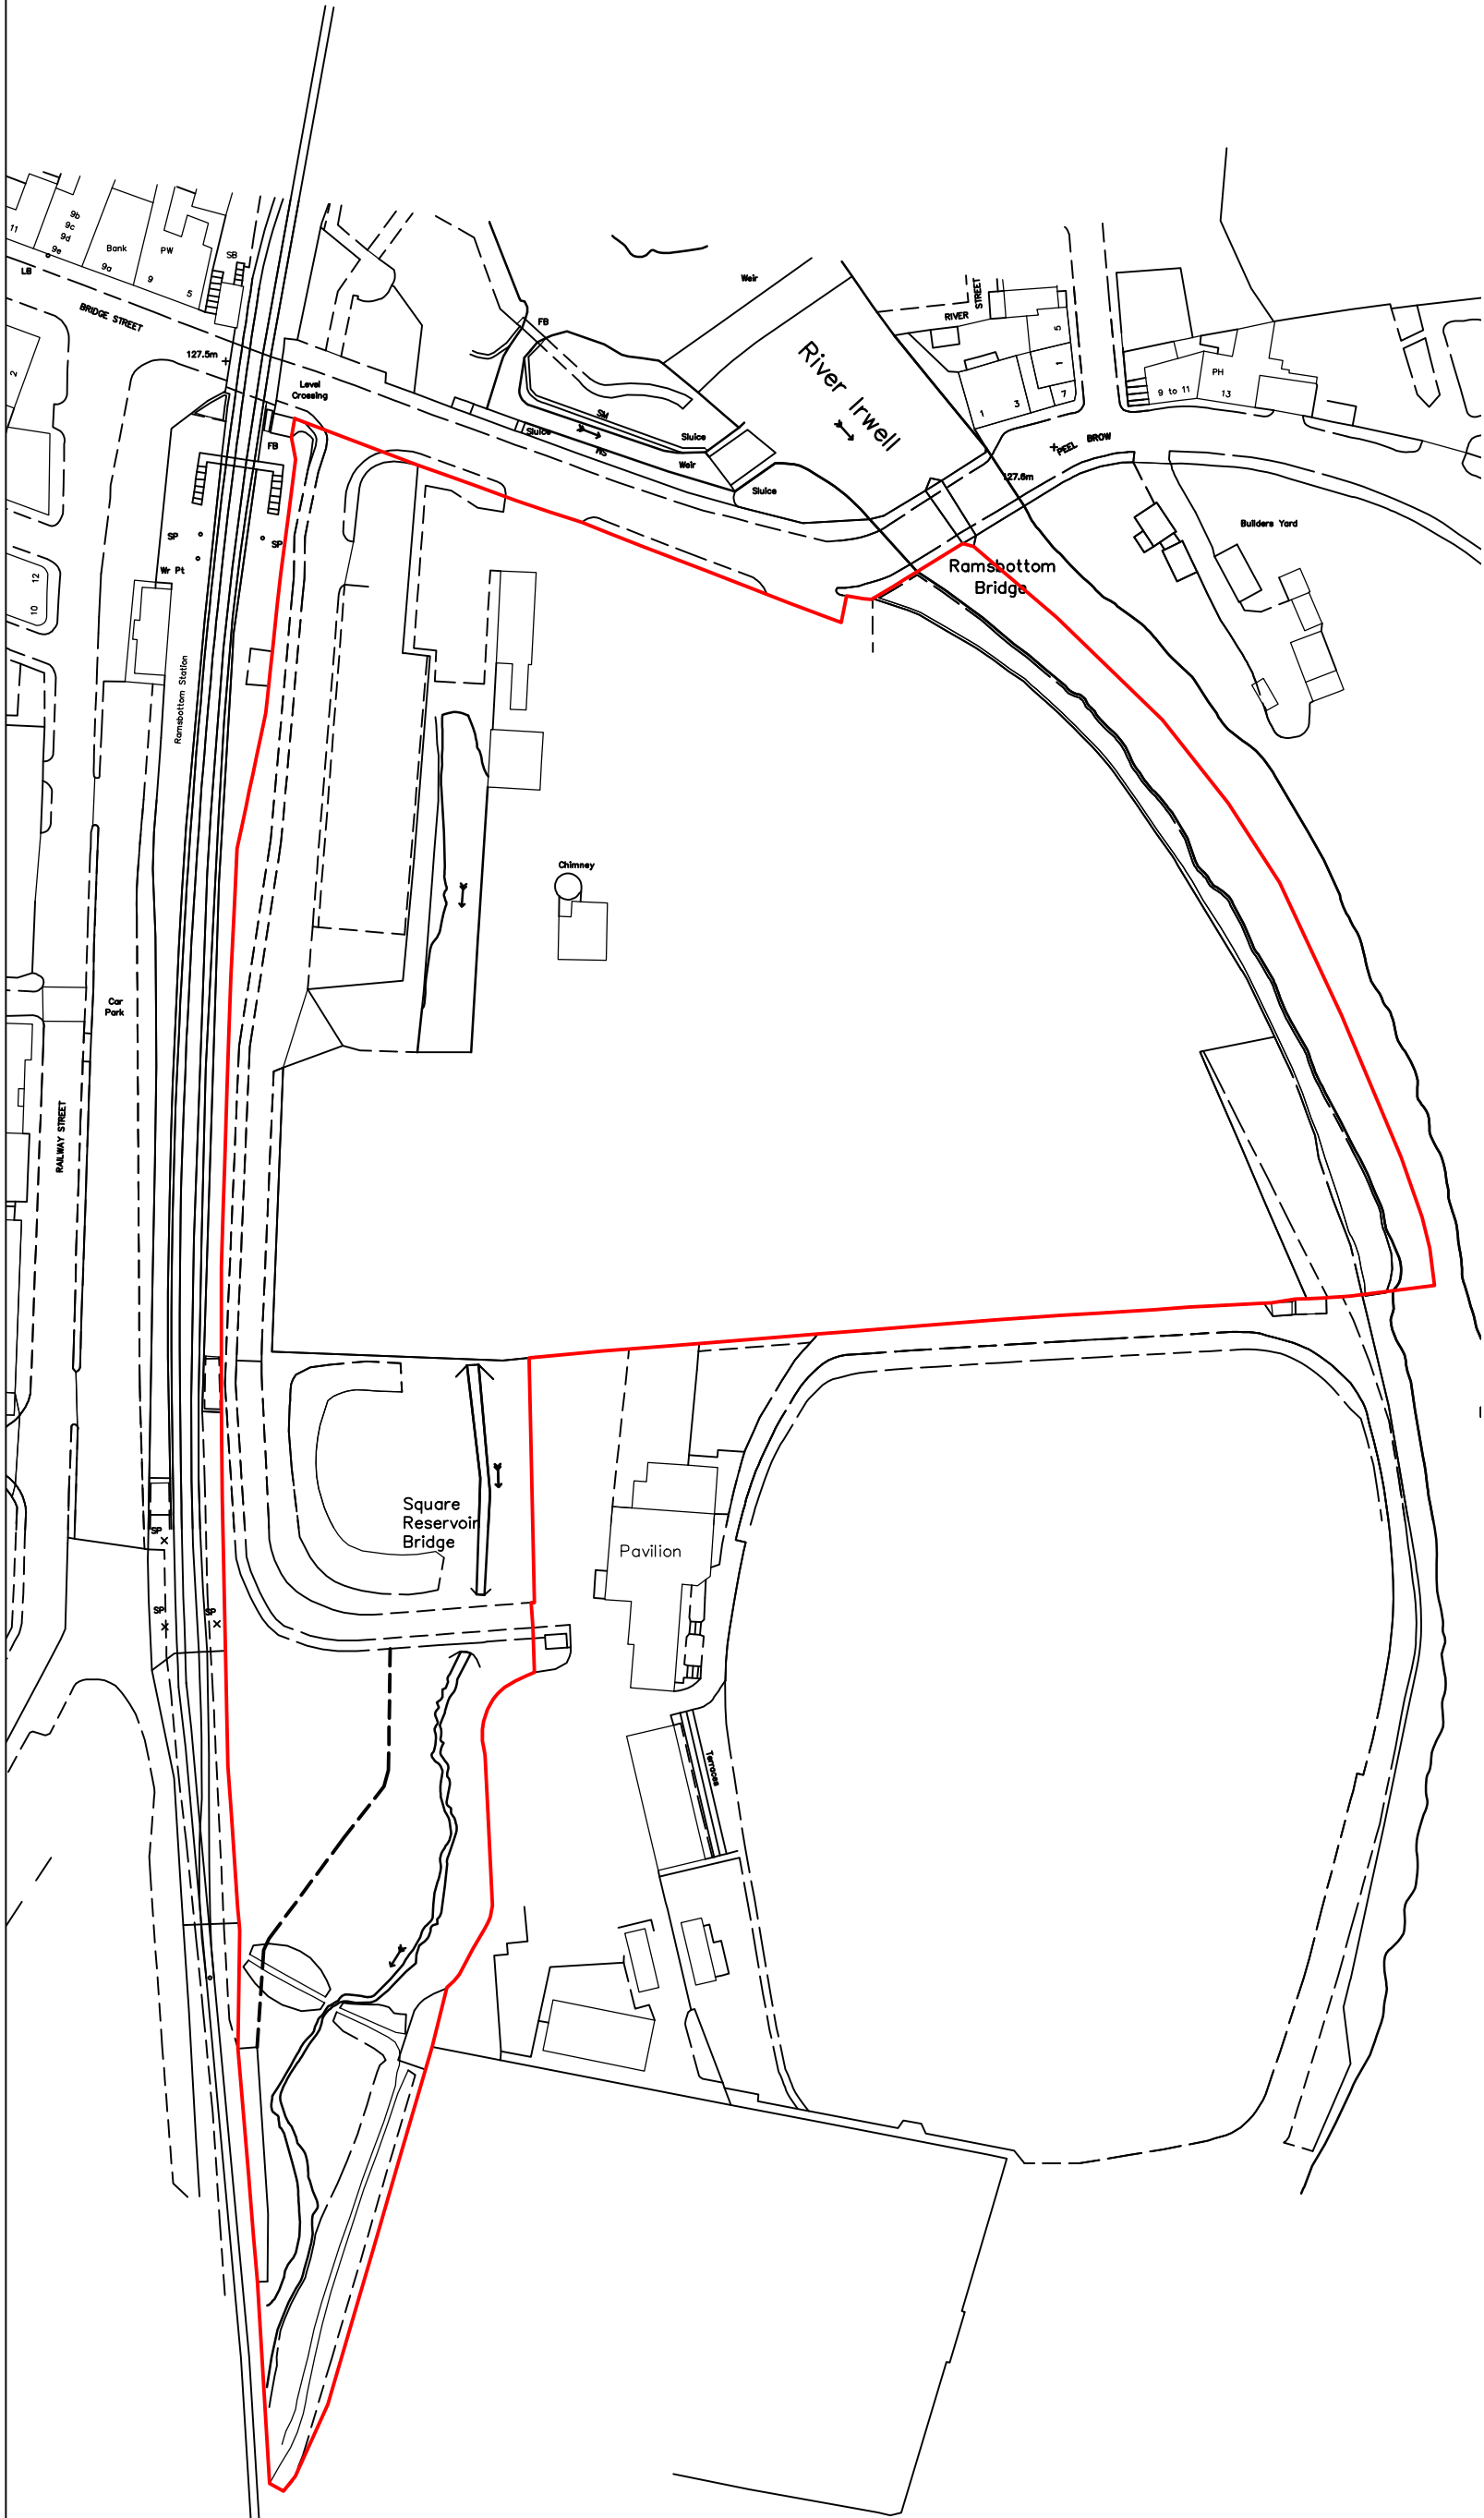


REV.	DESCRIPTION	INT.	DATE
			
PROJECT			
HOLCOMBE MILL, BRIDGE STREET, RAMSBOTTOM			
DRAWING TITLE			
LOCATION PLAN			
JOB NUMBER	-	REV	-
DRAWING NUMBER	101		
DRAWN	JSM	27.03.19	SCALE
CHECKED	-	-	1:1250
			A3