



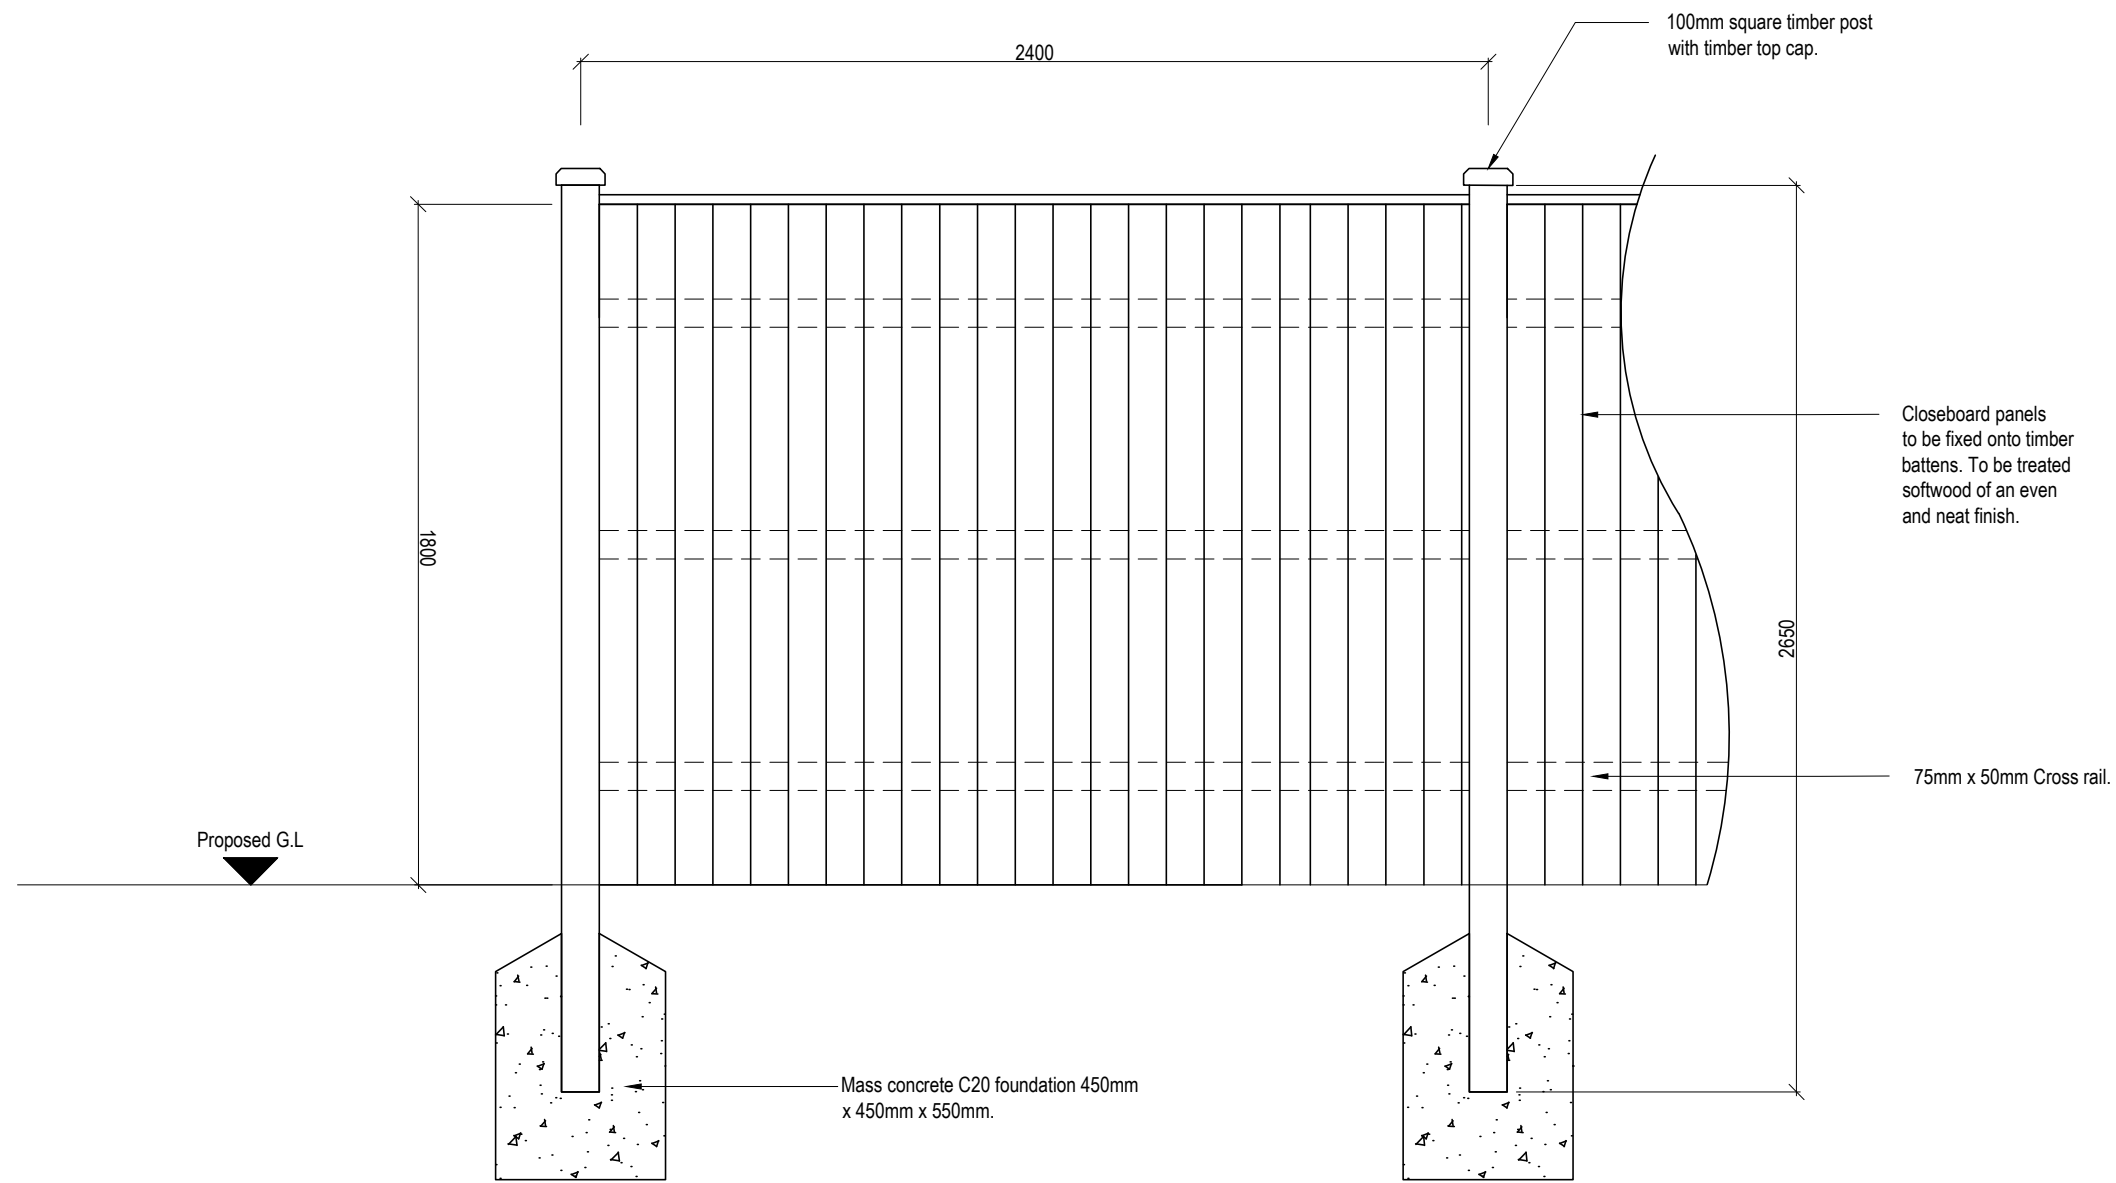

ELEVATION

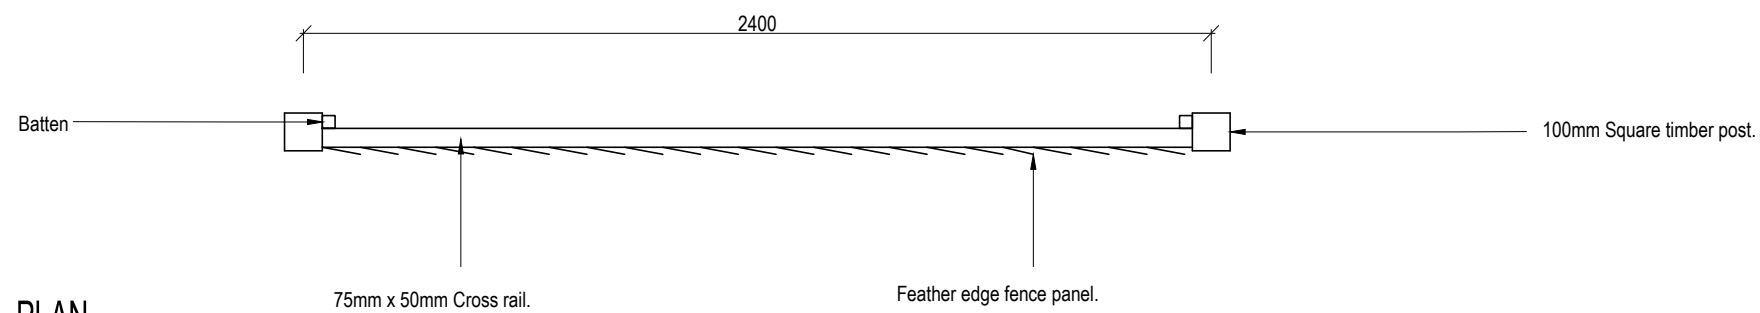

PLAN

REV.	DESCRIPTION	INT.	DATE
			
PROJECT			
STANDARD DETAILS			
DRAWING TITLE			
1800mm HIGH CLOSEBOARD FENCE			
JOB NUMBER	SD	REV	
DRAWING NUMBER	F02	-	
DRAWN	JSM	APR'15	SCALE
CHECKED			1:20
			A3