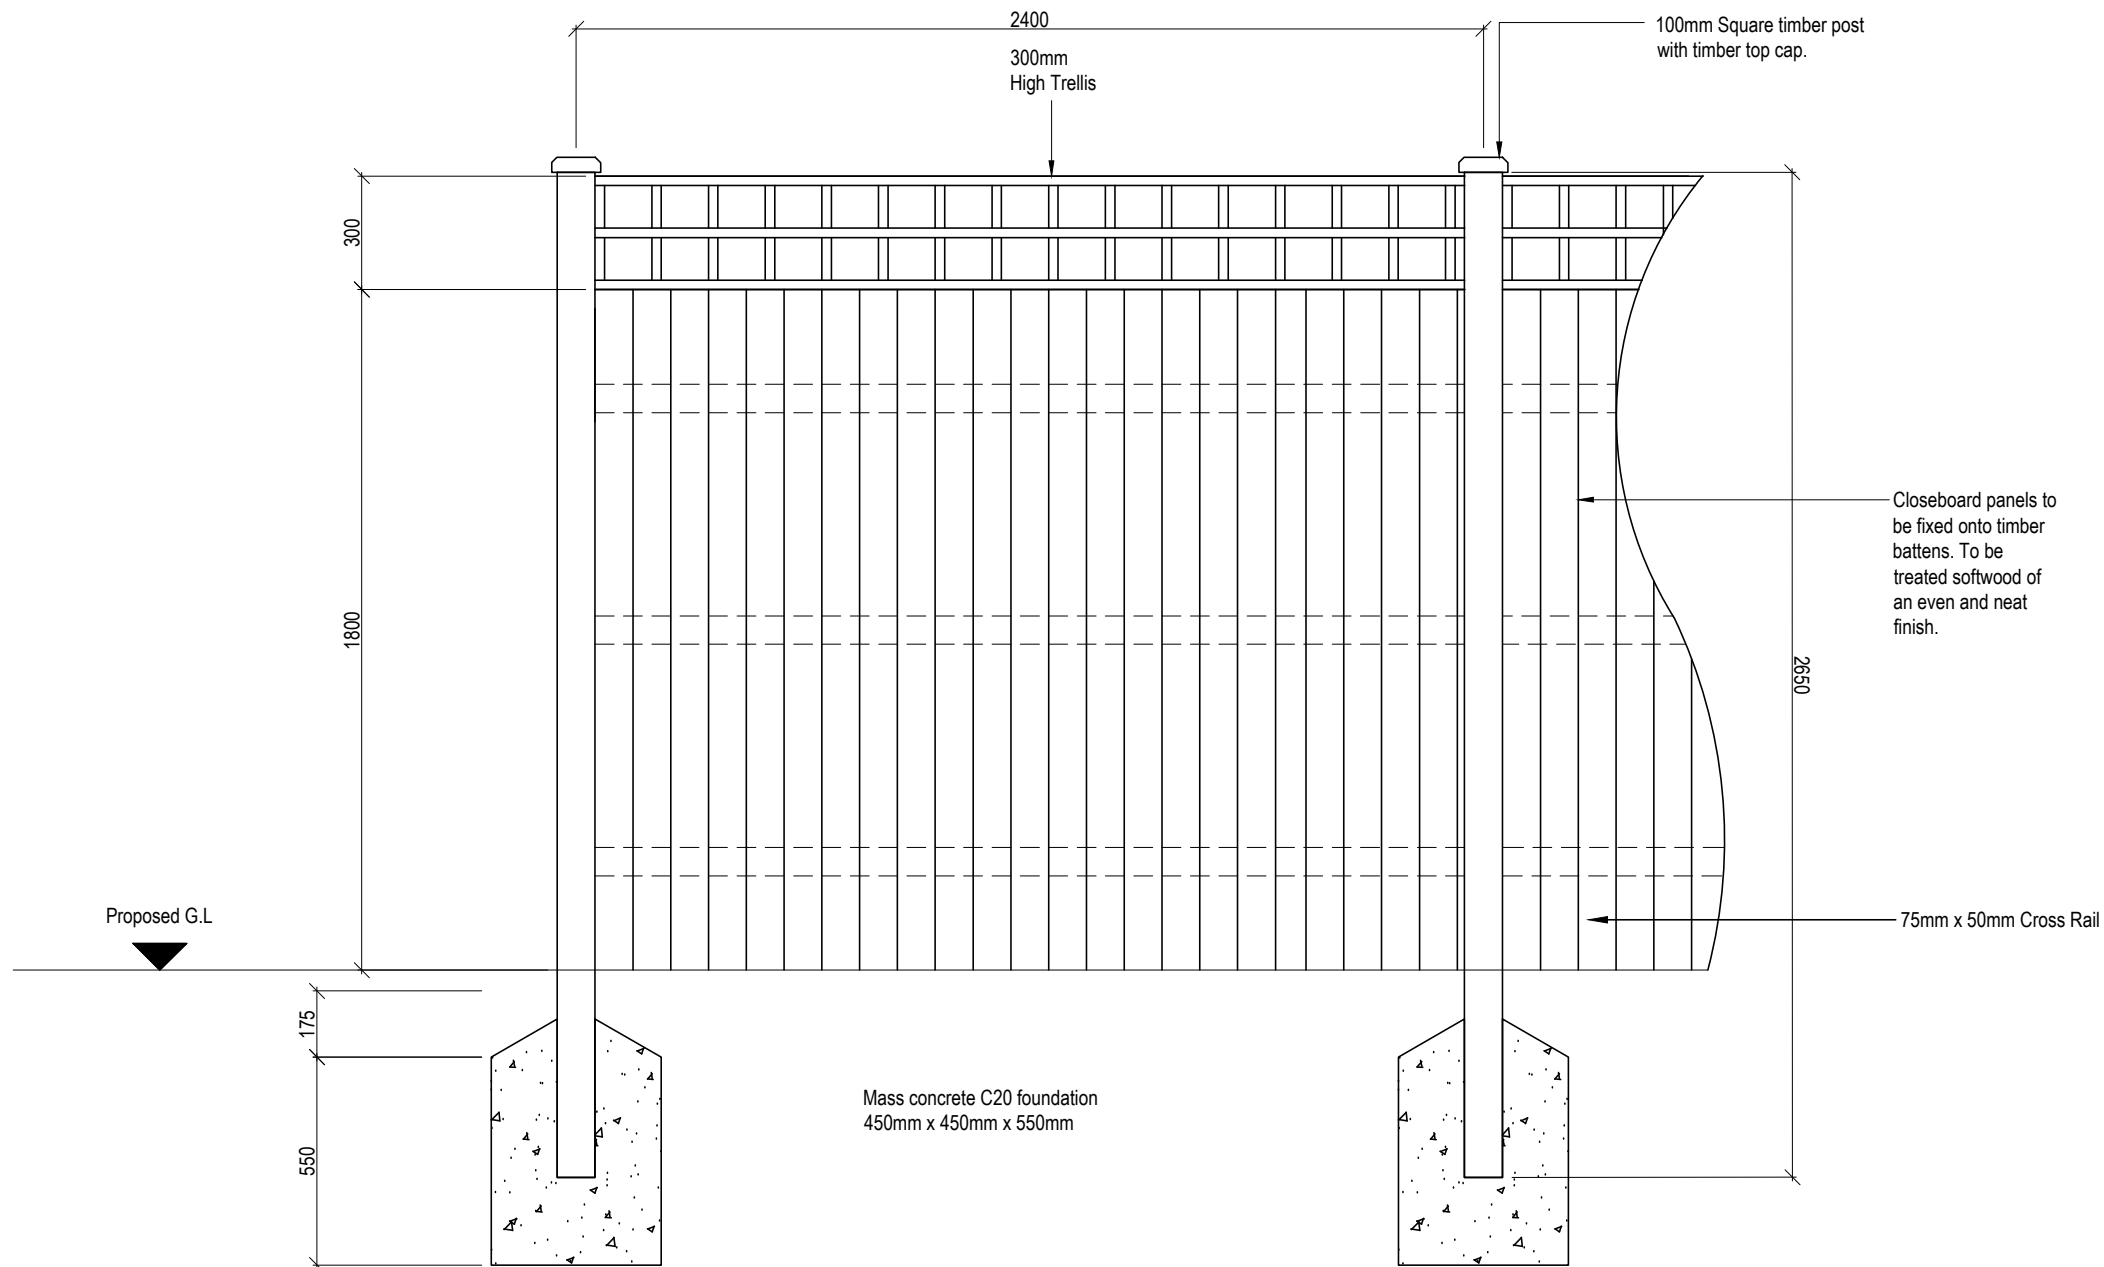


REV.	DESCRIPTION	INT.	DATE
			
PROJECT			
STANDARD DETAILS			
DRAWING TITLE			
1800mm HIGH CLOSEBOARD FENCE WITH 300mm TRELLIS			
JOB NUMBER		SD	REV
DRAWING NUMBER		F02-1	-
DRAWN	JSM	APR'15	SCALE
CHECKED			1:20
			A3