
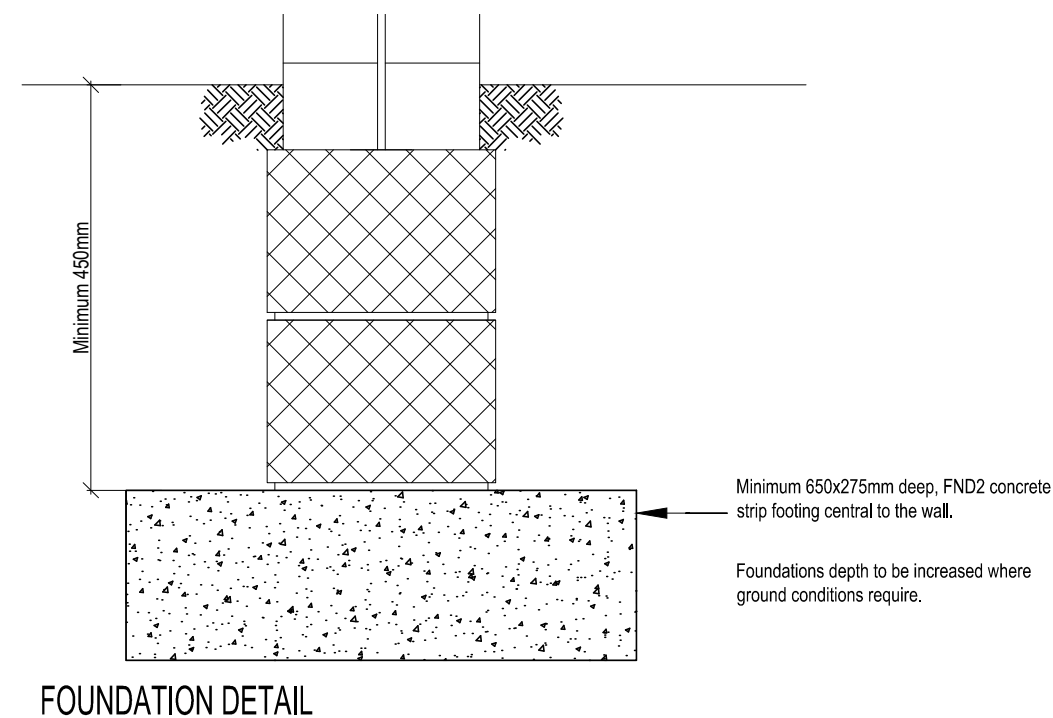
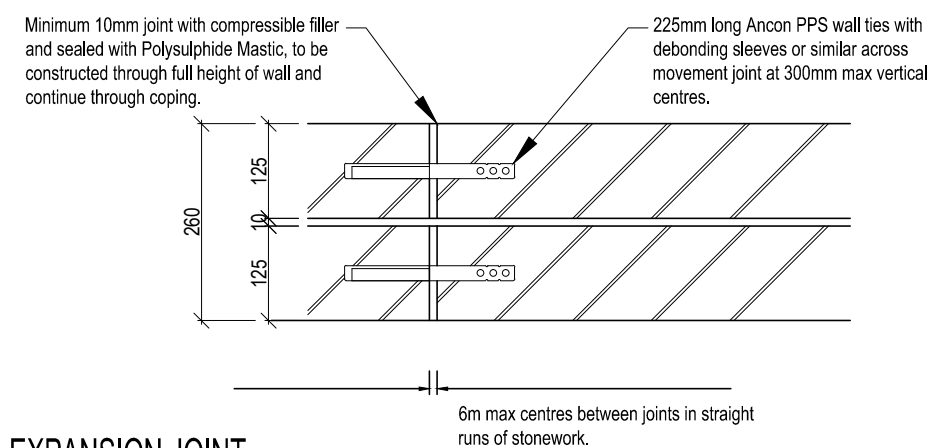
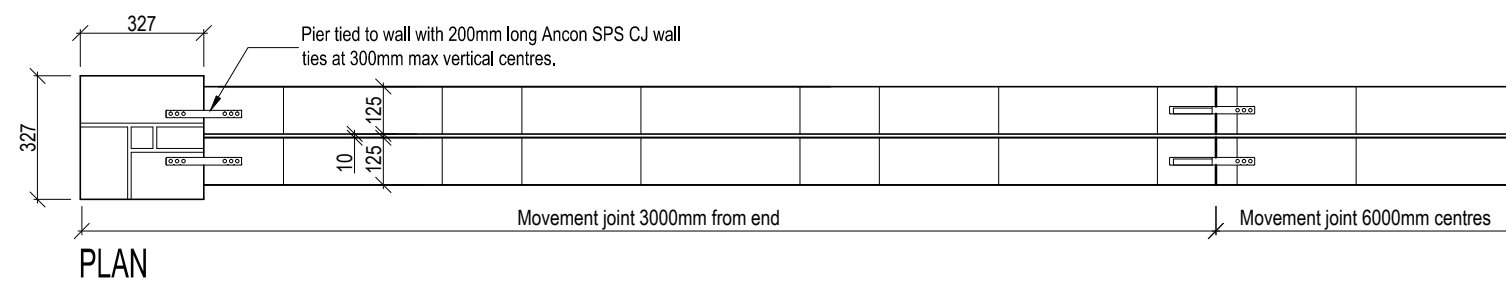


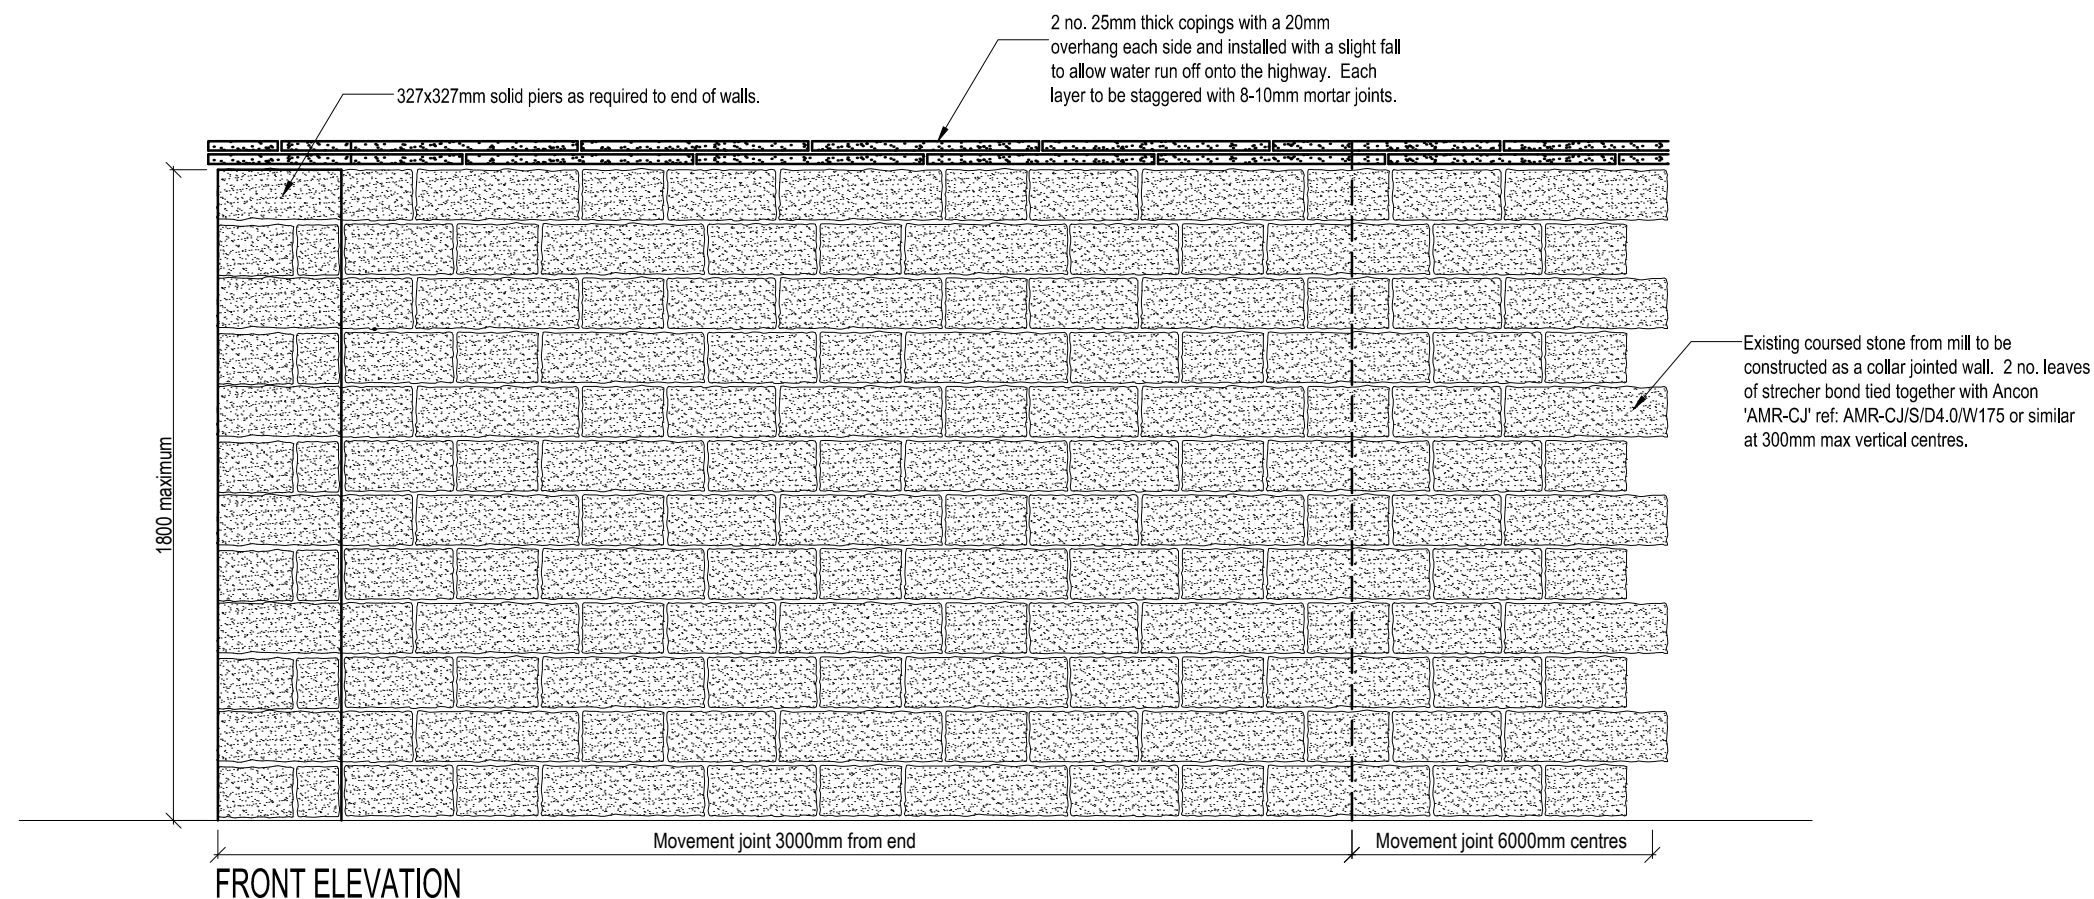

E	STRUCTURAL DETAILS ADDED.	JSM	16.07.18
D	WALL THICKNESS INCREASED.	JSM	10.07.18
C	COPING DETAILS ADDED.	JSM	09.07.18
B	DETAILS AMENDED TO SUIT STONE THICKNESS.	JSM	25.06.18
A	DETAILS AMENDED FOR STUBBINS.	JSM	27.04.18
REV.	DESCRIPTION	INT.	DATE

PROJECT			
STANDARD DETAILS			
DRAWING TITLE			
1800mm HIGH STONE WALL			
JOB NUMBER	SD	REV	
DRAWING NUMBER	F05	E	
DRAWN	JSM	JUN'16	SCALE
CHECKED			VARIOUS
			A3