




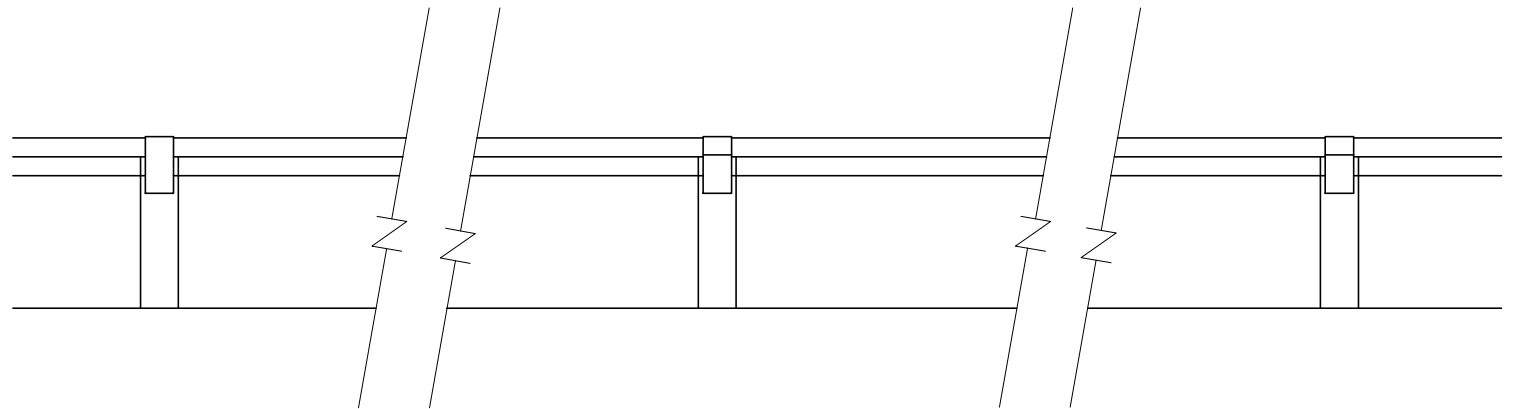

ELEVATION

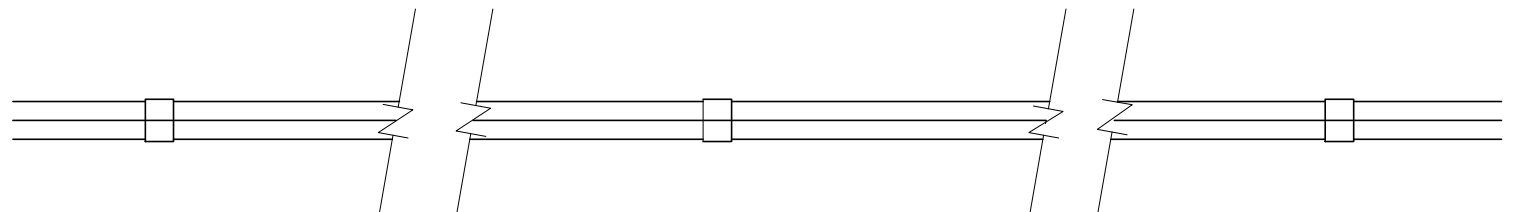

PLAN

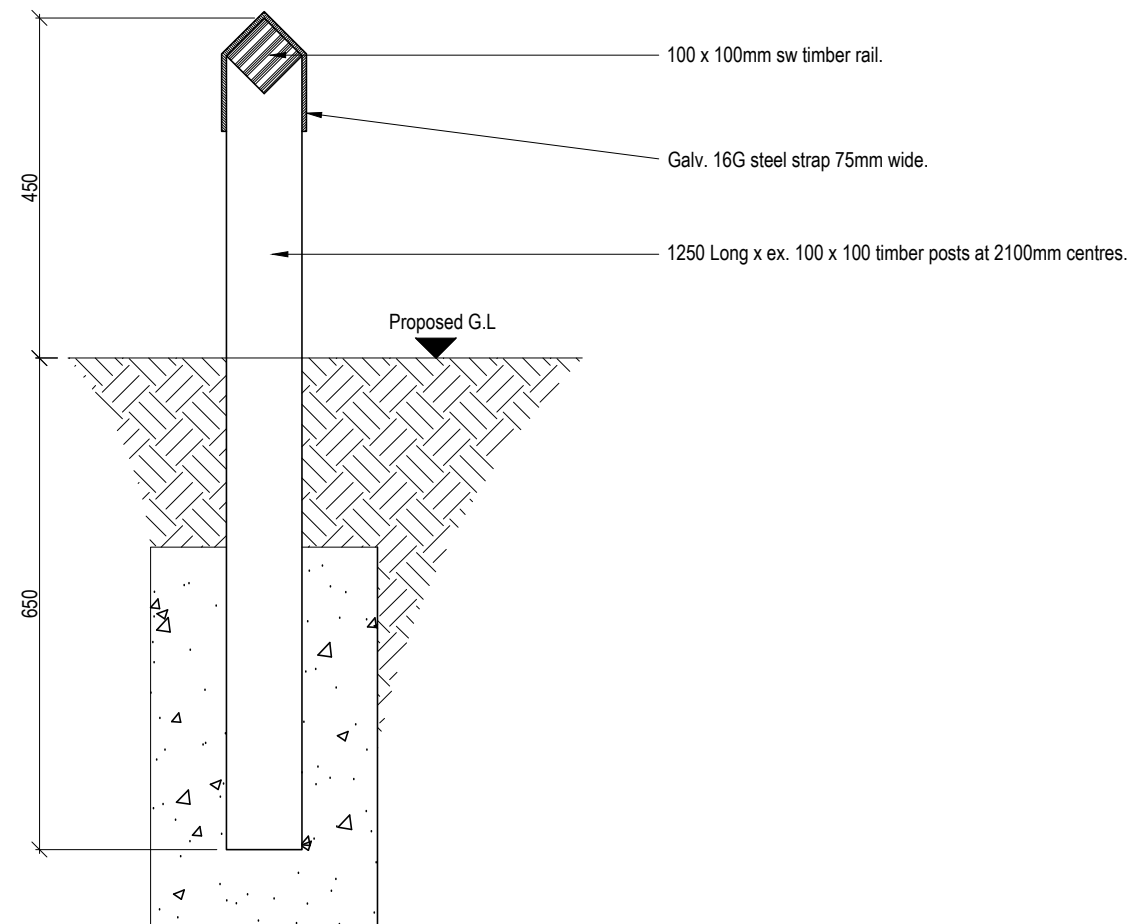

TYPICAL SECTION

Timber fence components to be pressure treated to BS 4072.

REV.	DESCRIPTION	INT.	DATE
			
PROJECT			
STANDARD DETAILS			
DRAWING TITLE			
450mm HIGH KNEE RAIL FENCE			
JOB NUMBER		SD	REV
DRAWING NUMBER		F09	-
DRAWN	JSM	JUN'16	SCALE
CHECKED			1:10/20
			A3