



Existing Ground Floor 1:50

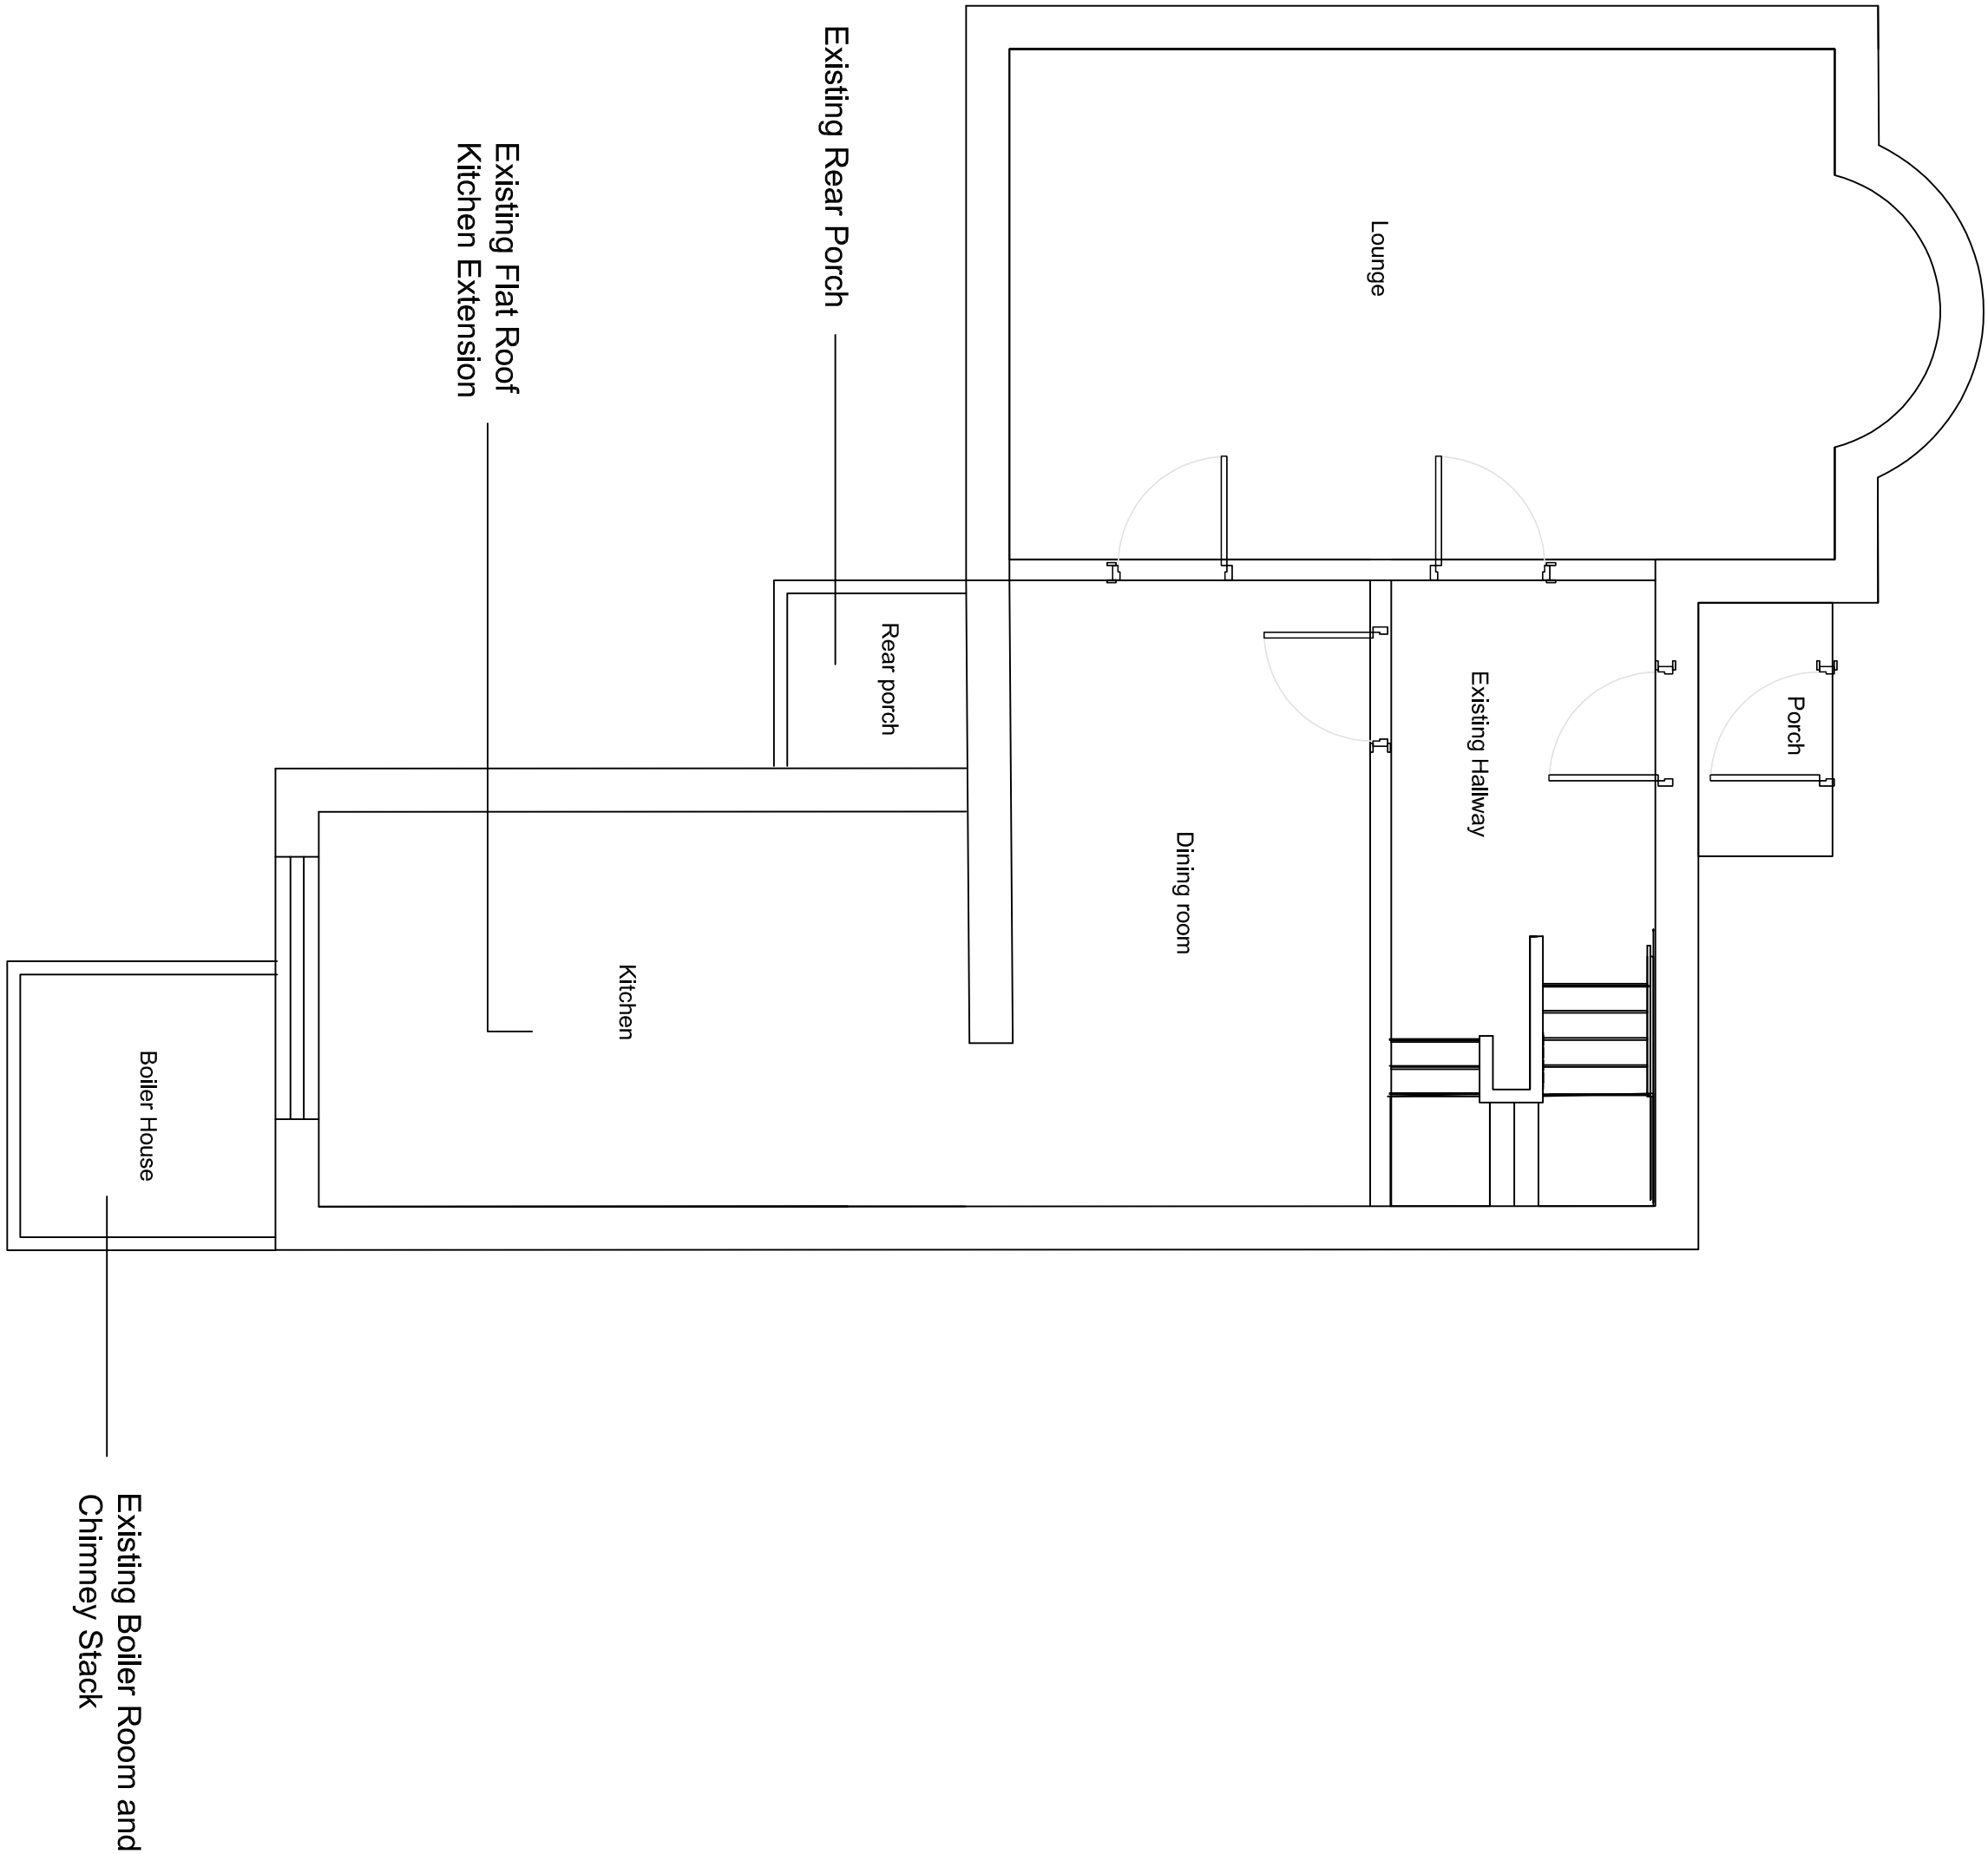

Existing First Floor 1:50

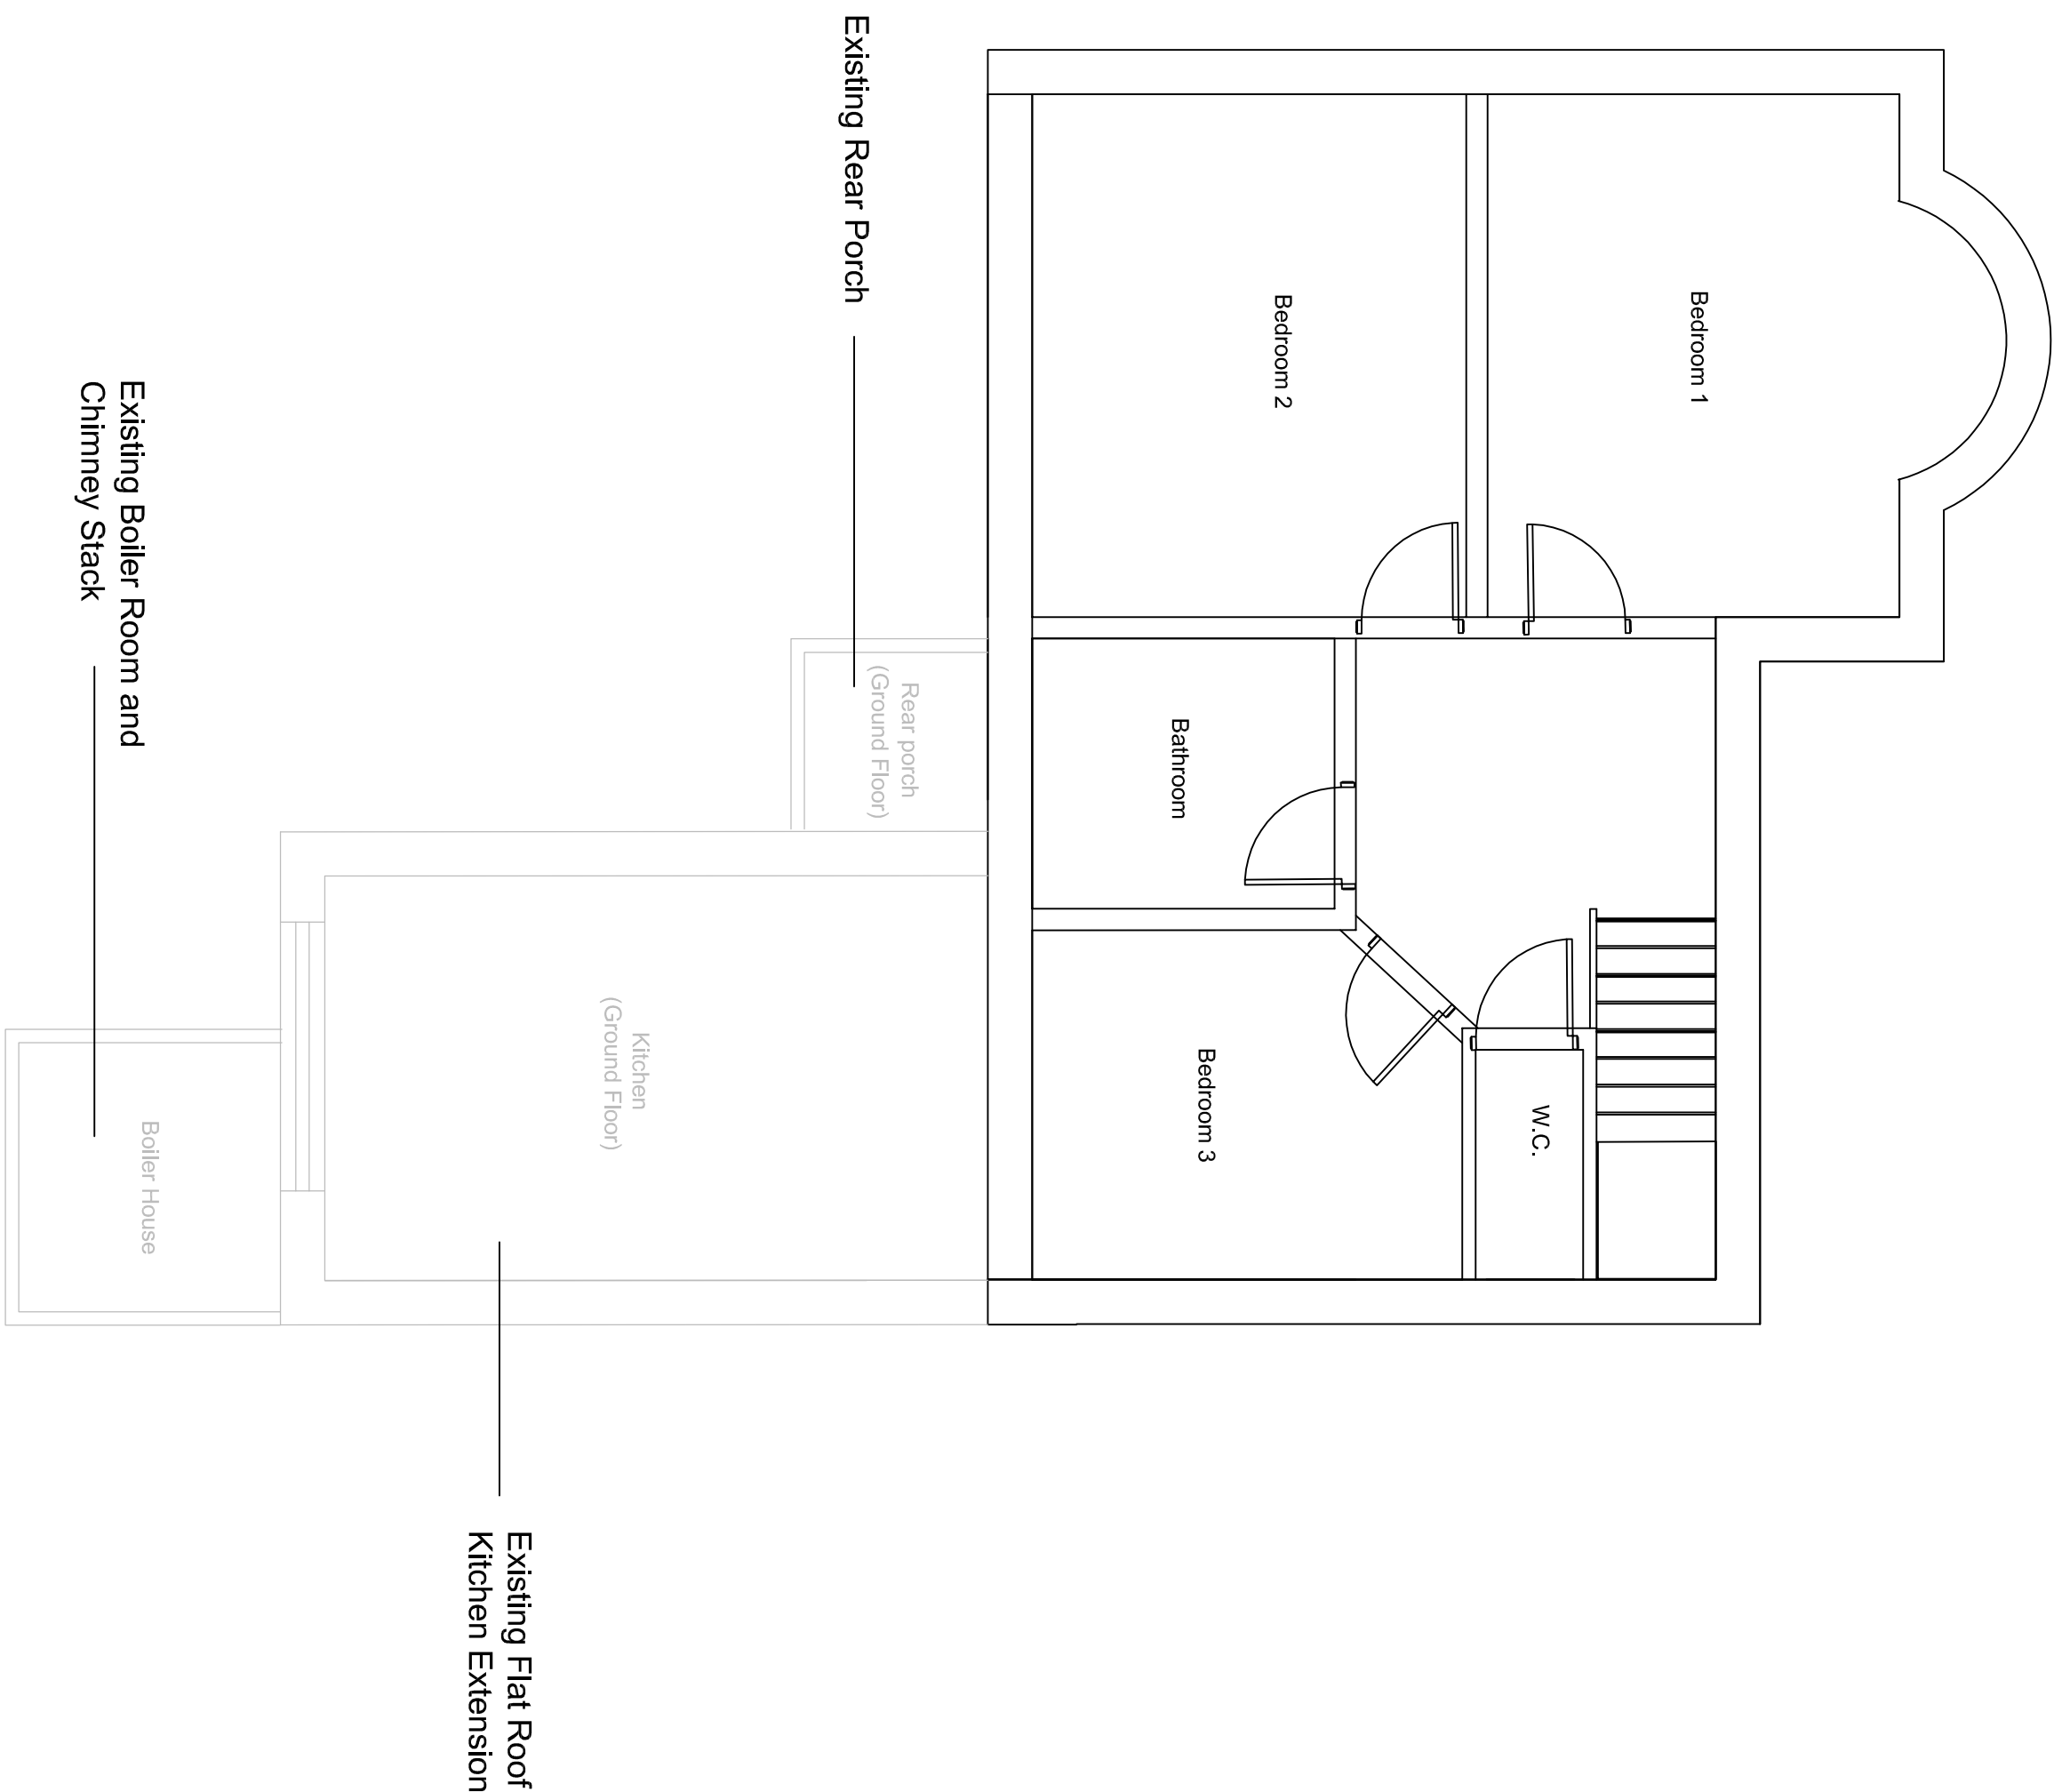

Rev	Dwn	Chkd	App'd	Description	Date
Purpose of Issue					
Planning					
Project					
317 Ainsworth Road					
Drawing					
Existing Floor Plans					

Scale @ A1	
1:50	
Project No.	Date
317 AR	15.05.23
Drawing Identifier	
Project - Owner - Zone - Level - File Type - Stage - Number	
AR005	
BSI 1192 Compliance	
P01	