

ESTABLISHING ADDITIONAL AND BACK EXTENSION WAS ON BOILER TO C.F UTILITY WITH A SUITABLE SEED GAS COMB-CONDUITING CH BOILER MOUNTED ONTO EXTERIOR WALL (AS A CAN ASSISTED HORIZONTAL BAC FIVE AS DIAGRAM 14 - DIST AND ADEQUATE WHILE GAS, WATER AND ELECTRIC SUPPLIES PROVIDED TO BUT POSITION AND UP TO 320 CONDENSING BOILER WASTED A WASTE AU WORKS CAPERED OUT BY A "GAS-SAFE" DESIGNER HEATING GUINNESS, WHO UPON COMPLETION SHALL PROVIDE AN REVENANT CASTING, EFFECT ACTION OF FOR ACCREDITATION PURPOSES. AS SPECIFIED RADIATOR POSITIONS, SIZES, TYPE, MADE/MODEL TO SUIT RTU - ROOM SIZES etc. - FITTED WITH TRV - ON/OFF VALVES WITH HEATER ADVANCED FEED AND RETURN PIPES IN EACH HORIZONTAL AND VERTICAL RUNS - AVOIDING EXCESSIVE NOISES OF FLOOR JOISTS/AND/OR STRUCTURAL TIMBER MEMBERS etc.

• GROUND FLOOR PARTITION WALLS: 100mm FIN BRASS CONCRETE LEAD BEARING PARTITION WALL BETWEEN FAMILY ROOM AND UTILITY - WE - TO PROVIDE SUPPORT TO 1ST FLOOR CUMMERBELL JOISTS, BUTT UP OFF 450x150 TUC TRADITIONAL CAME STRAP FOUNDATIONS SUBJECT TO PREVALING SITE AND GROUND CONDITIONS/LABE APPROVAL - DPC AT GROUND LEVELS UP TO YR'S 1ST FLOOR (APPROX 2400 AS EXG) WITH PCC UNSTRUTTED INTERIOR DOOR OPENING 1500x1000x1200mm.


• WALL BETWEEN WC / UTILITY AND LEAD BEARING, SO CAN BE SUITABLE (AS 1ST FLOOR) 11

NOTE:- AS SPECIFIED BY APPROVALS ENSURE INTERIOR DIMENSIONS TO PROPOSED FAMILY ROOM ARE:-

- 5300x4130. (17'4" x 13'7") TO ALLOW FOR AN 8'x4' POSTERIOR WITH 57" WE...

• NOTE:- AS PROPOSED 1ST FLOOR ALL ADVANCEMENT/POSITIONS OF WC/WATER UTILITY - GAS CH BOILER etc. IS TO BE AS SPECIFIED ON SITE BY APPLICANTS etc

• AS PER 104, CONSTRUCTION ARE TO LOCATE EXC FLY SUBSTANCES IN ORDER TO ESTABLISH STATUS OF COMBINED OR SEPARATE, POSITIONS, DIRECTIONS, DEPTHS/THICKNESS LEVELS AND ADVANCE TO UP/DOWN, EXTERIOR AND INTERIOR TO SUIT PROPOSED WORKS.

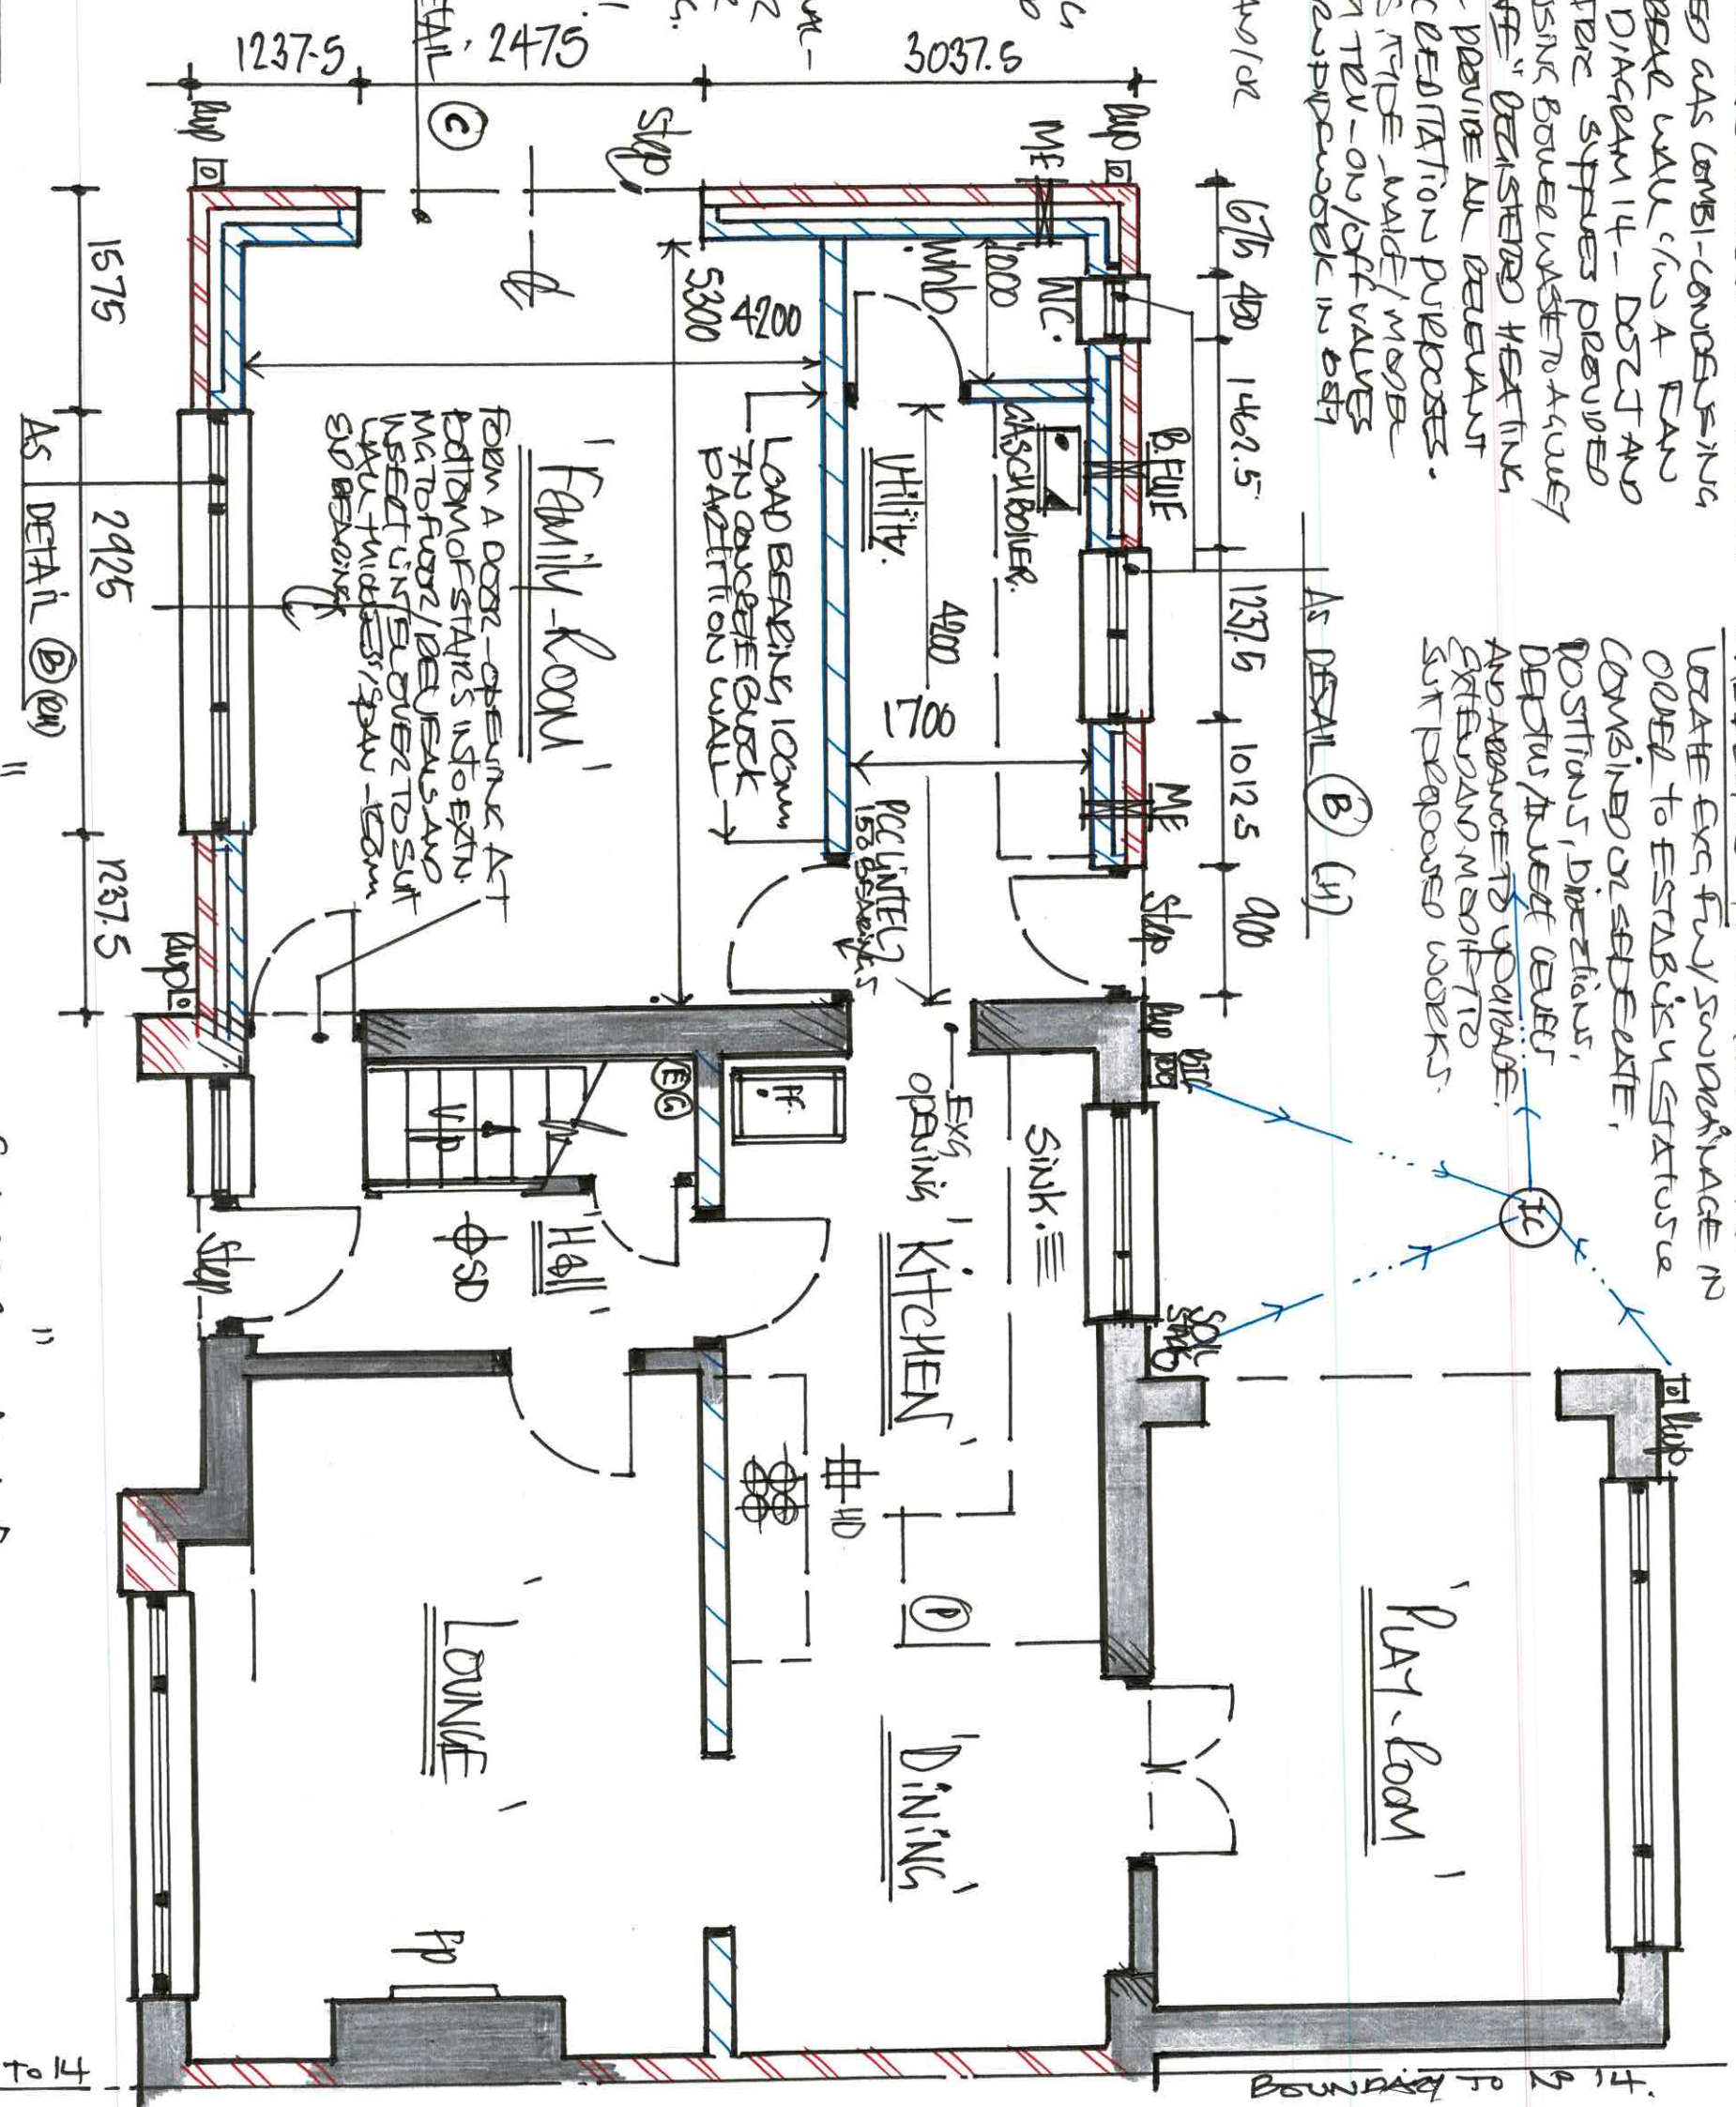

ADDITIONAL FLOOR AREAS M²

FAMILY ROOM: 5.3 x 4.2 = 22.26
 UTILITY: 4.2 x 1.7 = 7.14
 WC: 1.0 x 1.7 = 1.70

TOTAL AREA = 31.10 M²

1:50 PROPOSED FLOOR PLAN

DRGN 8

BOUNDARY TO 14

BOUNDARY TO 14