




1:1250 "SITE - LOCATION - PLAN.

GENERAL NOTES:-


- THESE PLANS, DETAILS AND DRAWINGS HAVE BEEN PREPARED, DETAILED AND DATED FOR THE SPECIFIC PURPOSES OF APPLYING TO "BUY COUNCIL'S PLANNING AND BUILDING CONTROL IN ORDER TO OBTAIN THE RELEVANT NECESSARY HOUSEHOLD PLANNING PERMISSION AND BUILDING DECISIONS FOR PLANS / PLAN CHECKS APPROVALS AND COMMENTS... ONLY!!

November 2023.

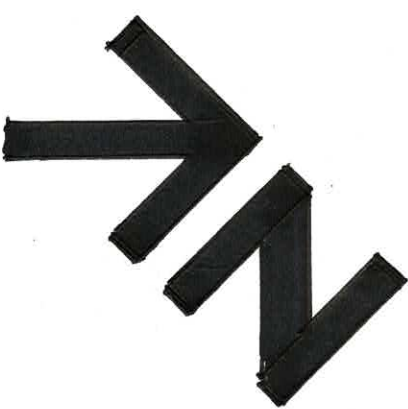

PROPOSED TWO STOREY EXTENSION ATTACHED TO SIDE OF N°25 JESMOND DRIVE.

• EXISTING GROUND FLOOR DETACHED DOMESTIC CHARGE TO REAR CARRIAGE DRIVE

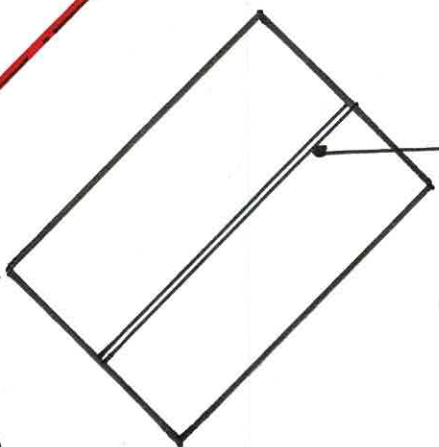


EXISTING SINGLE STOREY EXTENSION ATTACHED TO SIDE / REAR OF DWELLING (USED AS UTILITY TO BE REMOVED ... ETC)

• EXISTING SINGLE STOREY EXTENSION ATTACHED TO REAR OF GENT DETACHED DWELLING

DEAL

ADDRESSES:-
N° 25 Jesmond Drive,
Brandlesholme,
BURY, LANC'S, BL8 1EE.

1:125 EXISTING - SITE - BLOCK - PLAN.

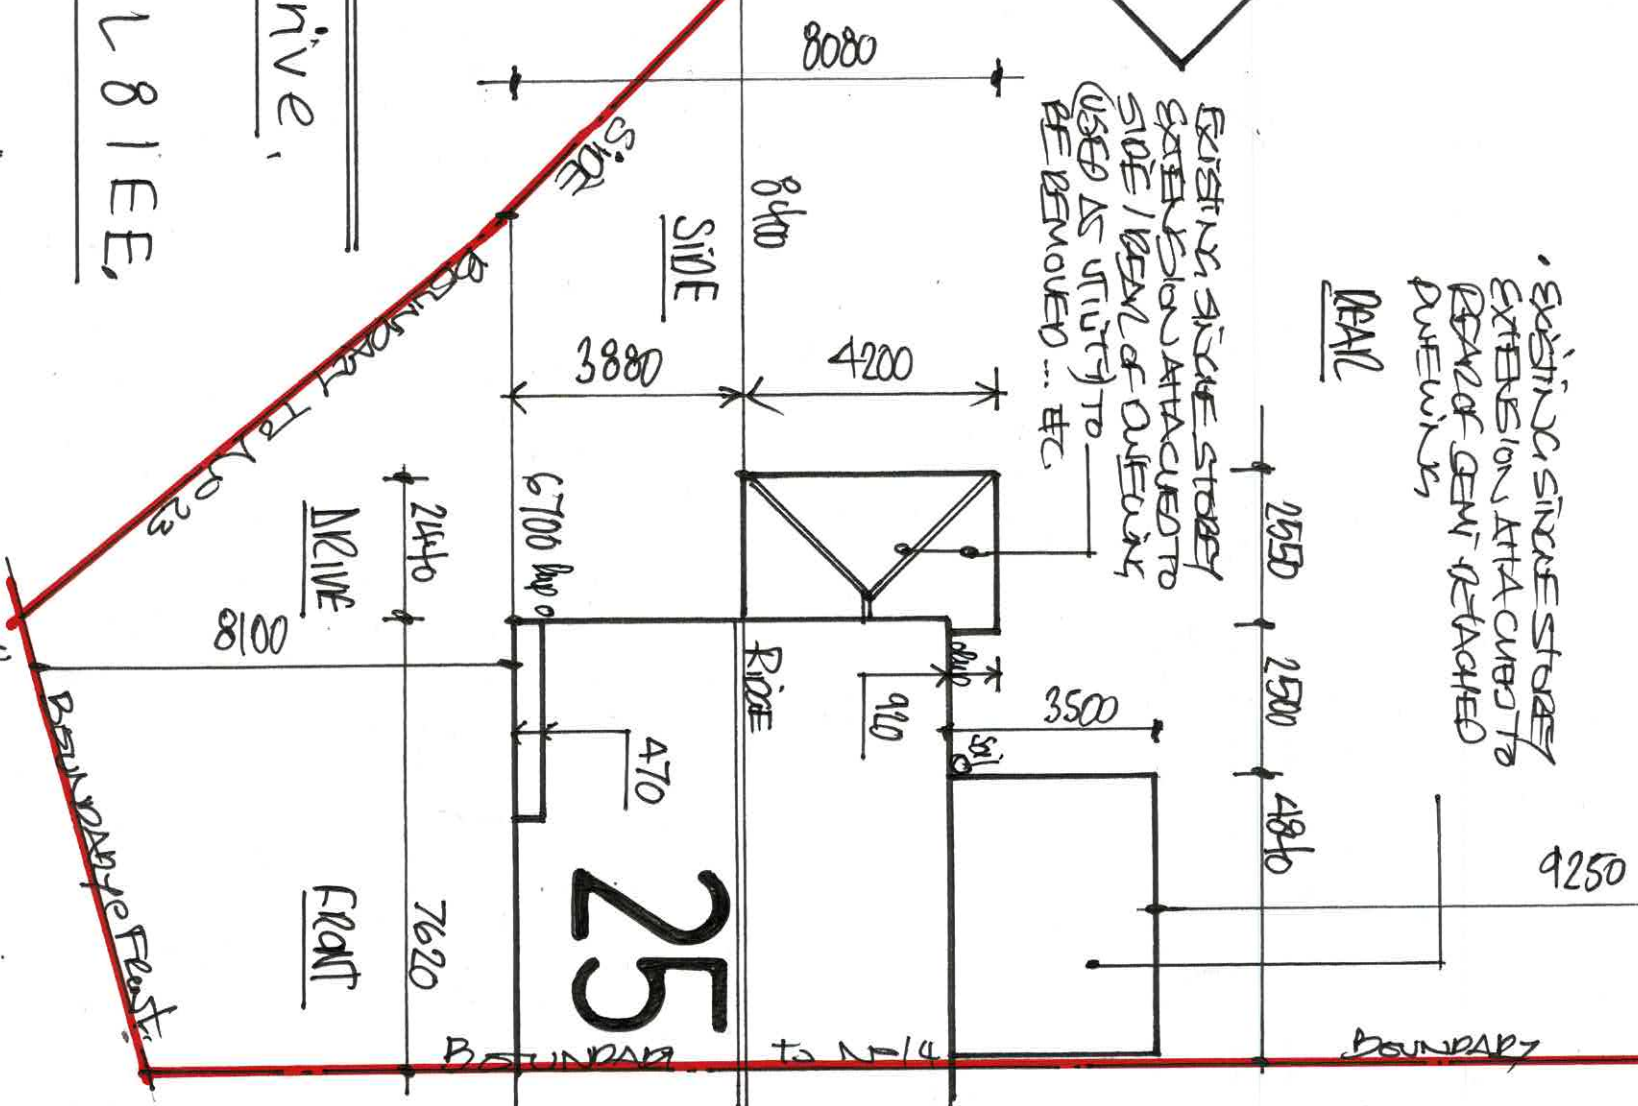

DRGN: 1