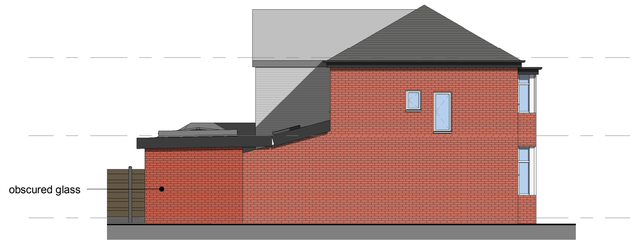
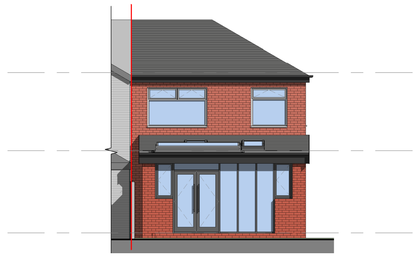




1. Front - Proposed
1 : 100





2. Left Side - Proposed
1 : 100



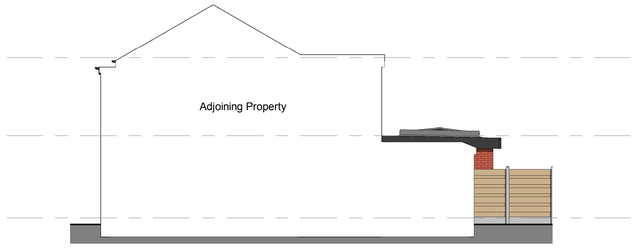
3. Rear - Proposed
1 : 100



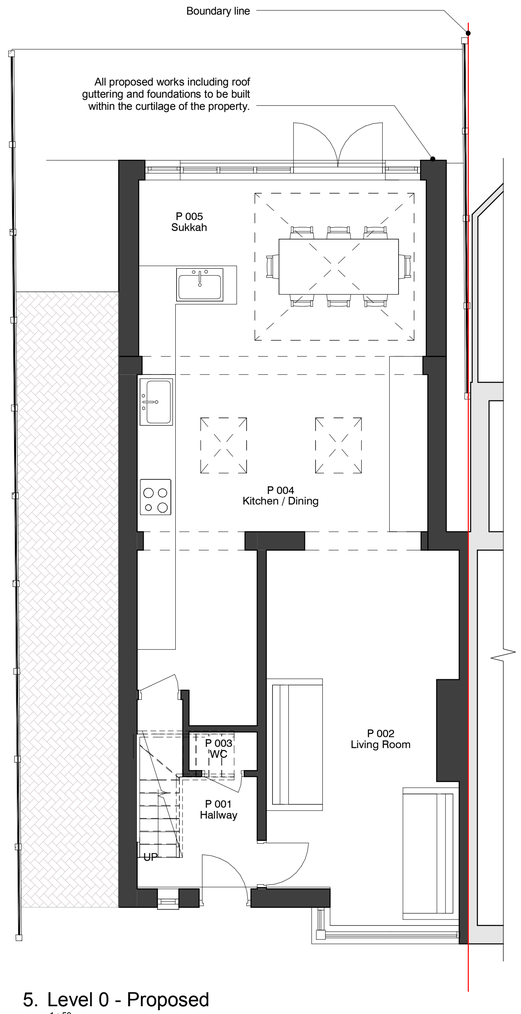
4. Right Side - Proposed
1 : 100



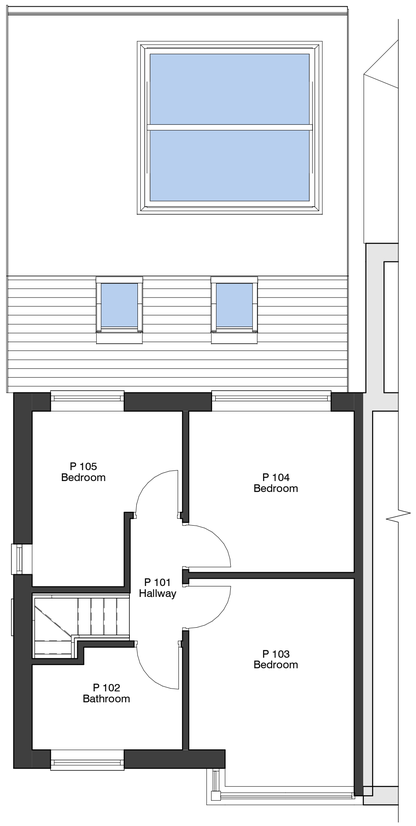
5. Level 0 - Proposed
1 : 50




6. Level 1 - Proposed
1 : 50



7. 3D Axo - Proposed

0.5 0 0.5 1 1.5 2 2.5
SCALE 1: 50 m

| REV | DESCRIPTION | BY | DATE |
|---|---|---|---|
| 2 | Party wall amendment | ER | 07-06-23 |
| 1 | Plan amendments | ER | 23-05-23 |

| | |
|---|---|
| PROJECT | 14 Dovedale Avenue |
| PROJECT NO. | 23.002. |
| CLIENT | H Fletcher |
| DATE | 02/06/15 |
| DRAWN BY | Author |
| TITLE | Proposed Plans and Elevations |
| SHEET NO. | 003. |
| REV. | 2 |
| SCALE @ A3 | As indicated |

NOTES
© COPYRIGHT - ALL RIGHTS RESERVED. NO PART OF THIS PUBLICATION MAY BE REPRODUCED, IN ANY FORM OR BY ANY MEANS, WITHOUT PRIOR WRITTEN PERMISSION OF THE COPYRIGHT OWNER. ALL DIMENSIONS ARE TO BE CHECKED AND CONFIRMED ON SITE BEFORE COMMENCEMENT OF WORK. ANY VARIATION IS TO BE REPORTED TO THE DESIGNER PRIOR TO THE COMMENCEMENT OF ANY WORK. ALL WORKMANSHIP AND MATERIALS TO BE IN ACCORDANCE WITH STATUTORY LEGISLATION, RELEVANT CODES OF PRACTICE AND BRITISH STANDARDS. ALL DIMENSIONS ON THIS DRAWING ARE IN MILLIMETRES UNLESS STATED OTHERWISE.