


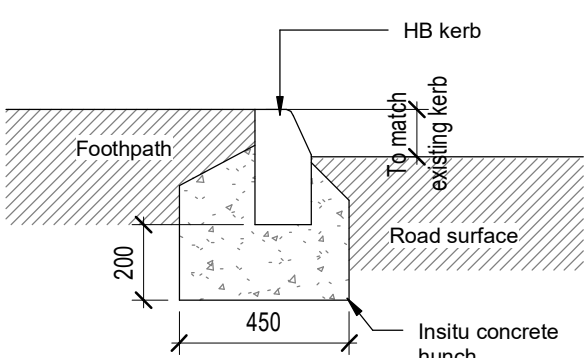


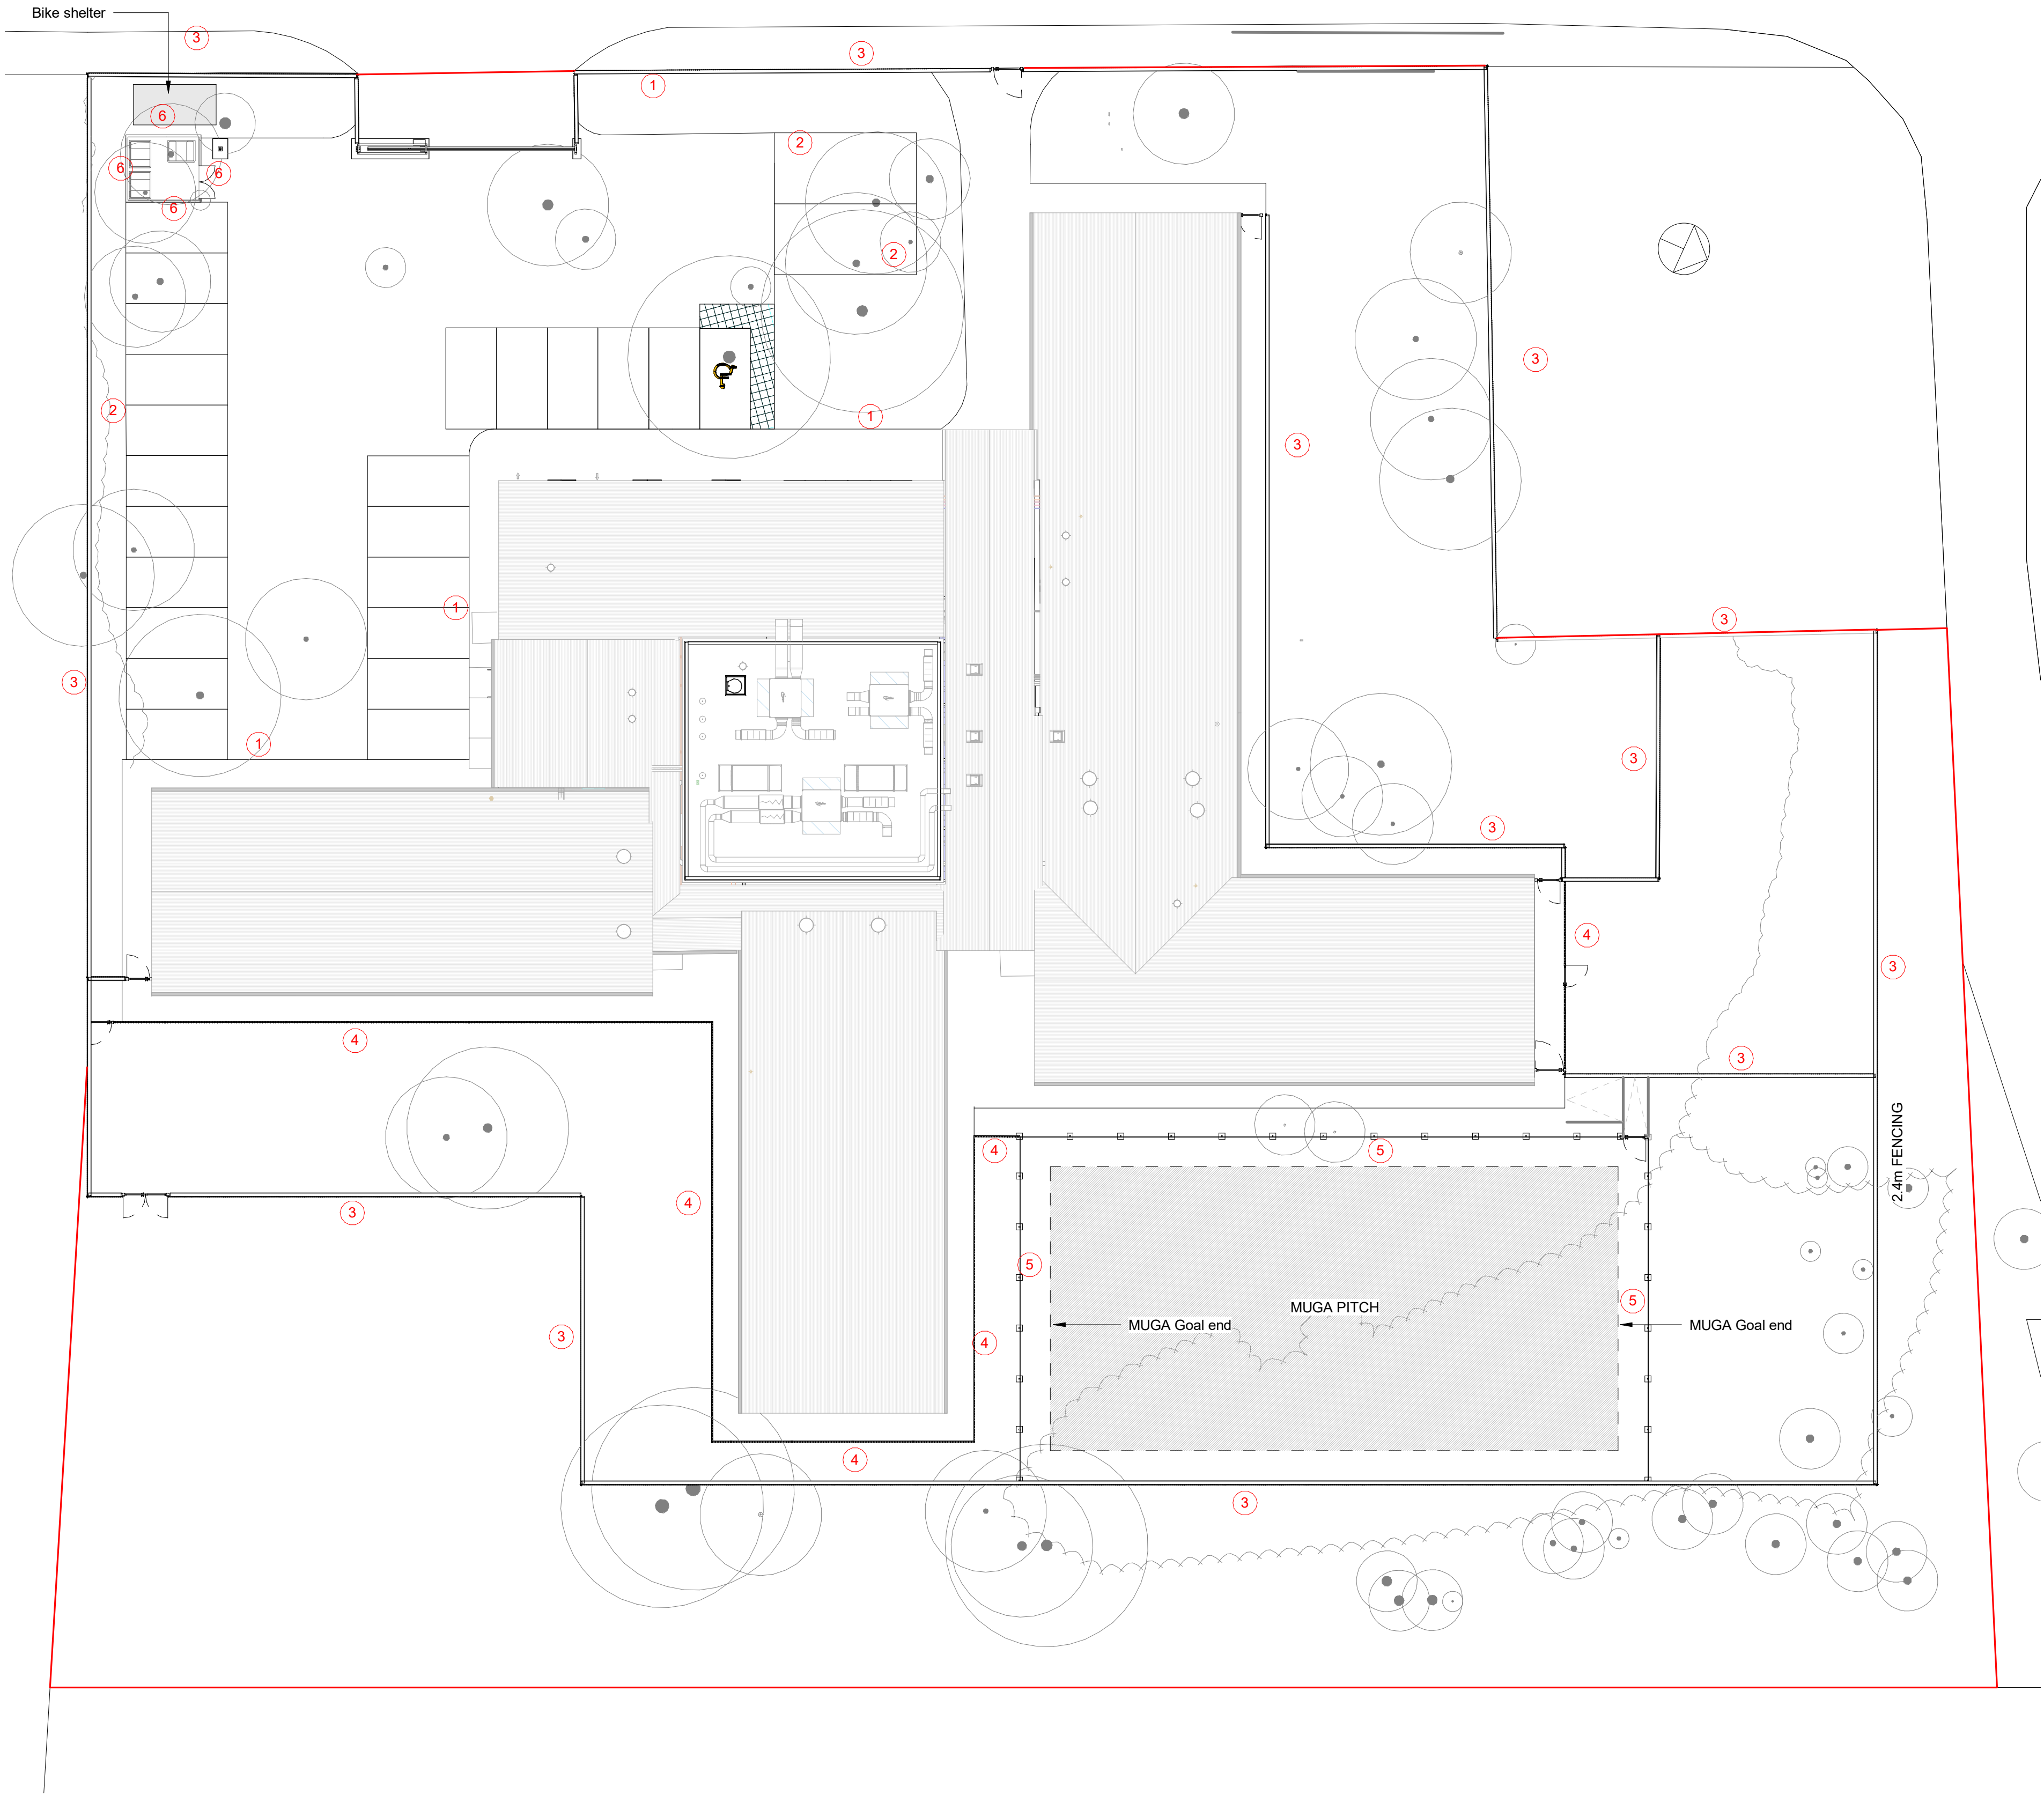


1. Detail 1 - Half batter kerb 1
1 : 20

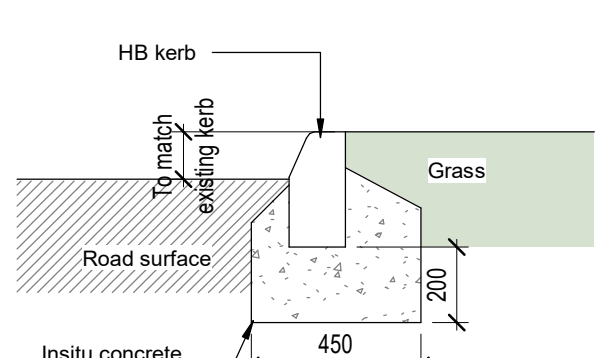


2. Detail 2 - Half batter kerb detail 2
1 : 20

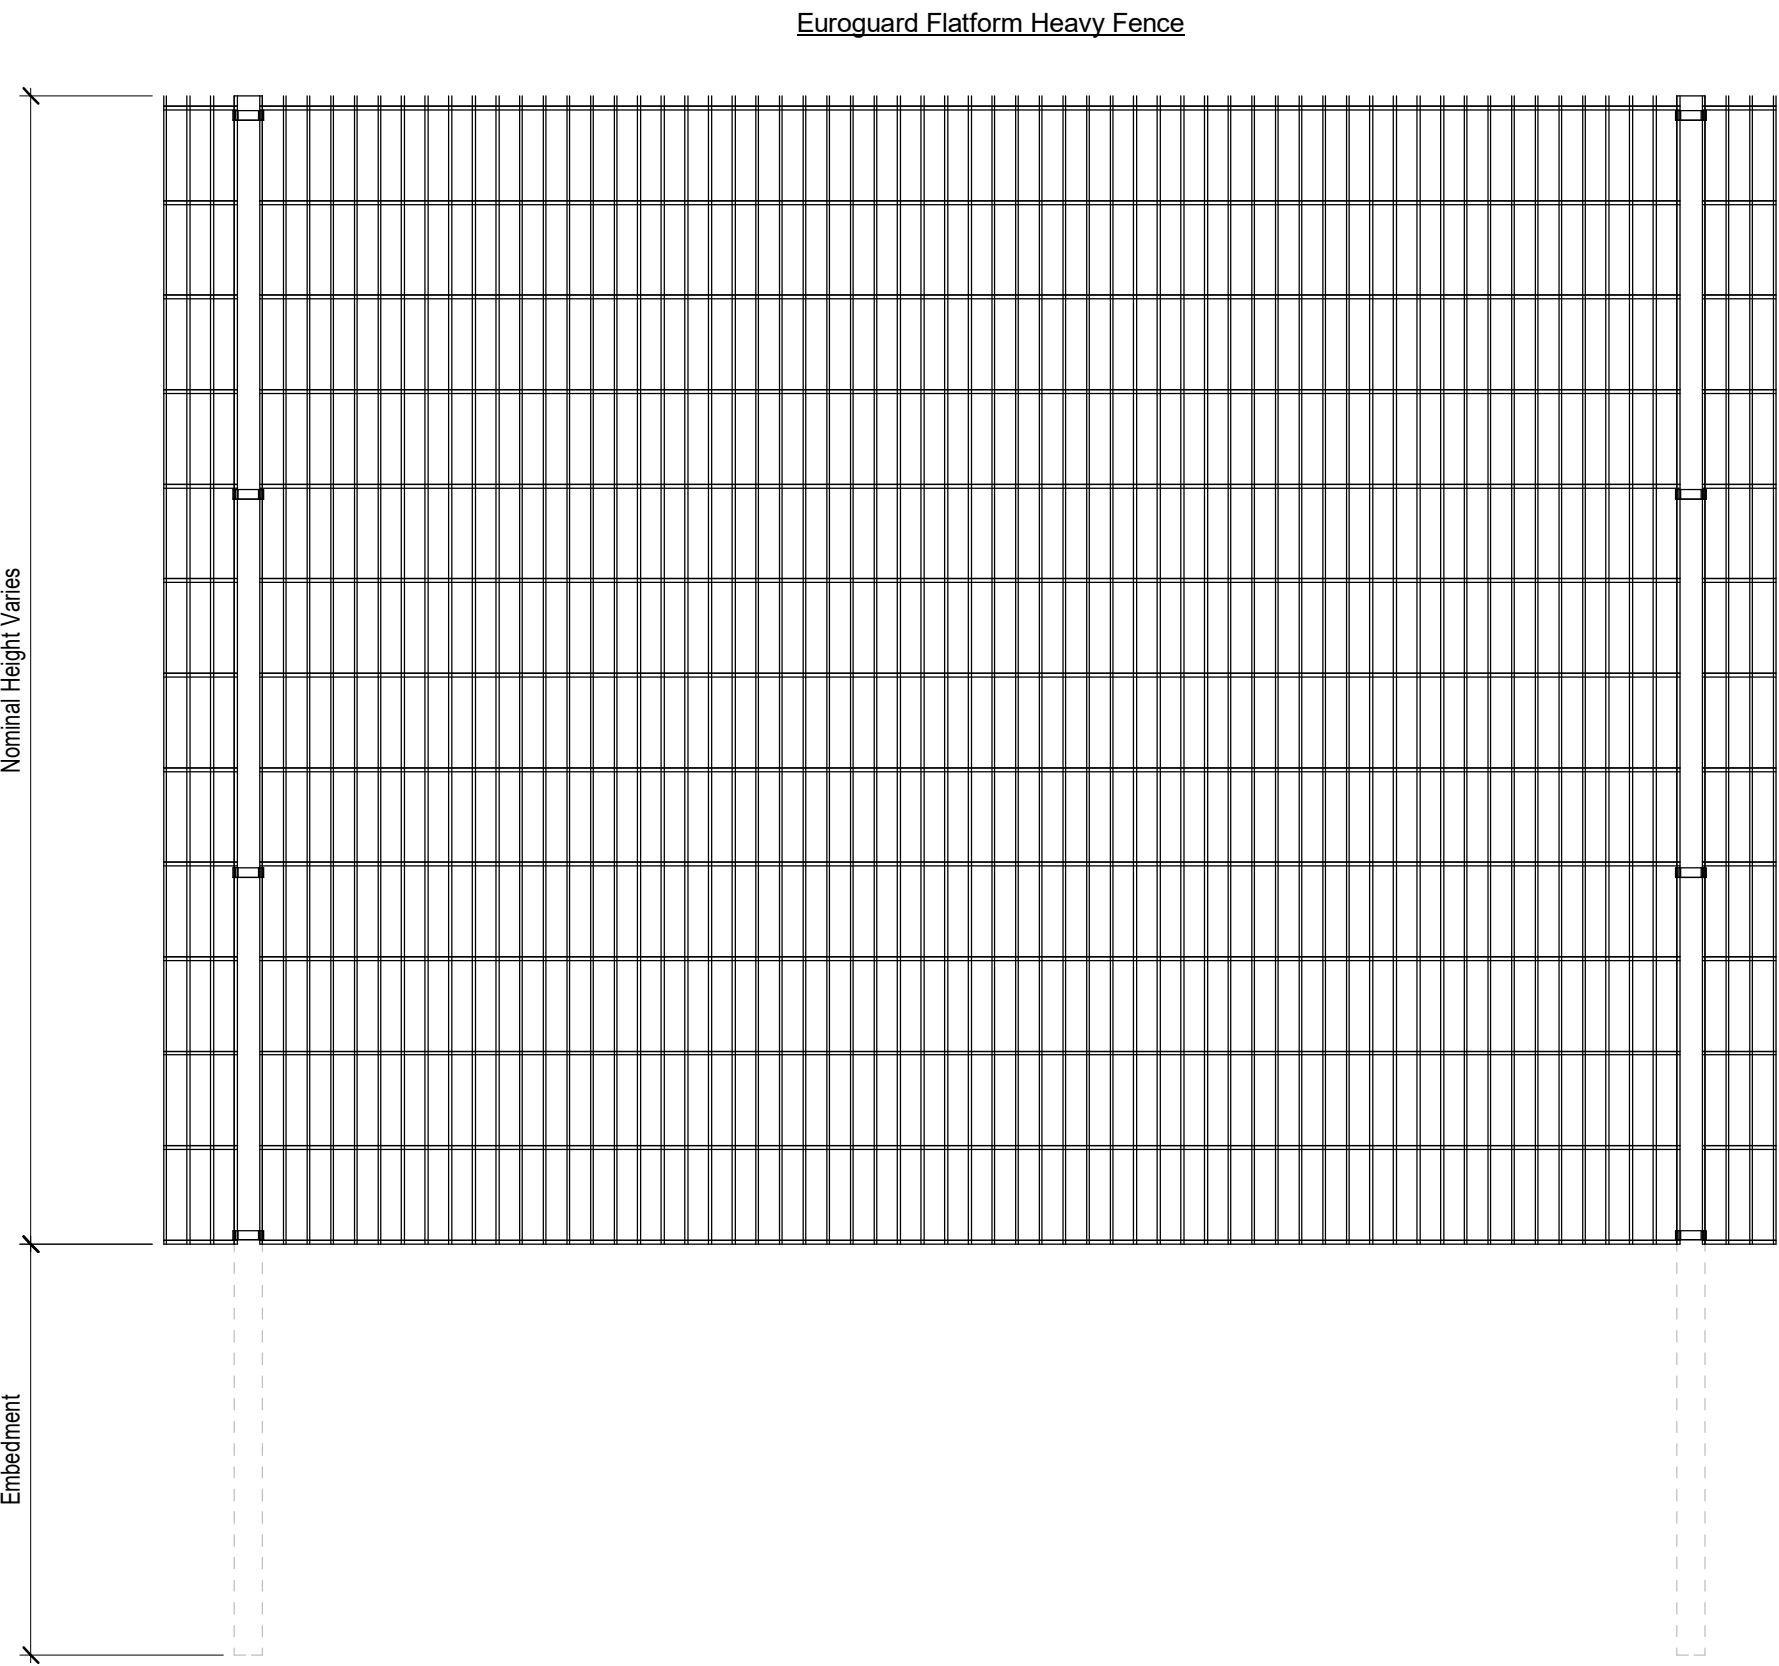


3. Detail 3 - Outer and Inner boundary fencing detail

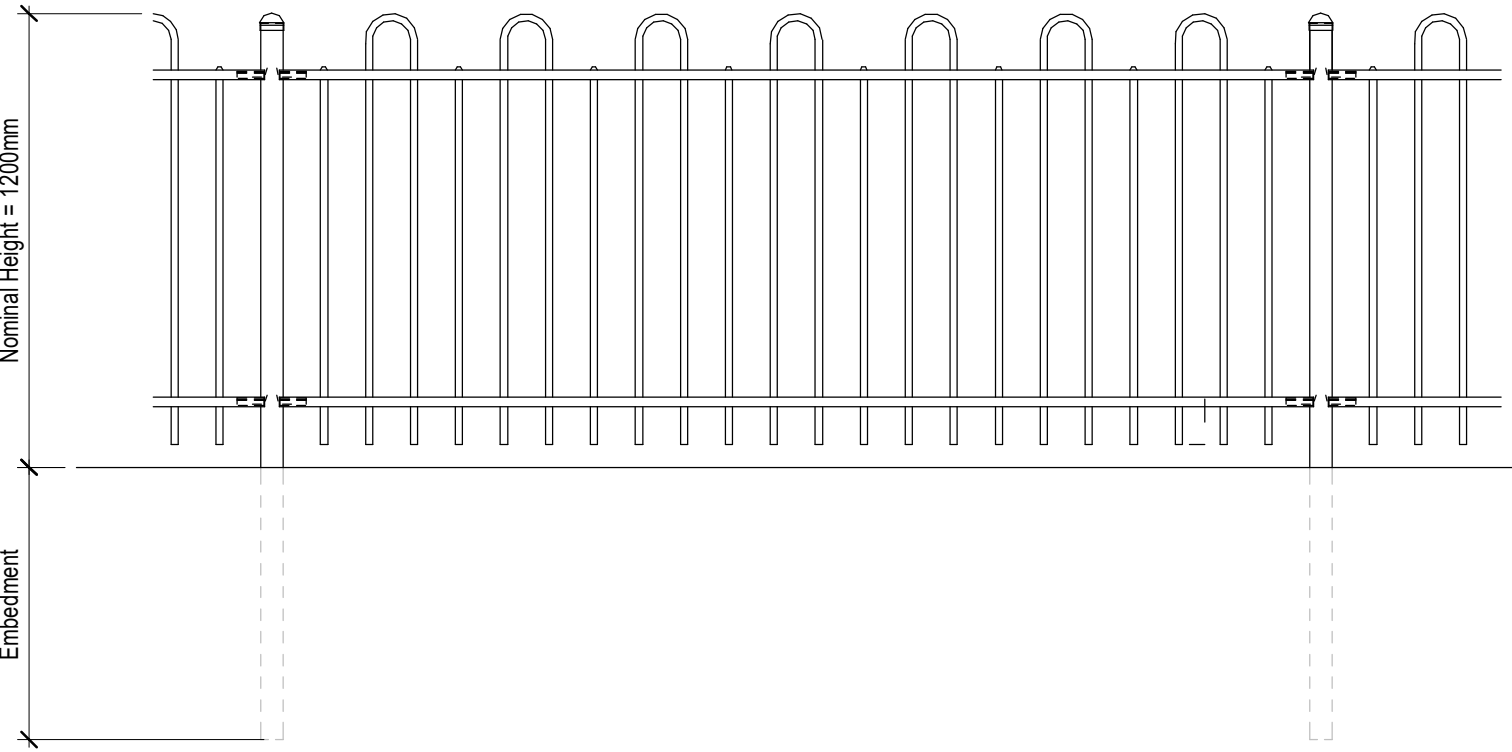

4. Detail 4 - Bow Top fencing detail

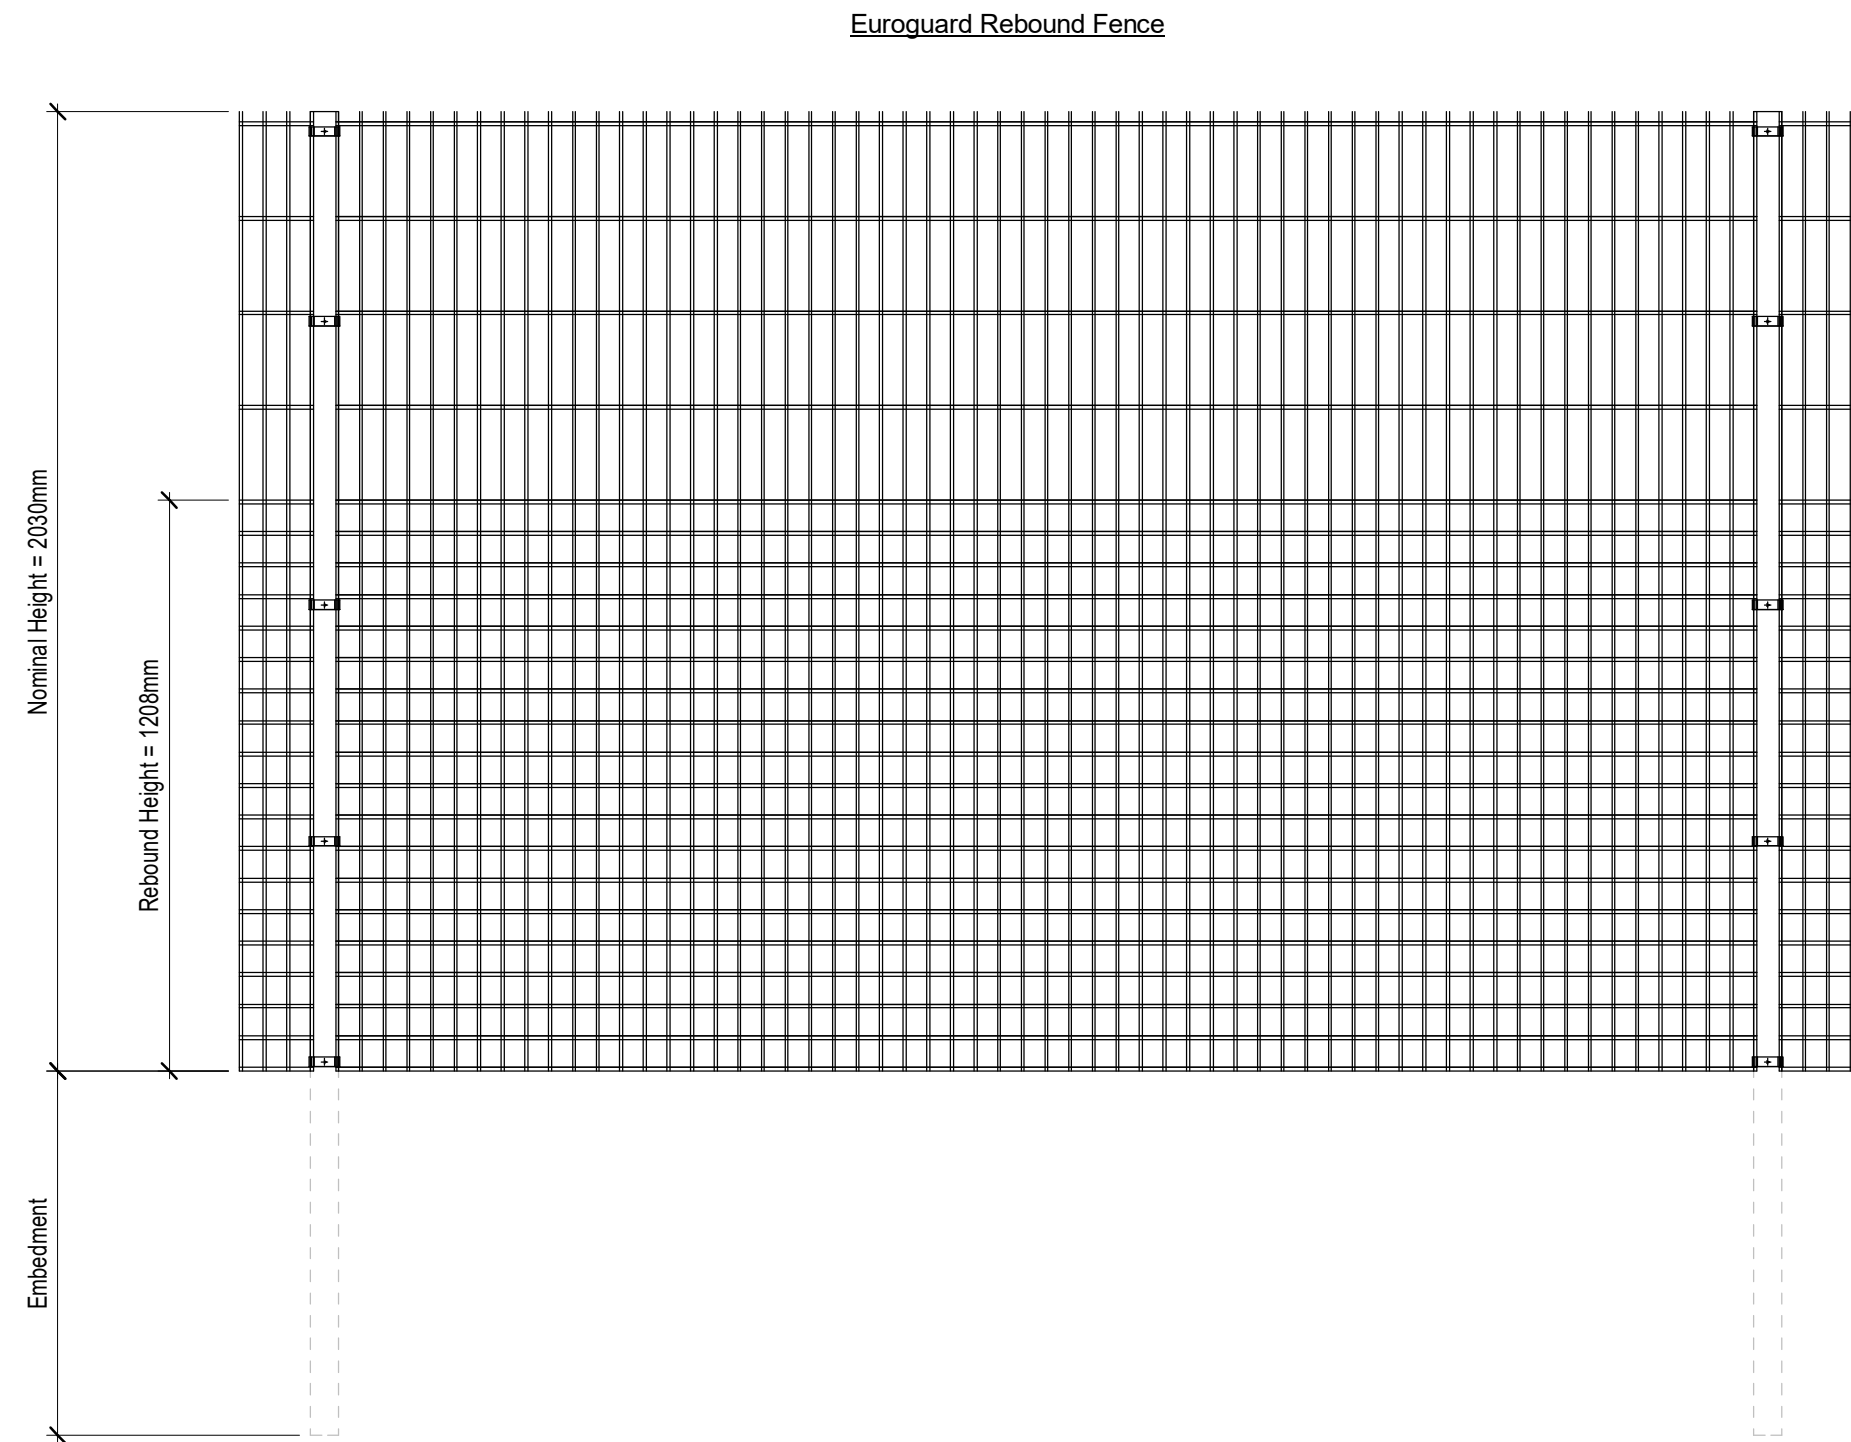


5. Detail 5 - MUGA Pitch fencing detail

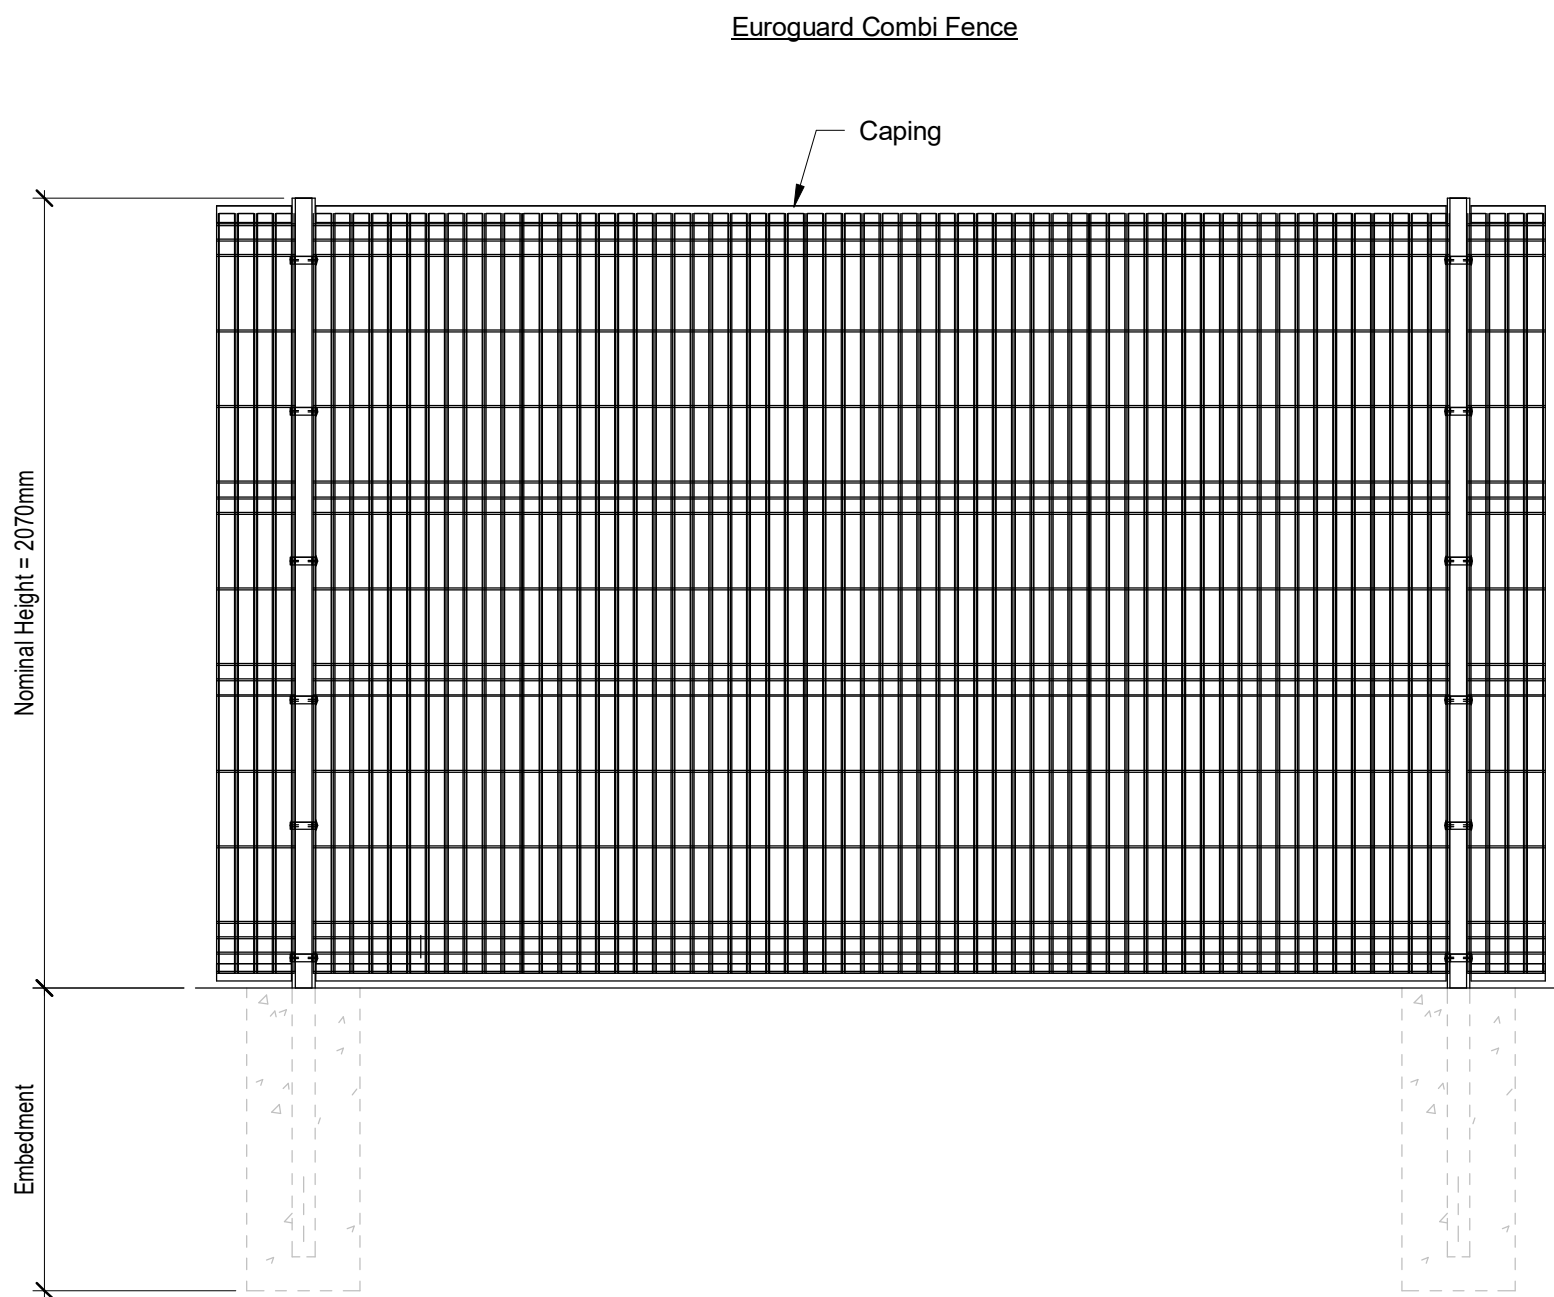

6. Detail 6 - Bin Store fencing detail

Notes

A	Stage 3 Package	02.12.22	CS	JW
Rev	Description	Date	Dr	App
CS		11/29/22	JW	

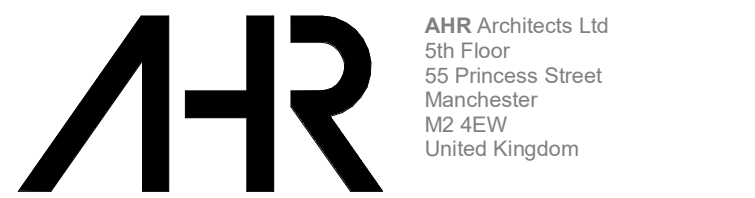

AHR Architects Ltd
5th Floor
55 Princess Street
Manchester
M2 4EW
United Kingdom

T +44(0)161 6287800
E manchester@ahr.co.uk
www.ahr.co.uk

client name	Bury Council
project	Spring Lane PRU
drawing	Landscape & Fencing Details
computer file	C:\Users\architect\Documents\2022\00385-000-Spring Lane Stage 1
plot date	
project number	2022.00385.000
scale	As indicated @A0
drawing number	SH-21-P-003
rev	A
issue status	S3

This drawing is to be read in conjunction with all related drawings. All dimensions must be checked and verified on site before commencing any work or producing shop drawings. The originator should be notified immediately of any discrepancy. This drawing is copyright and remains the property of AHR.