



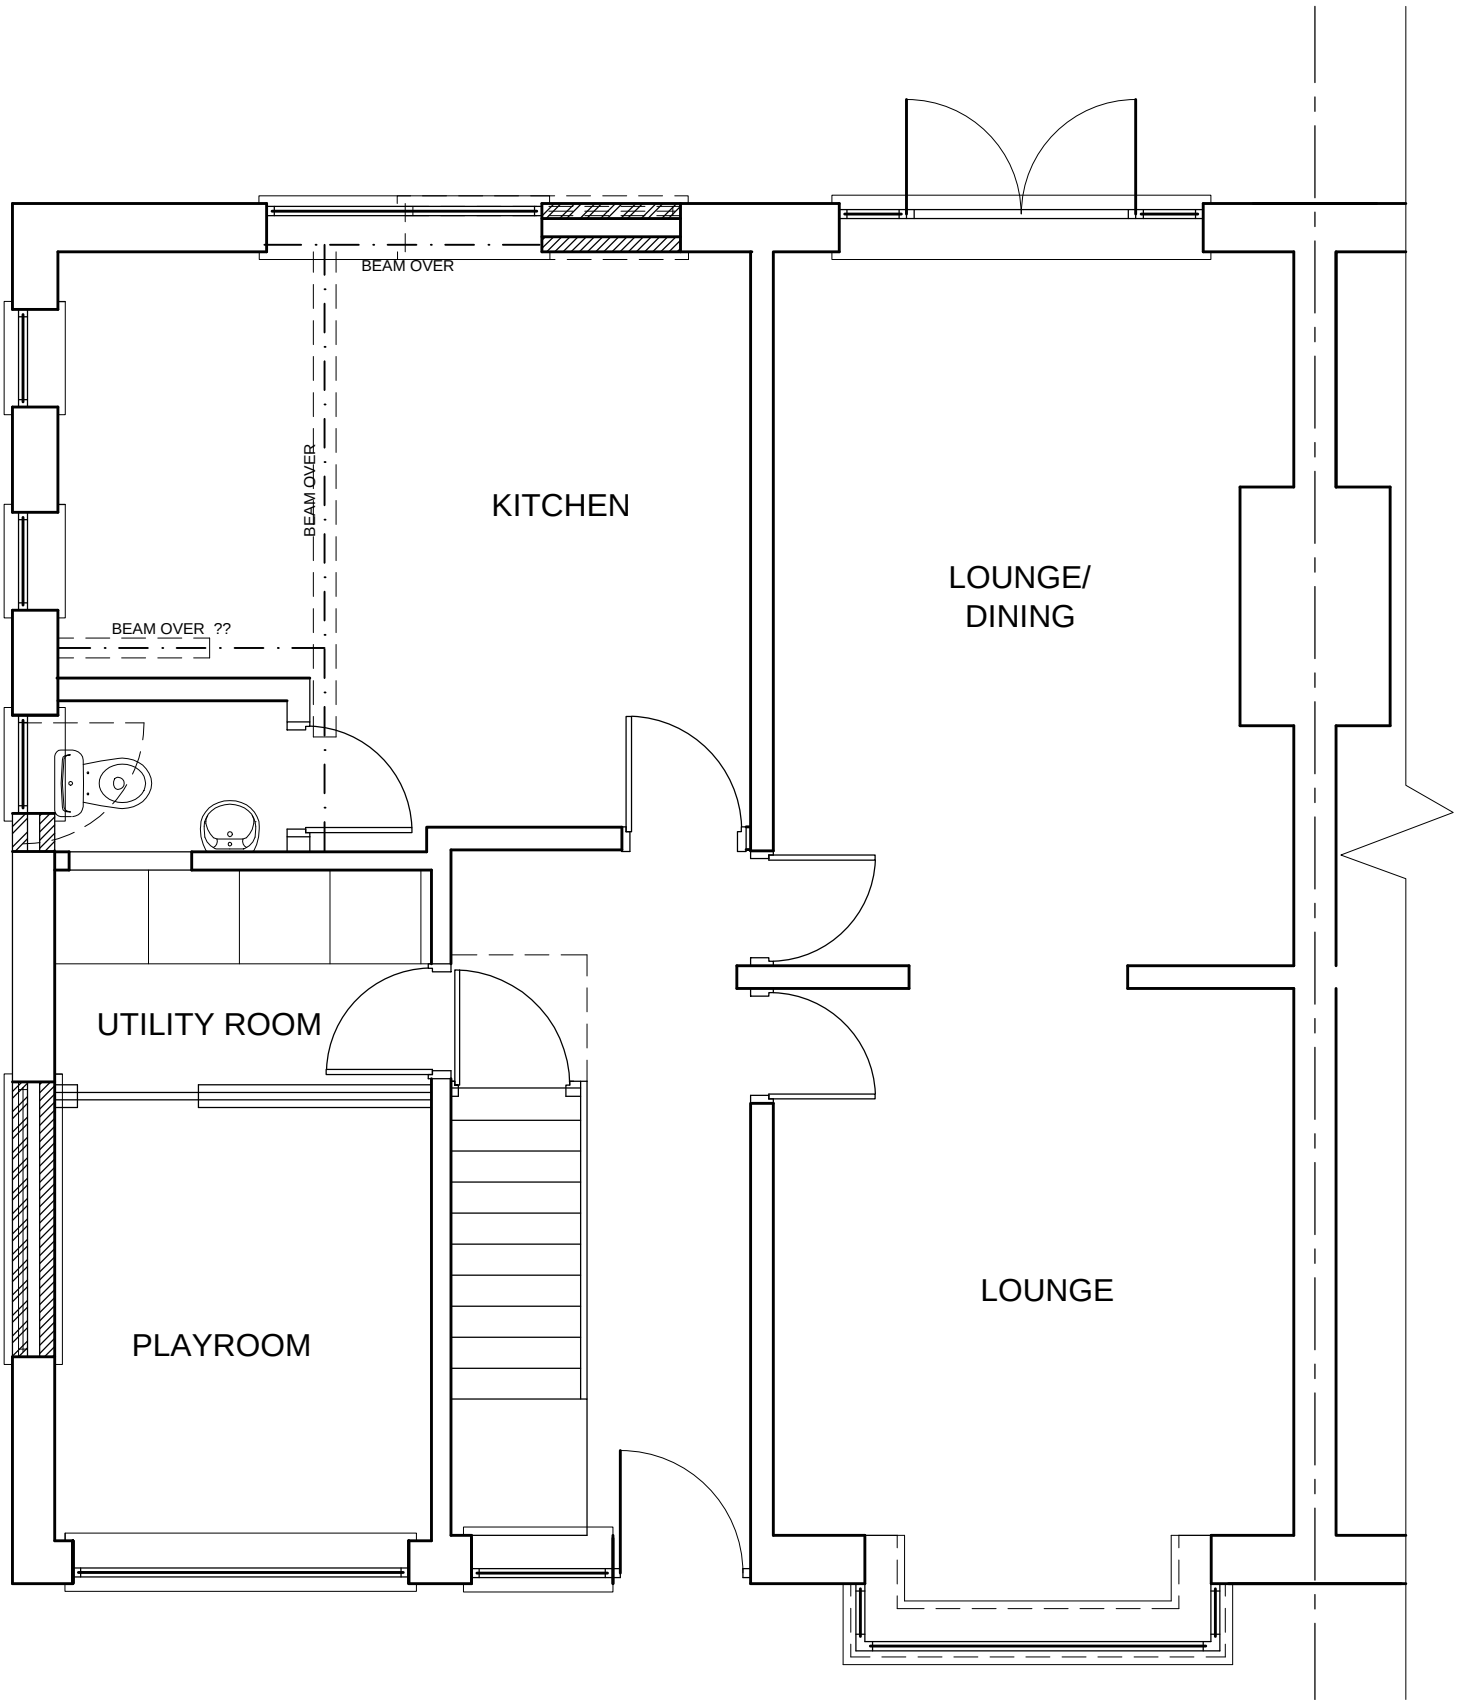

PROPOSED G.F.PLAN

PLANNING

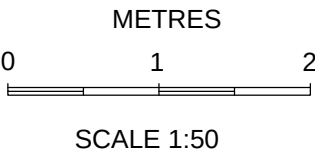

REV	DATE	AMENDMENTS	INT
Harry Jackson Surveyors Limited			
Unit 4A Farnworth Park Industrial Estate Wellington Street, Farnworth, Bolton BL4 7BY Tel: 01204 701740 Mobile: 07931 321879			
CLIENT	Tom		
ADDRESS	5 Ramsey Grove Bury BL8 2RE		
PROJECT	Rear Dormer Extn. & Int Alterations		
TITLE	Proposed GF Plan		
DRAWING No.	6	REV	
SCALES	1:50	DATE	May 2023
DRAWN BY	BE	SHEET SIZE	A3
CHECKED BY	HJ	COPYRIGHT	©