



SOUTH FACING ELEVATION AS PROPOSED
Scale 1:50

New first floor extension to sit on top of existing flat roof with new flat roof to top.

New window to match style of existing windows.

Cedral Cladding to new extension and upper floor frontage as shown


Cedral Cladding to frontage on existing flat roof extension.



EAST FACING ELEVATION AS PROPOSED
Scale 1:50



NORTH FACING ELEVATION AS PROPOSED
Scale 1:50

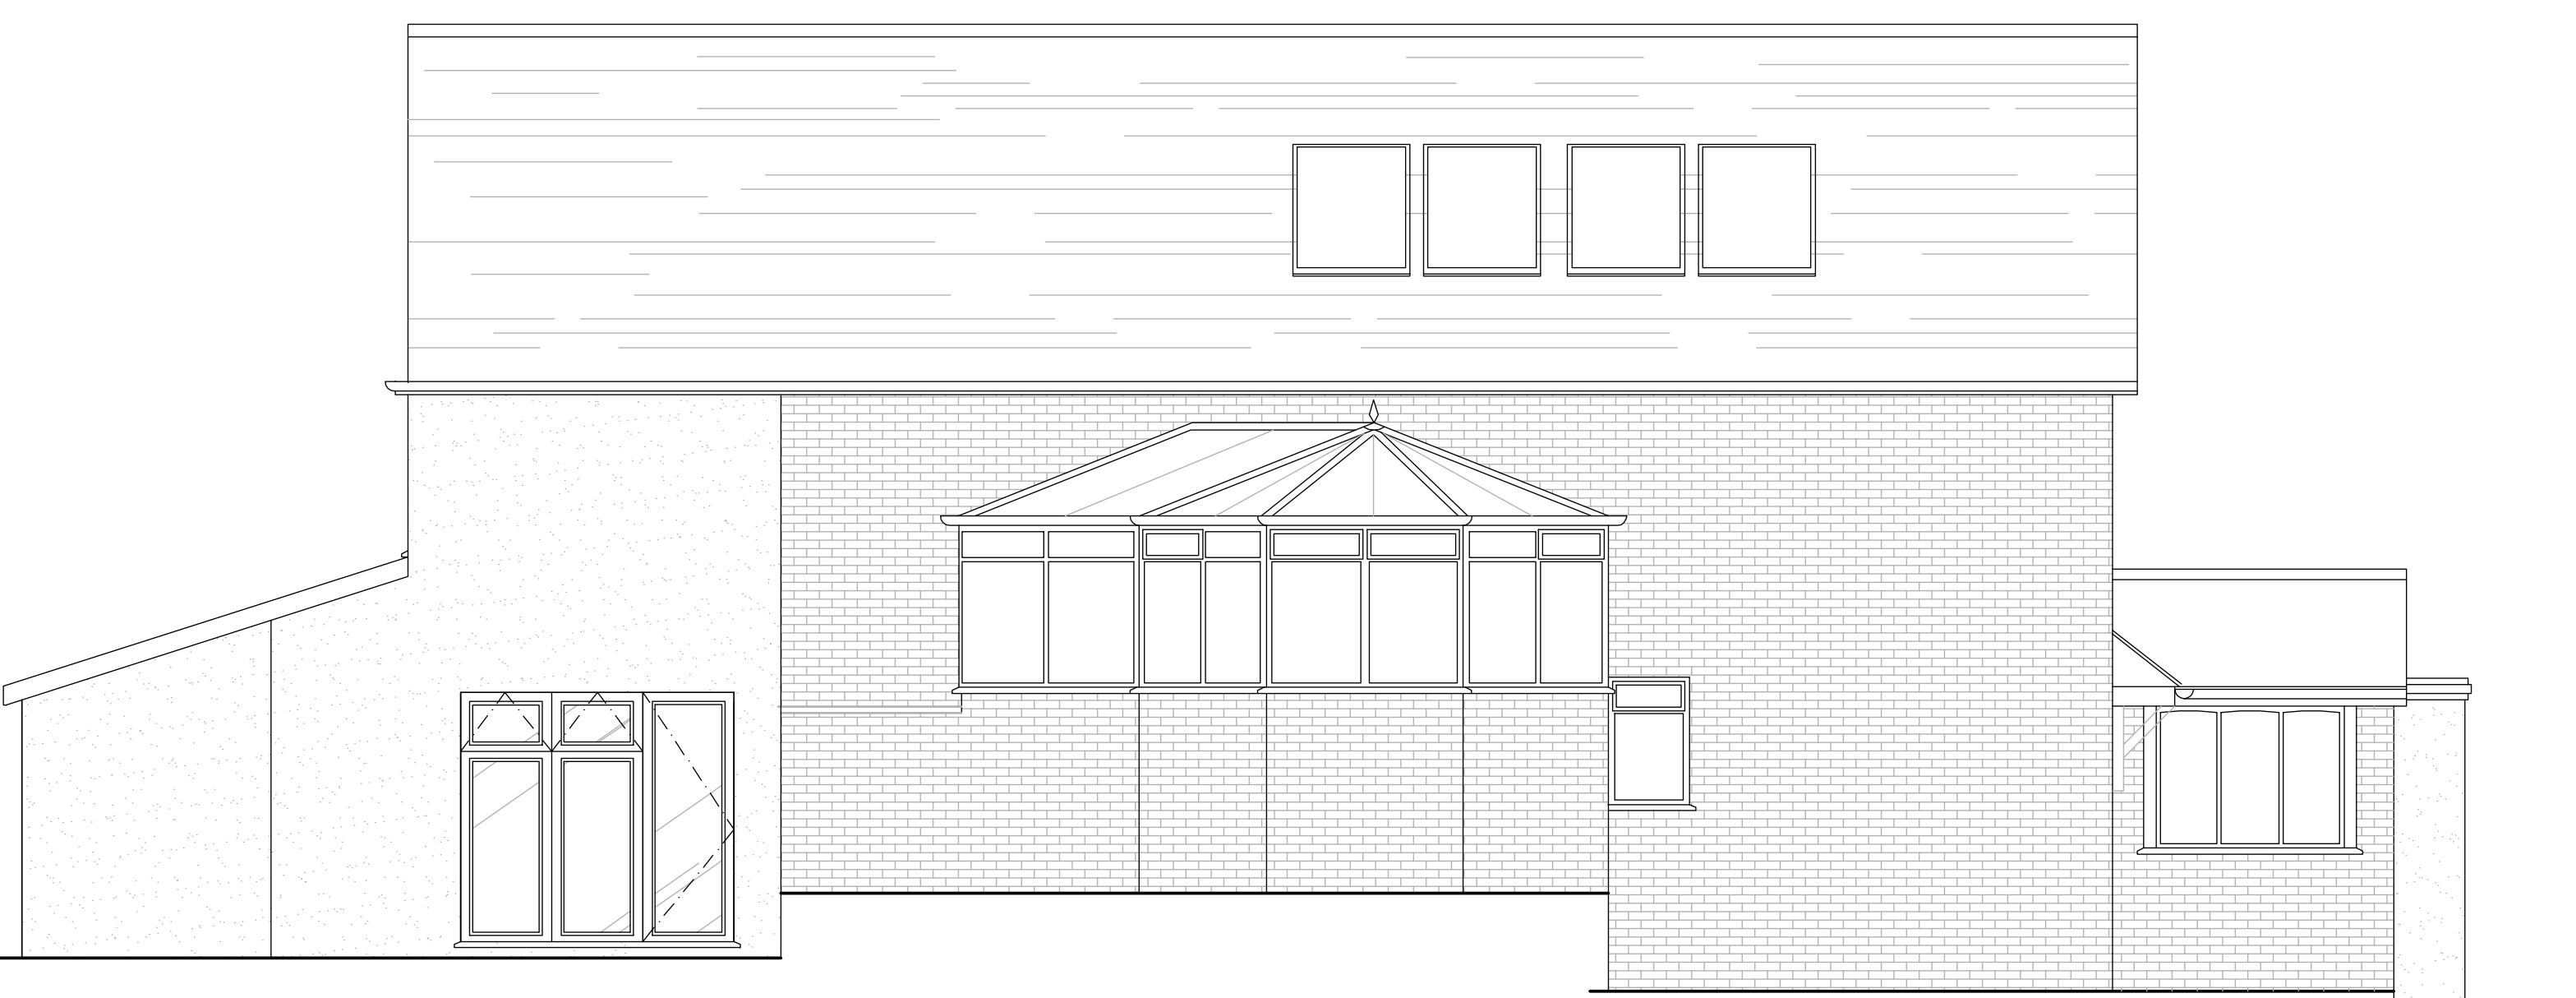

WEST FACING ELEVATION AS PROPOSED
Scale 1:50

All levels and dimensions must be checked on site by contractor prior to commencement of works. Any variations must be reported to JSA Design.
All information herein is the copyright of JSA Design. Copying in full or in part is forbidden without the written permission from JSA Design.



Client			
Mr & Mrs Crook			
Date	Mar 2022	Status	Proposed
Drawn	LAD	Checked	JPS
Scale	1:50	Size	A1
Rev.	-	Drawing No.	AC - 202
Drawing Title			
Proposed Elevations			
Project Title			
5 STONDELPH CLOSE ANSWORTH BL2 5SH			
JSA DESIGN			