

REV A



1

Existing 3D View



1

Proposed 3D View

1:50



2

Proposed 3D View

1:50



2


Existing 3D View



3

Proposed 3D View

1:50

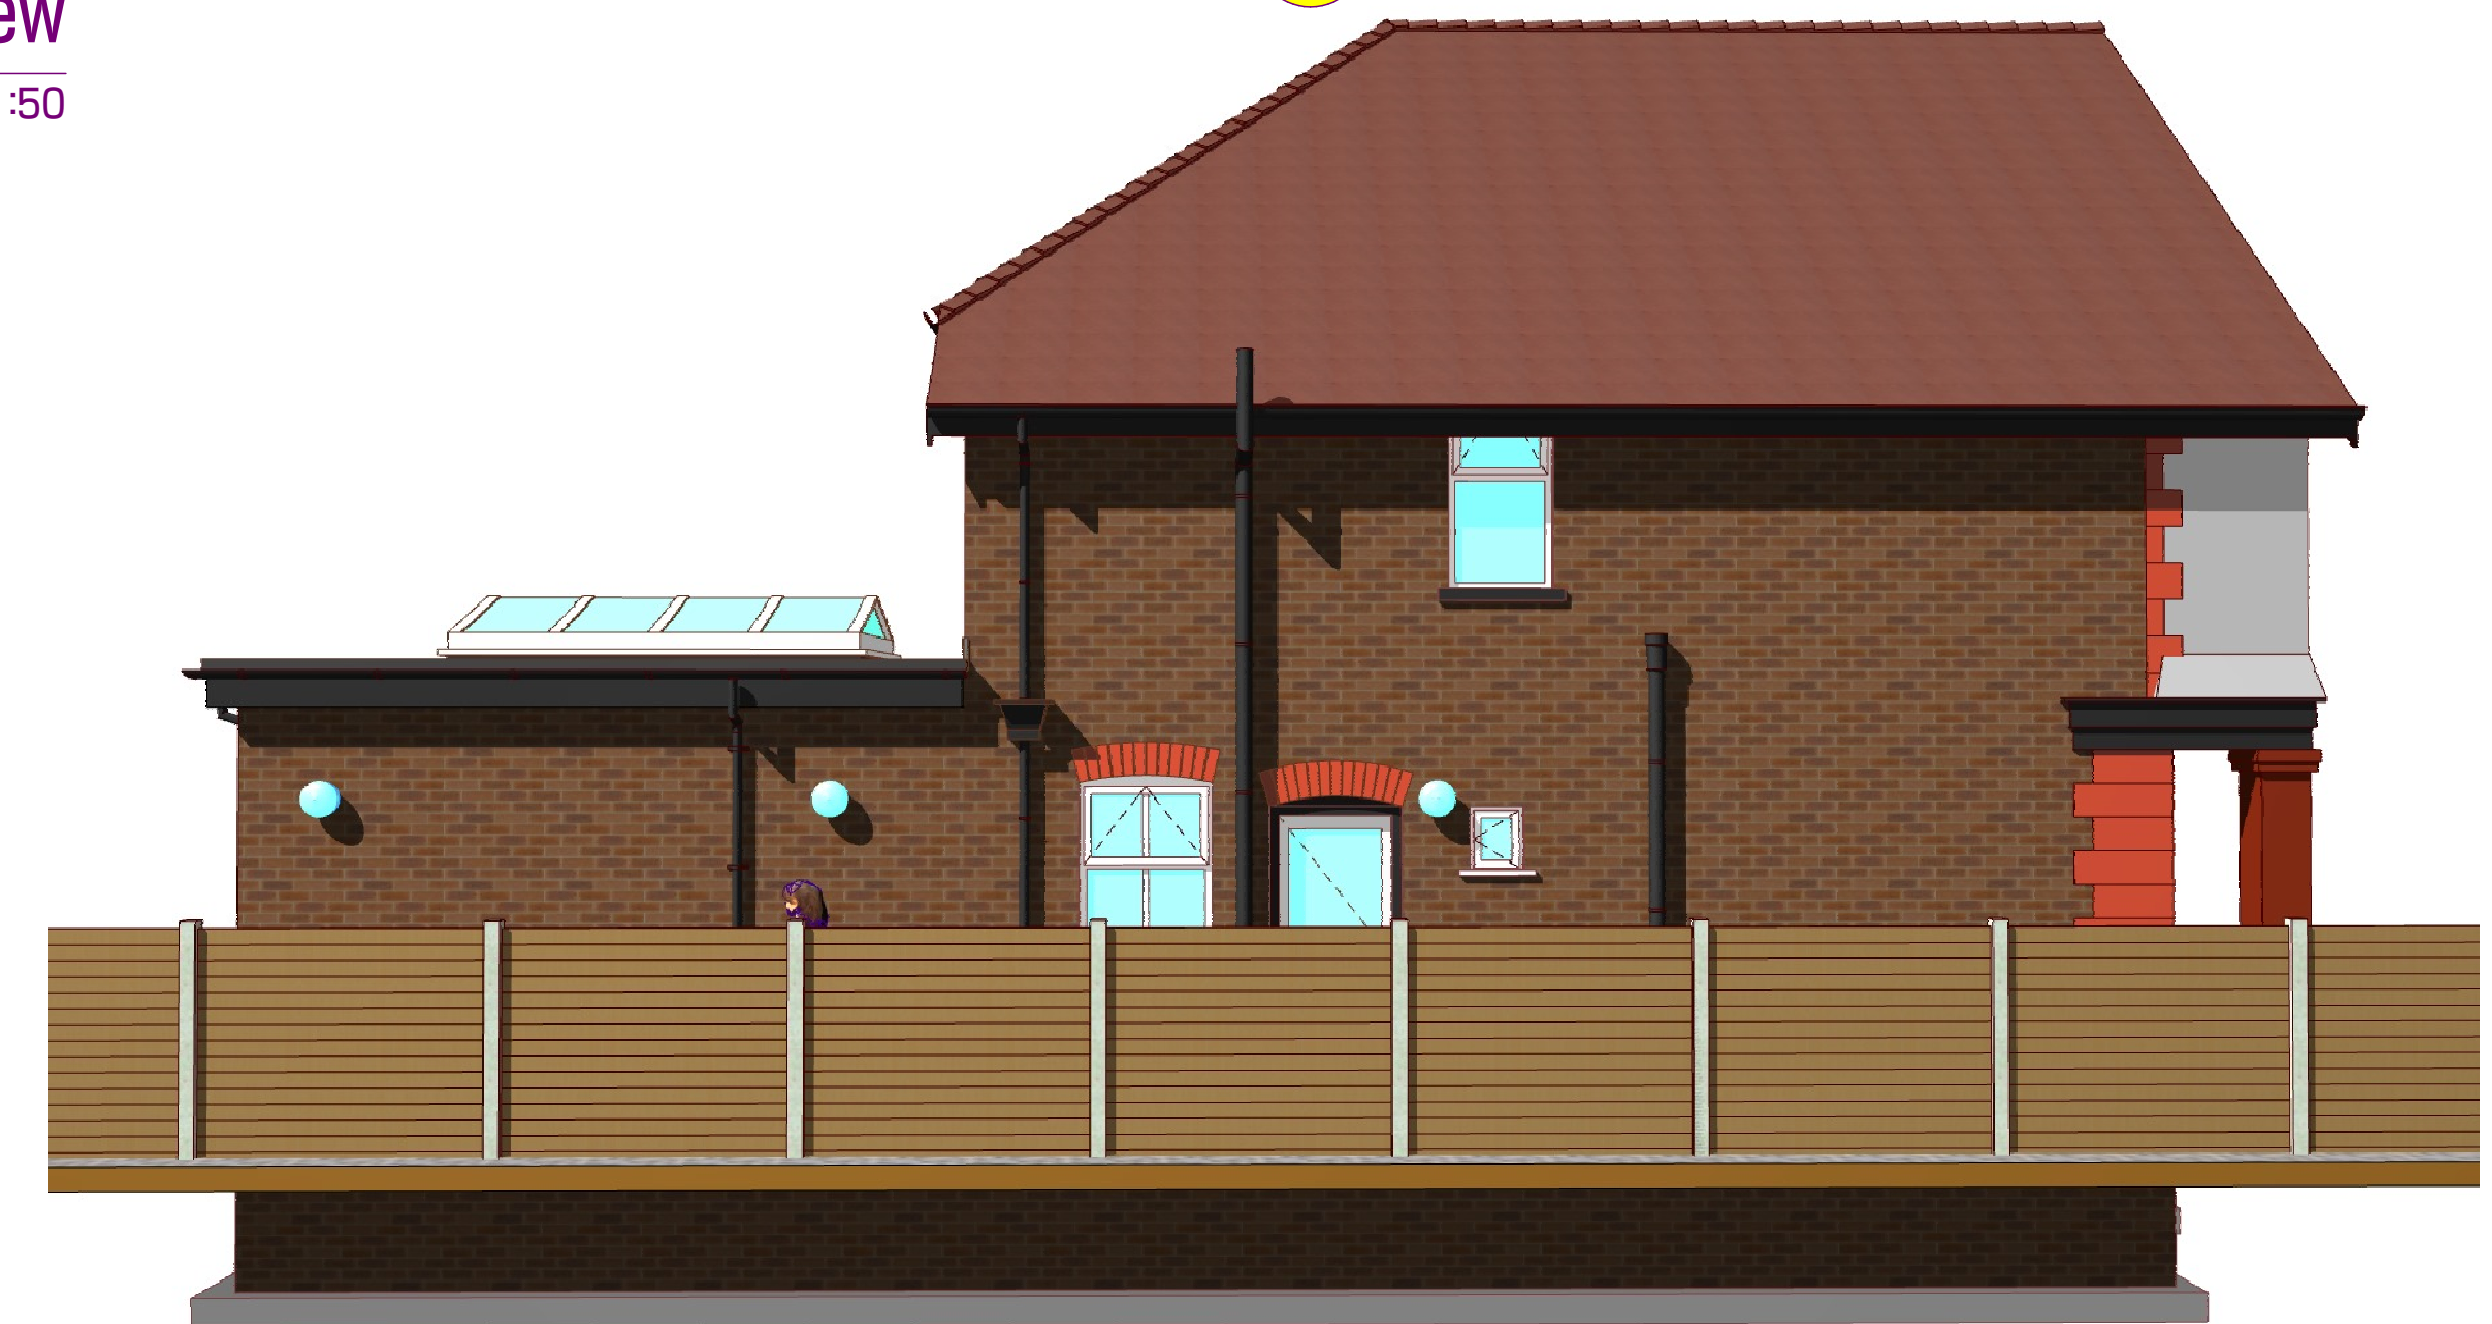

4

Proposed 3D View

1:50



3

Existing 3D View



5

Proposed 3D View

1:50



6

Proposed 3D View

1:50

CLIENT:
MR S HAMMOND
4 LICHFIELD DRIVE,
PRESTWICH,
MANCHESTER,
M25 0HX
THE CONSTRUCTION OF
A SINGLE STOREY
EXTENSION AT GRD
FLOOR LEVEL AT THE
REAR OF THE
DWELLING +
ALTERATIONS.