


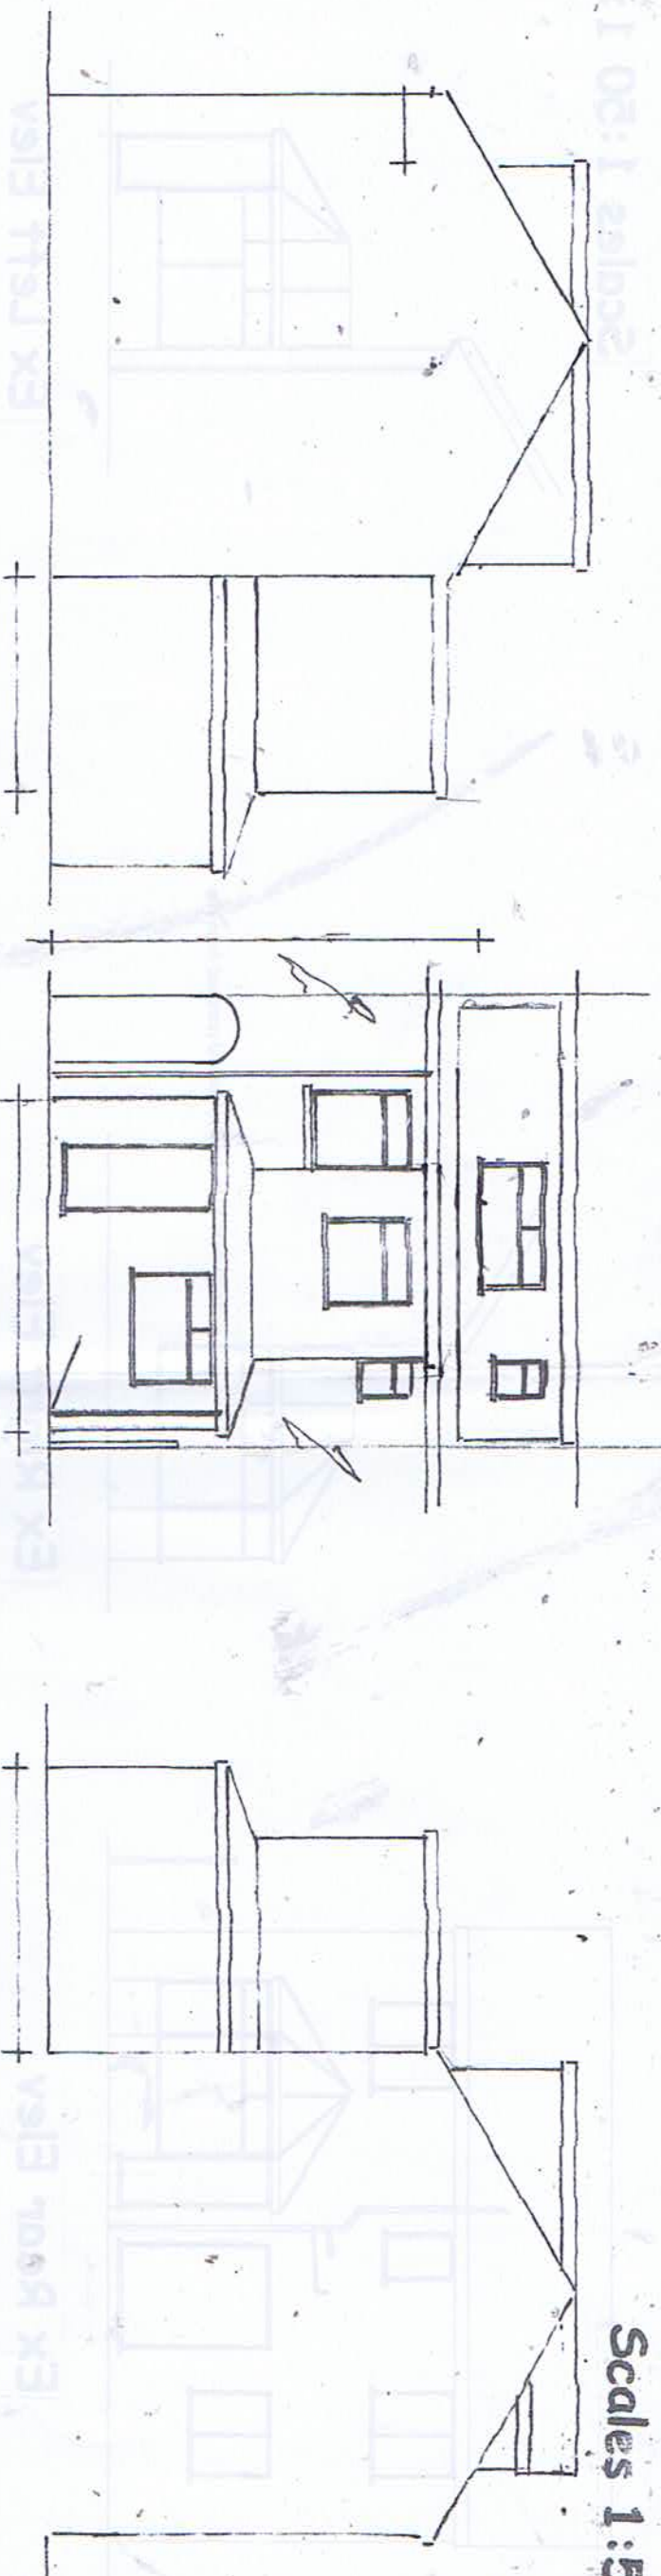


Prop Left Elev

Prop Rear Elev

Prop Right Elev

Prop Ground Floor Plan

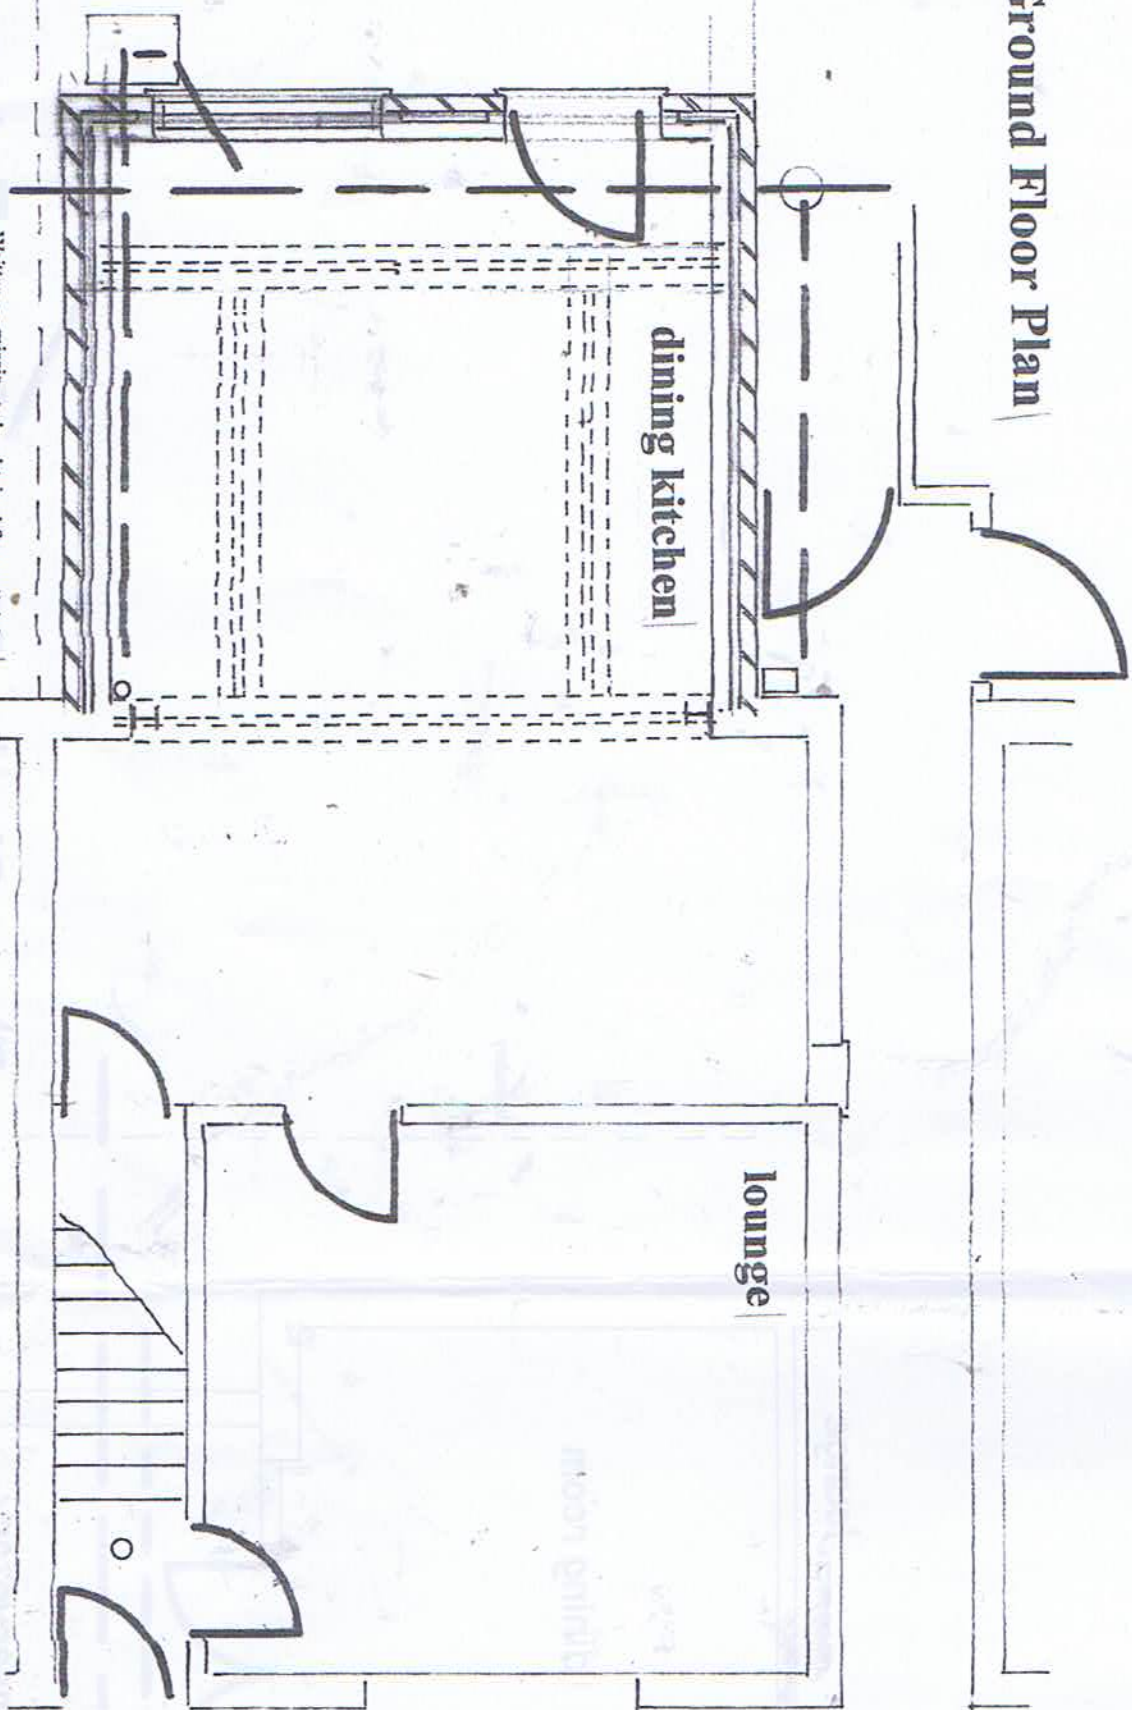


dining kitchen

lounge

Written permission to be obtained from adjoining house owners for works on the party wall this to be in accordance with the Party Wall Act

Prop Front Elev

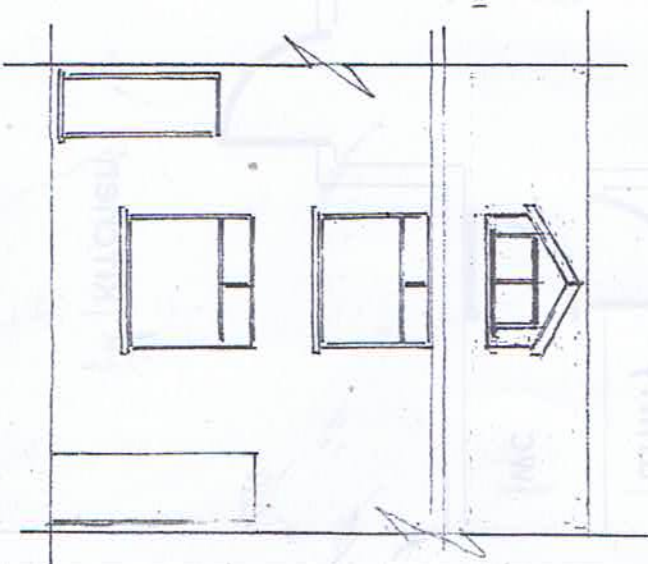

Proposed Front & Rear Dormer and

2 Storey Rear Extension

at 179 Ferngrove Bury Rev C