




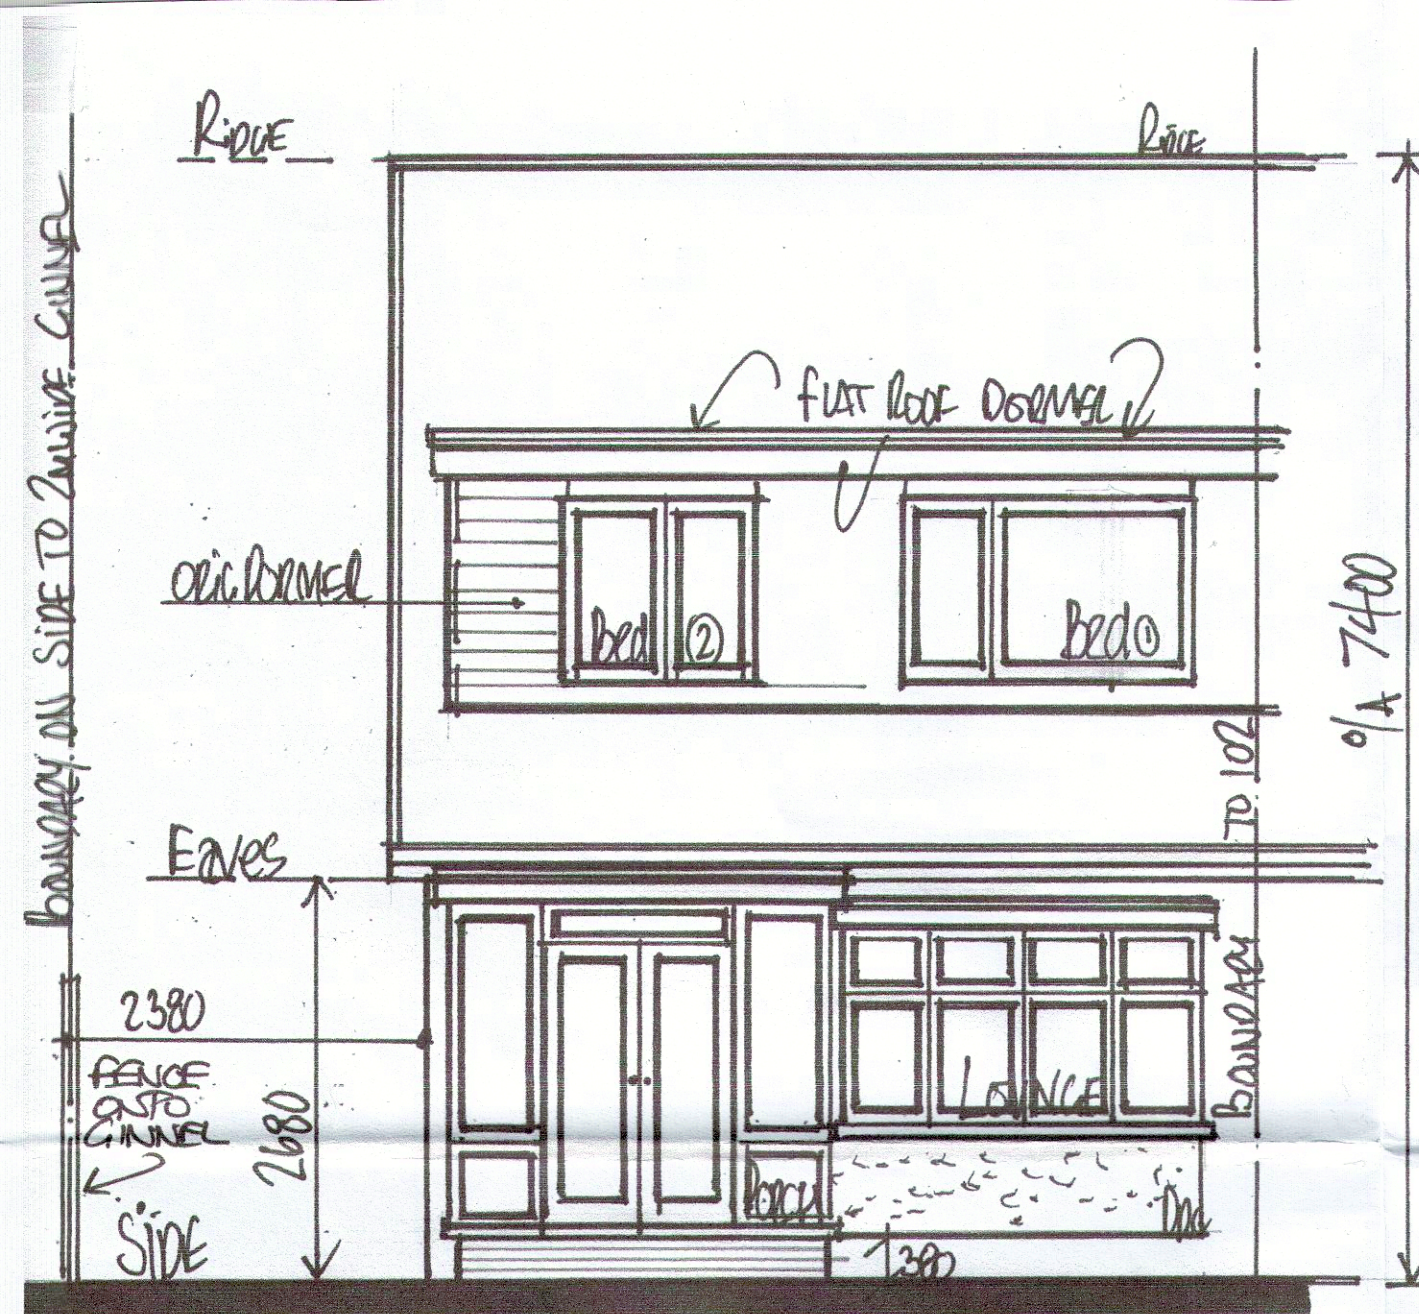


1:50 EXISTING "FRONT" ELEVATION

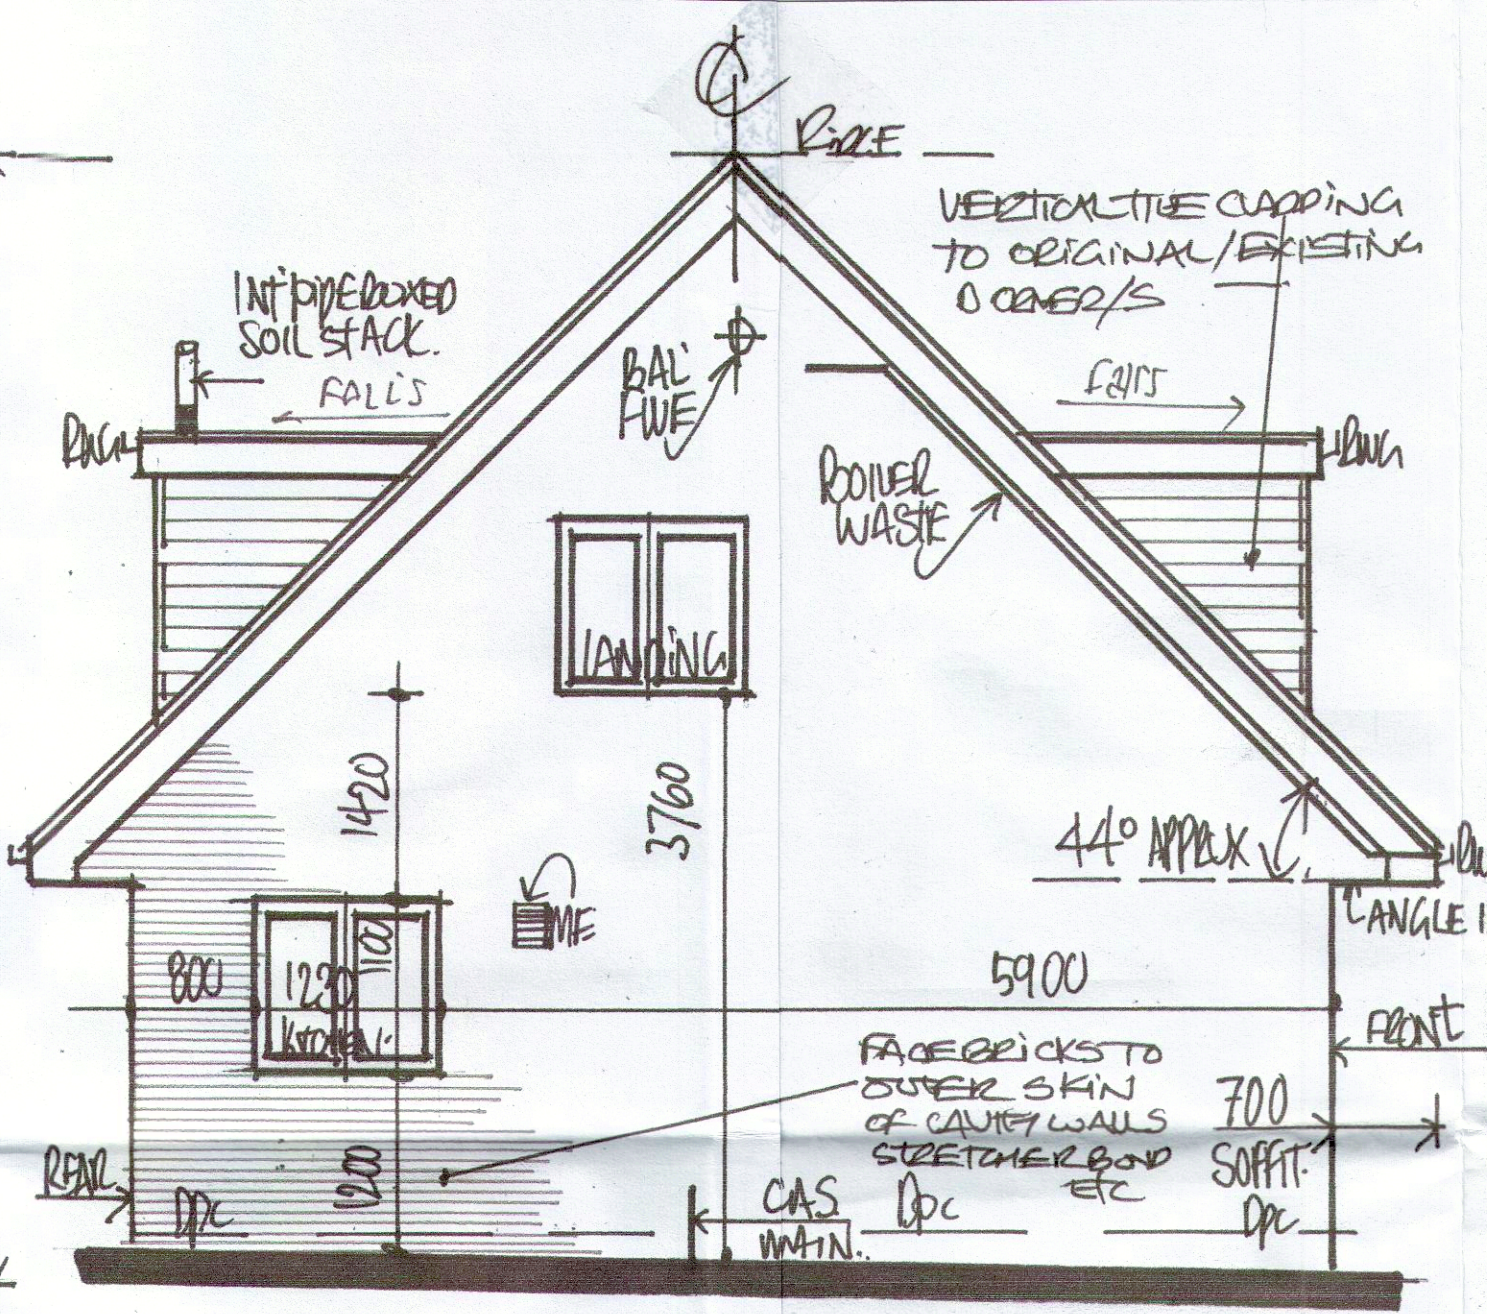


EXISTING 1:50 "SIDE" ELEVATION OFF GINNEL

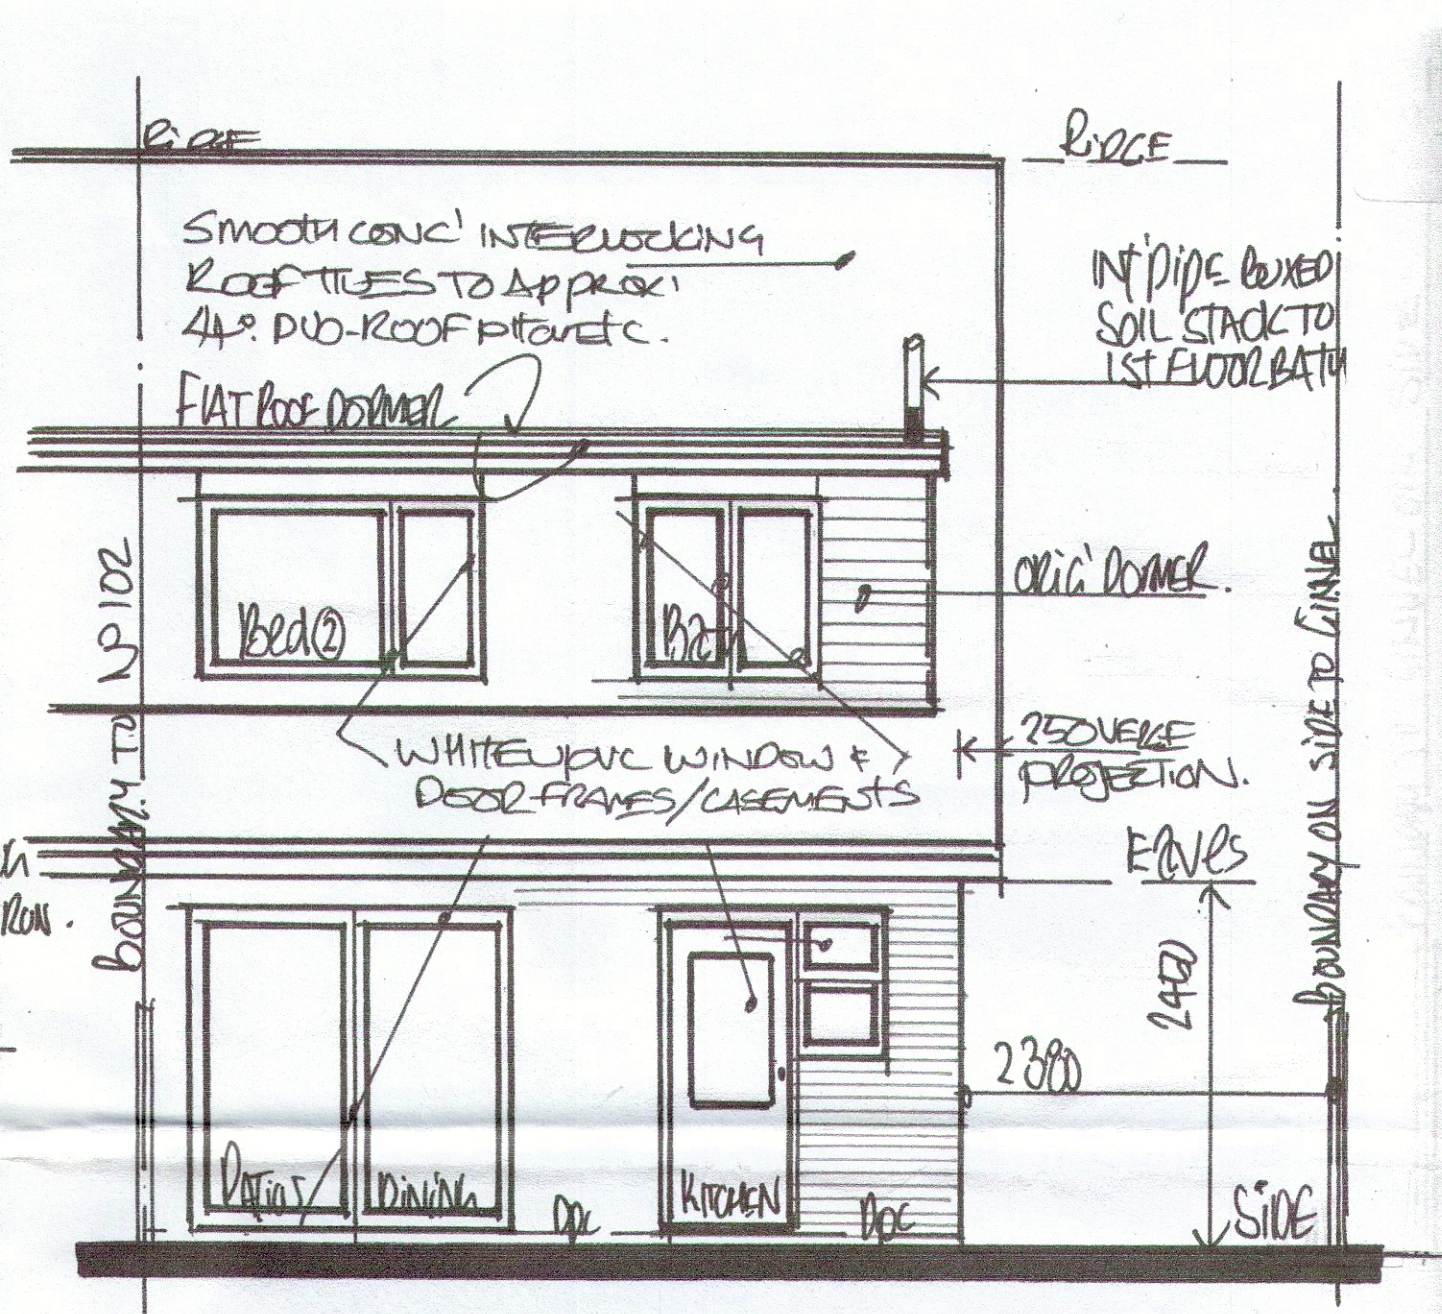


AND 1:50 EXISTING "REAR" ELEVATION

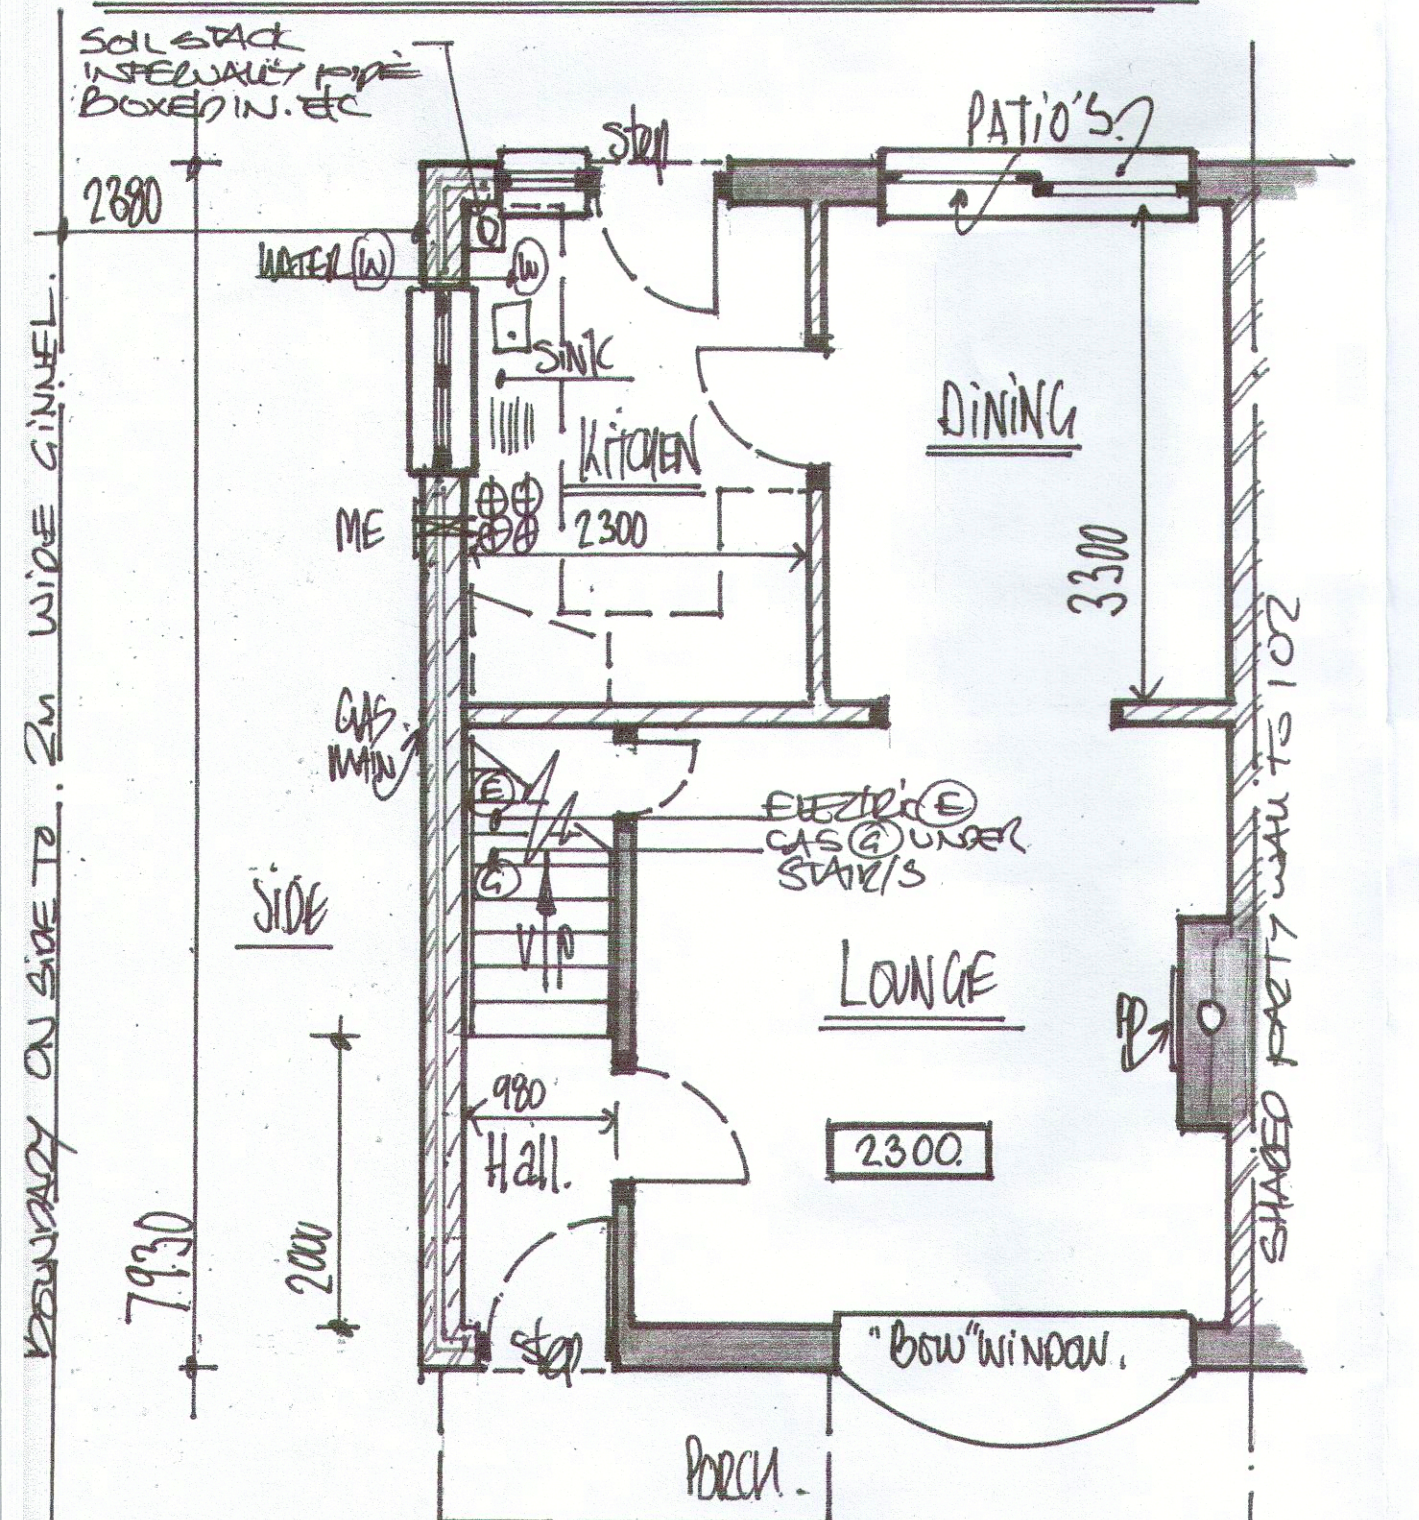

1:50 EXISTING "GROUND FLOOR" PLAN.

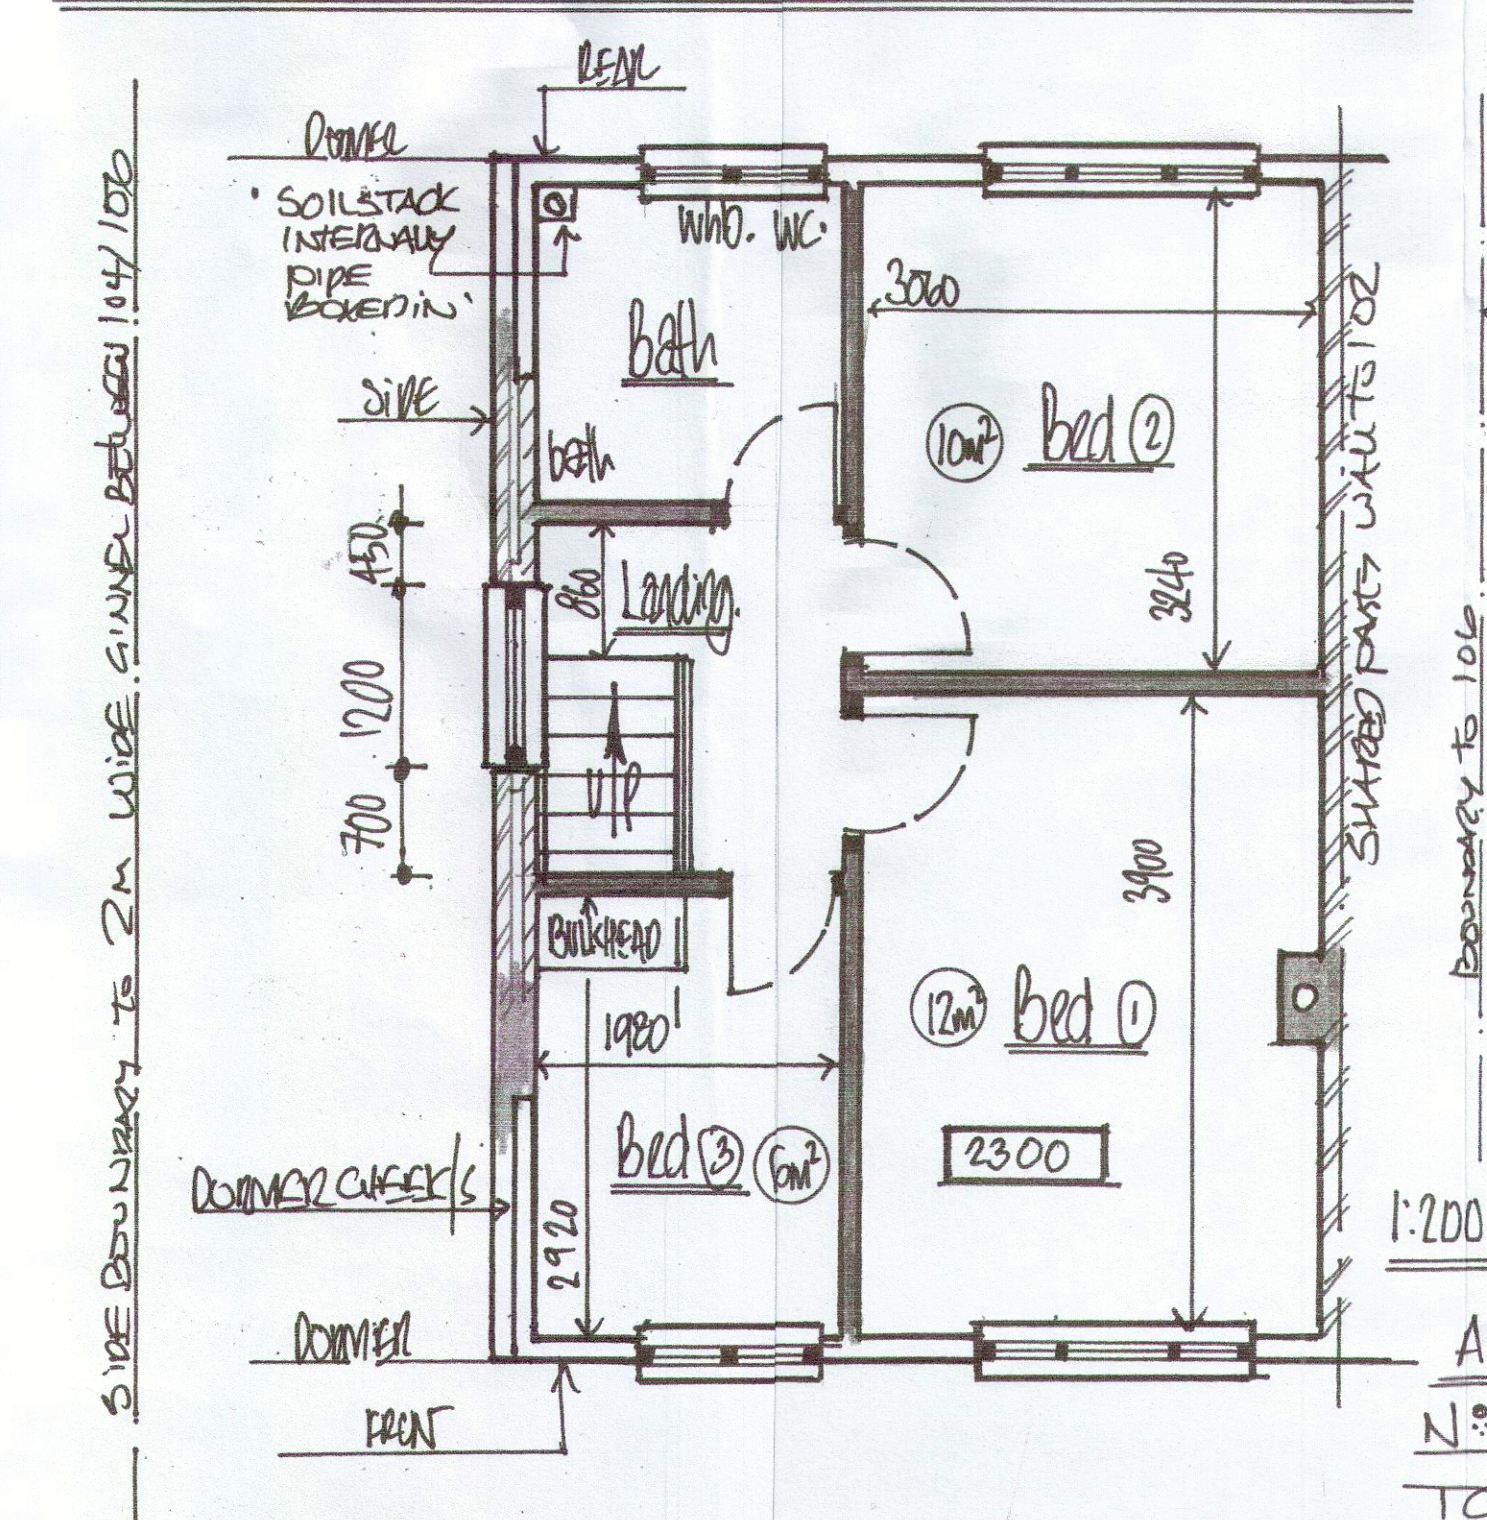

1:50 EXISTING 1ST FLOOR - PLAN

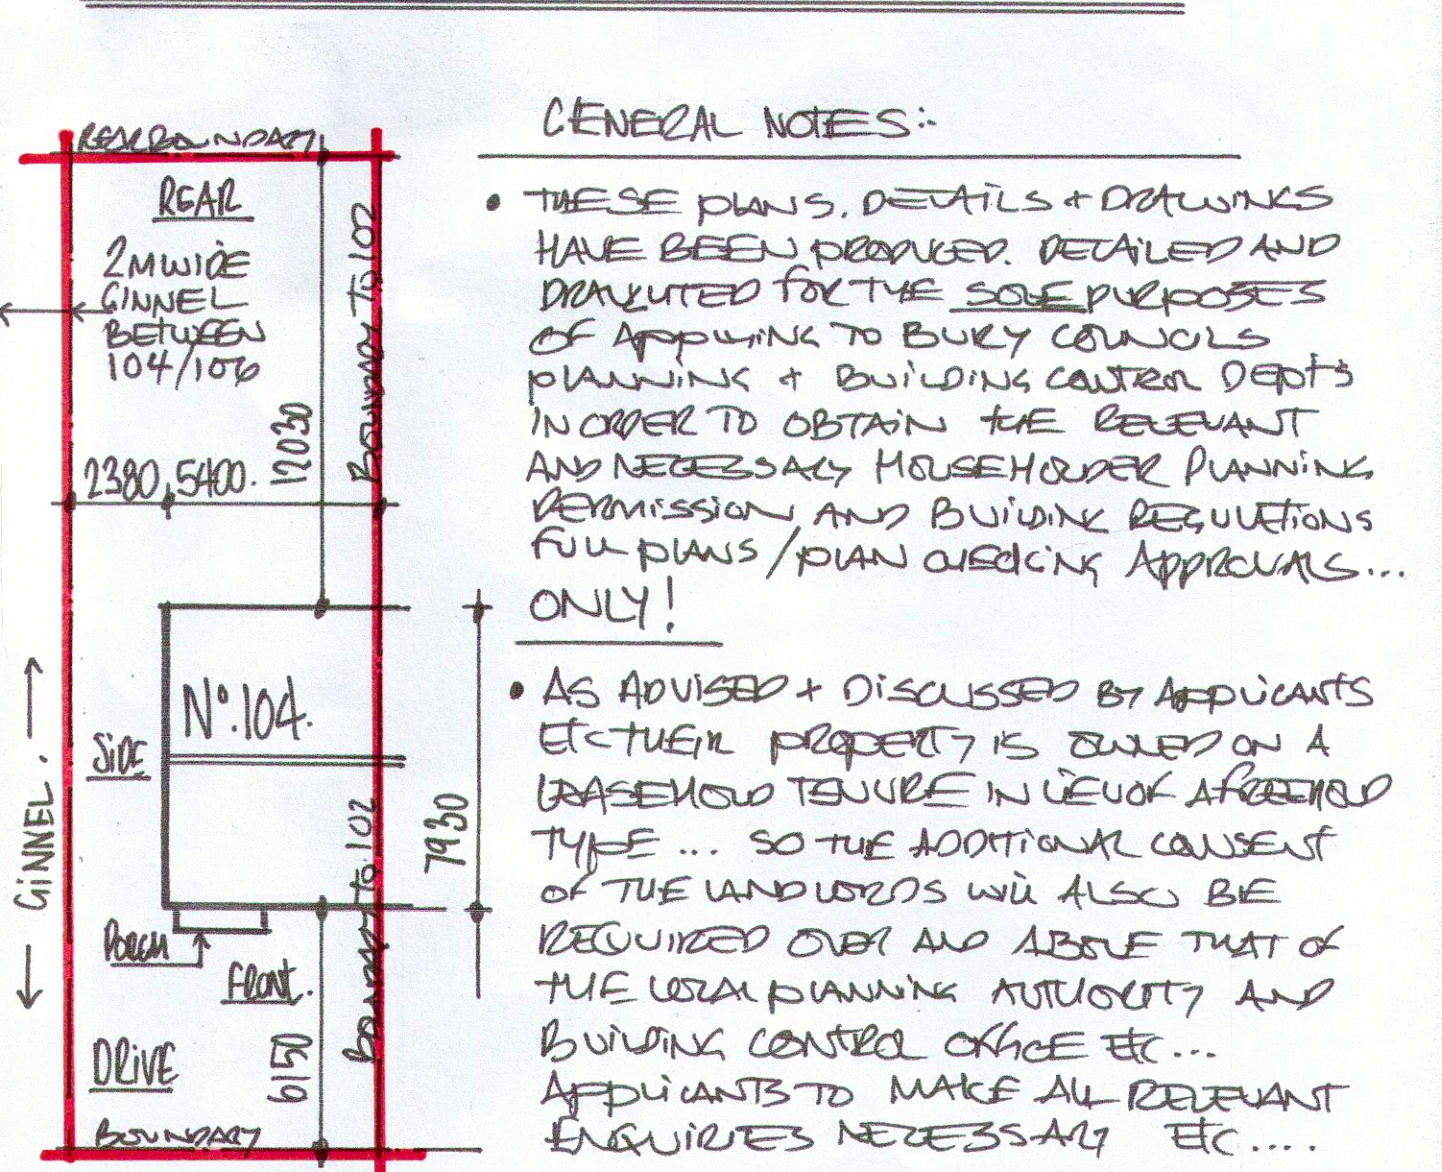

1:200 EXISTING BLOCK PLAN

ADDRESS:
N° 104 BOOTH WAY,
TOTTINGTON,
BURY, BL8 3JT,
LANCS.

- GENERAL NOTES:-
- THESE PLANS, DETAILS + DRAWINGS HAVE BEEN PREPARED, DETAILED AND DRAWN FOR THE SOLE PURPOSES OF APPLYING TO BURY COUNCILS PLANNING + BUILDING CONTROL DEPTS IN ORDER TO OBTAIN THE RELEVANT AND NECESSARY HOUSEHOLD PLANNING PERMISSION AND BUILDING REGULATIONS FULL PLANS/PLAN CHECKING APPROVALS... ONLY!
 - AS ADVISED + DISCUSSED BY APPLICANTS ETC THEIR PROPERTY IS OWNED ON A LEASEHOLD TENURE IN VIEW OF AFTERSHED TYPE ... SO THE ADDITIONAL CONSENT OF THE LANDLORDS WILL ALSO BE REQUIRED OVER AND ABOVE THAT OF THE LOCAL PLANNING AUTHORITY AND BUILDING CONTROL OFFICE ETC... APPLICANTS TO MAKE ALL RELEVANT ENQUIRIES NECESSARY ETC....

AUGUST. 2020.

D R G N°