




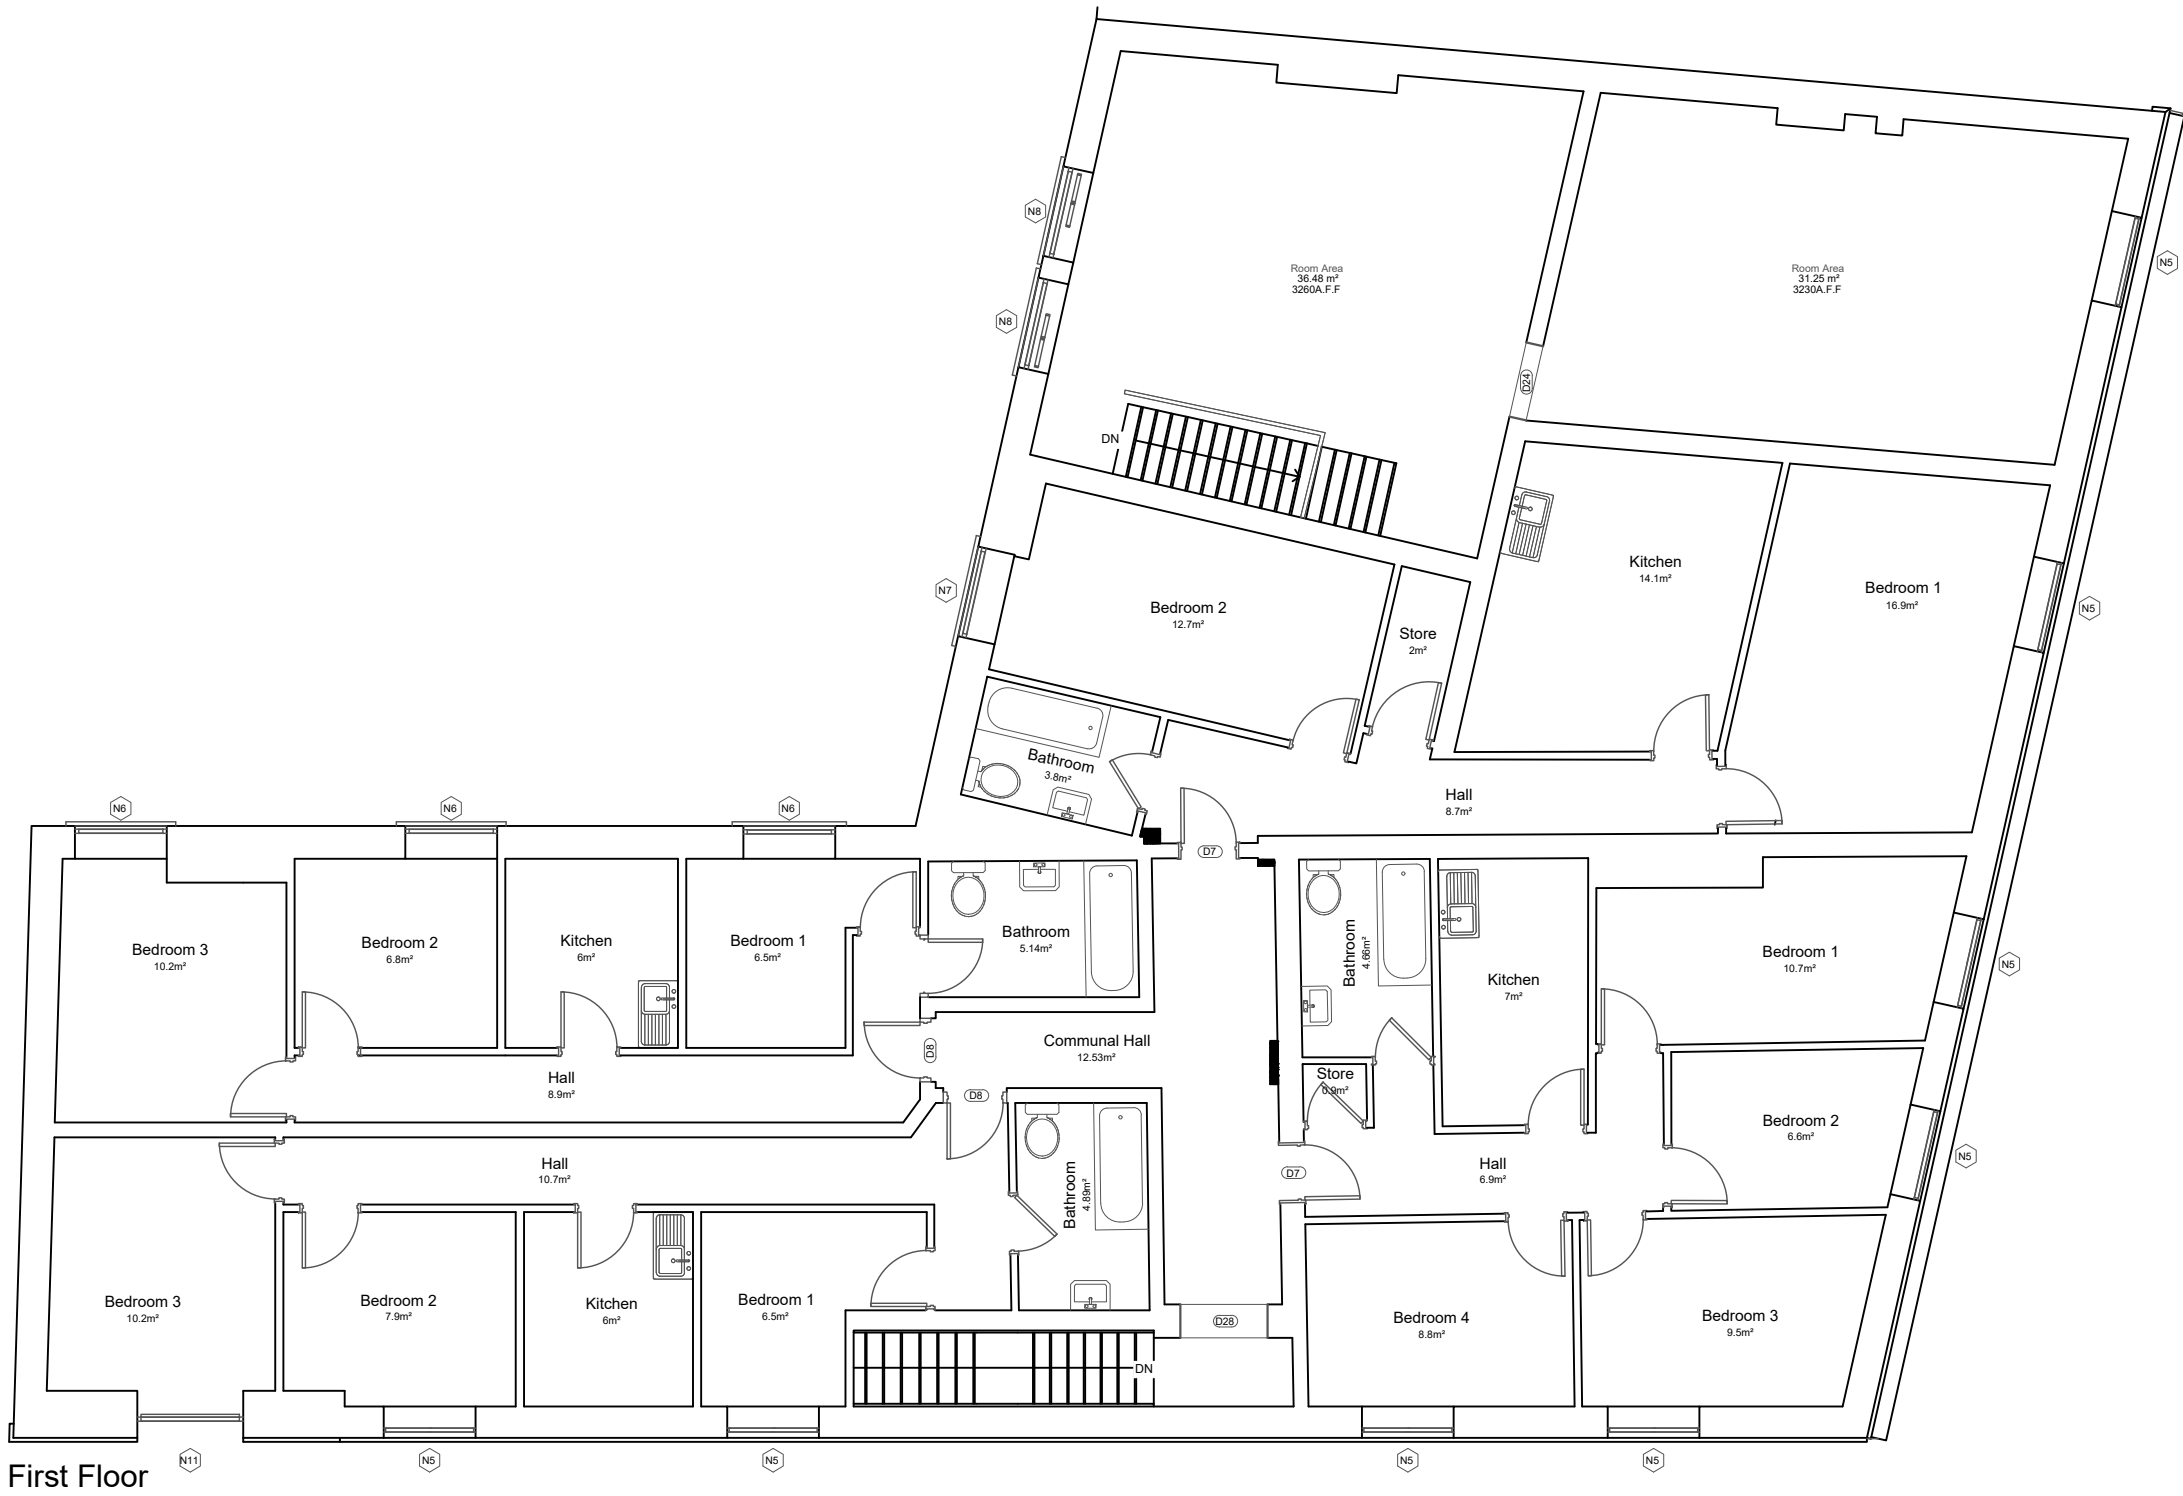

First Floor

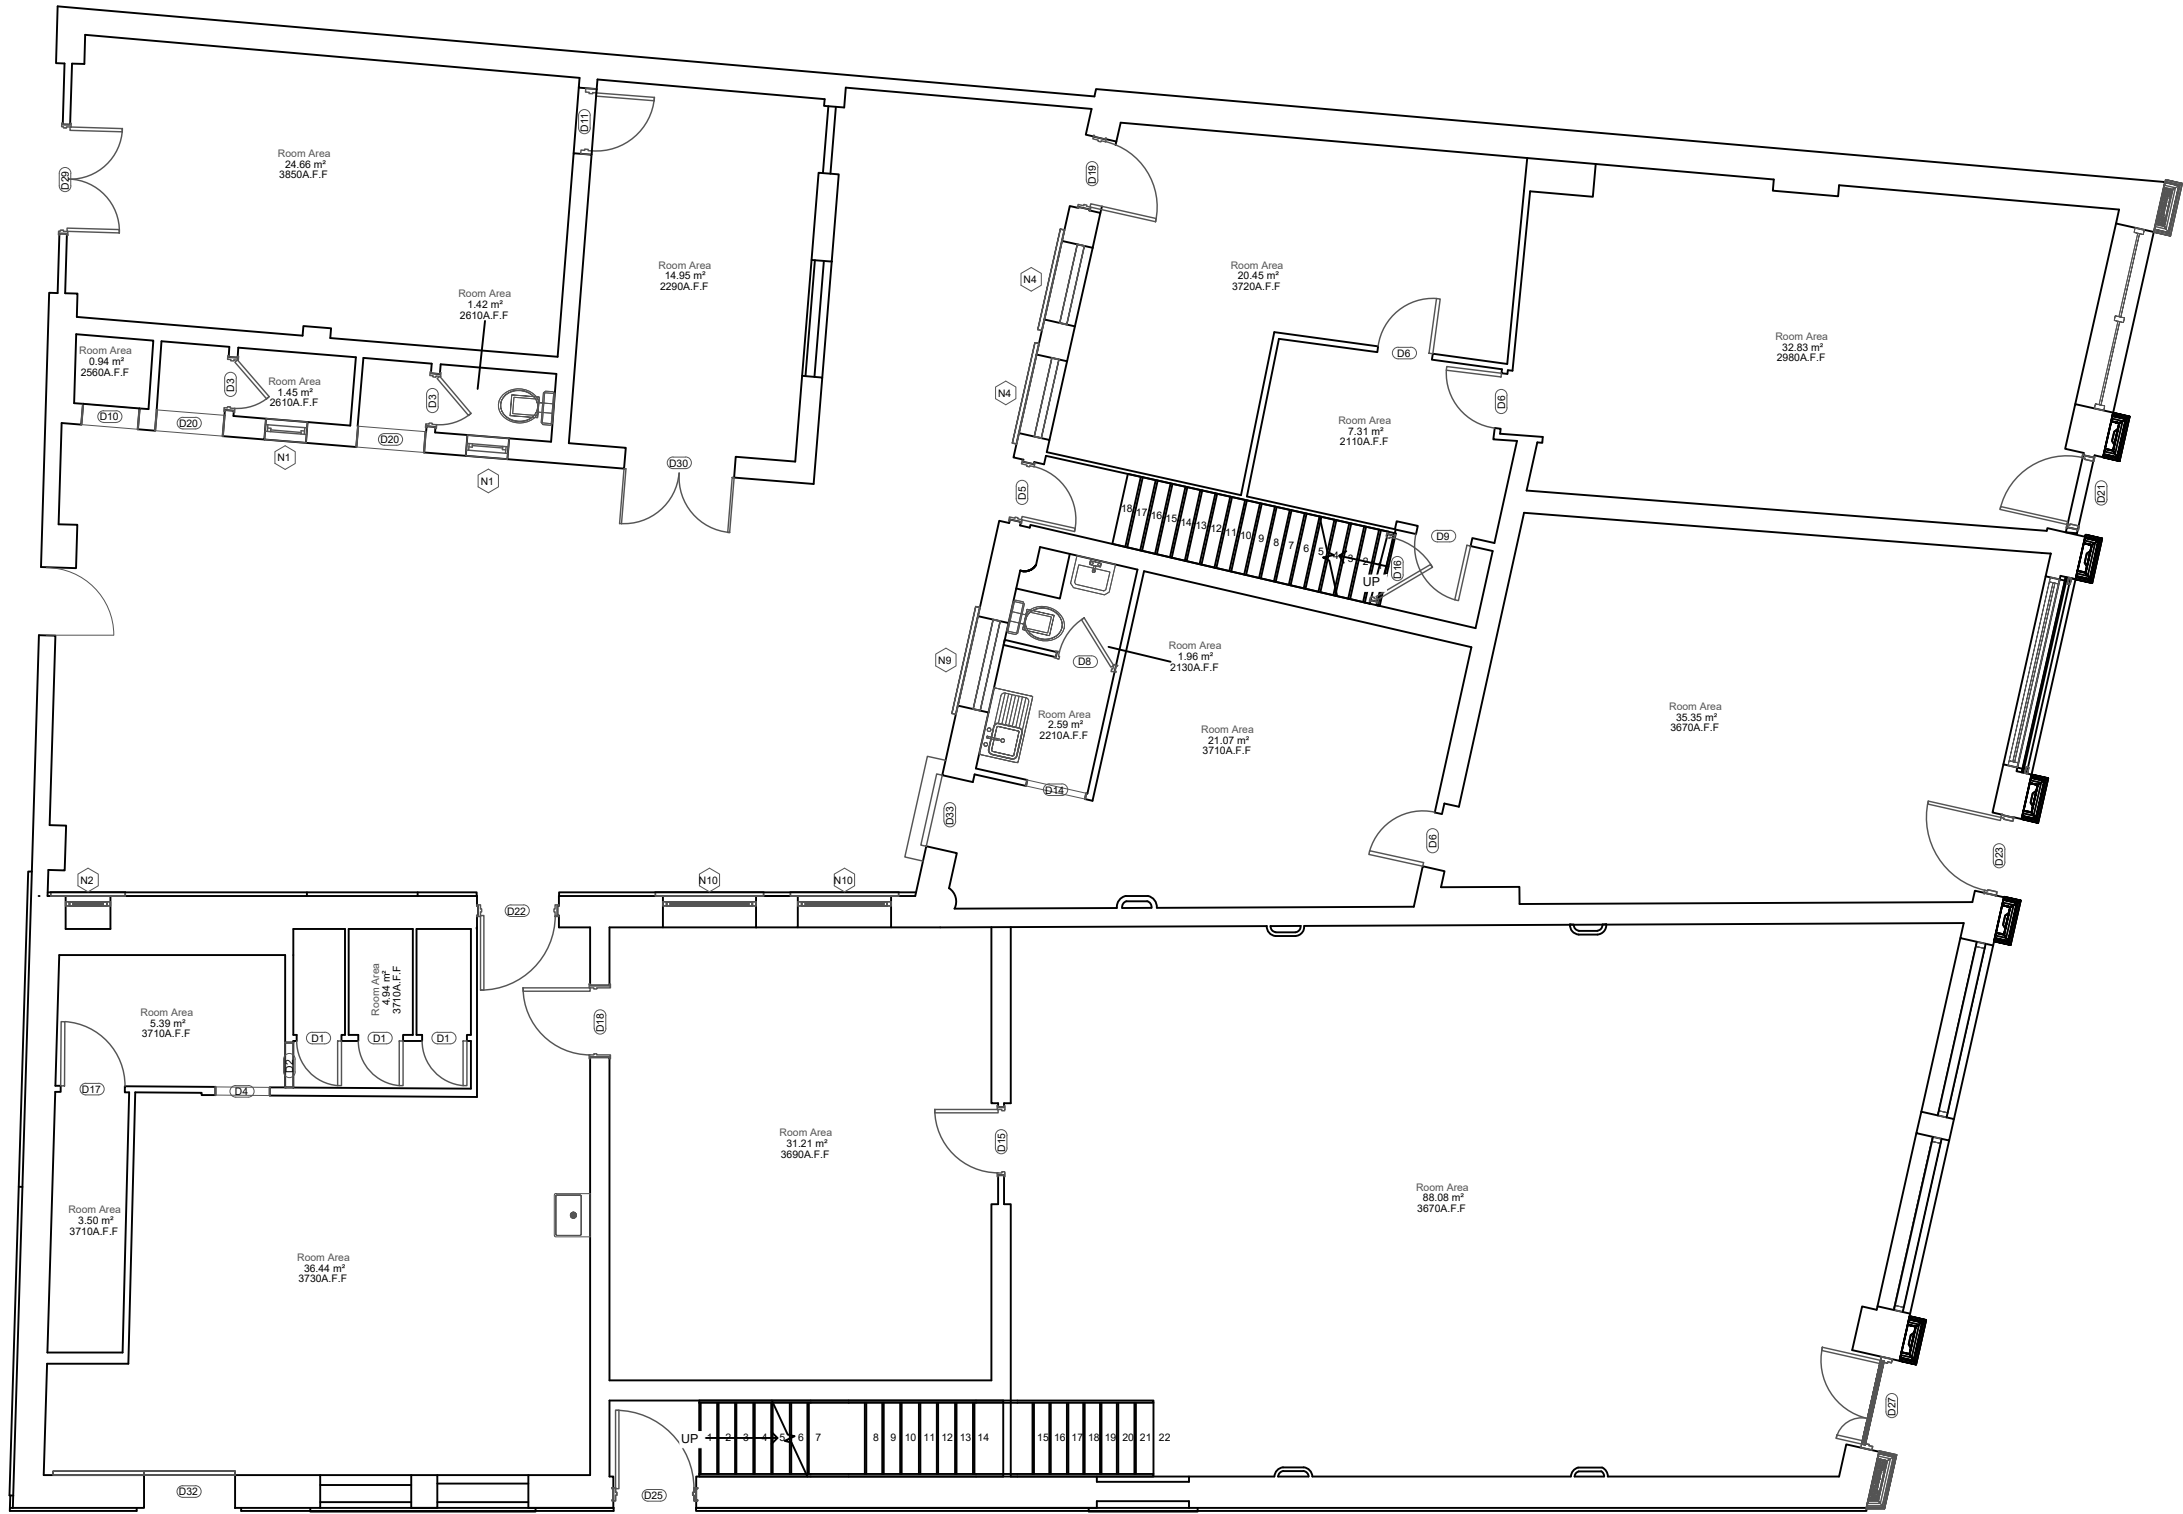


Ground Floor

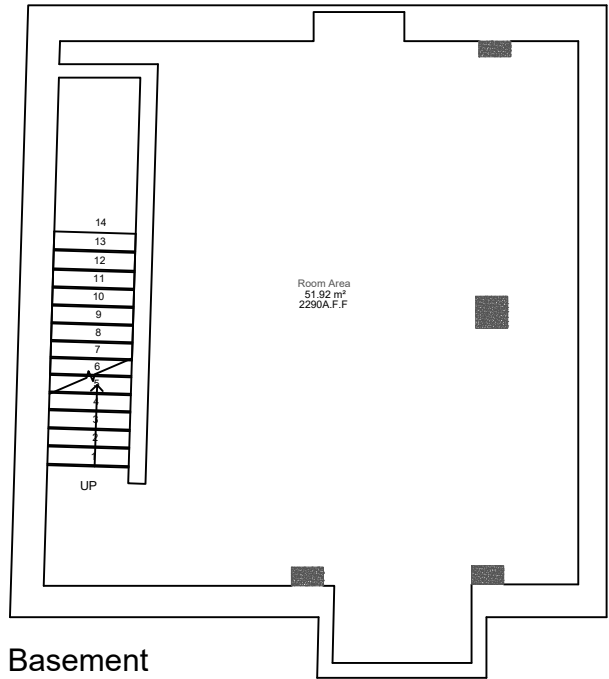

Basement

AS EXISTING PLANS 00-01

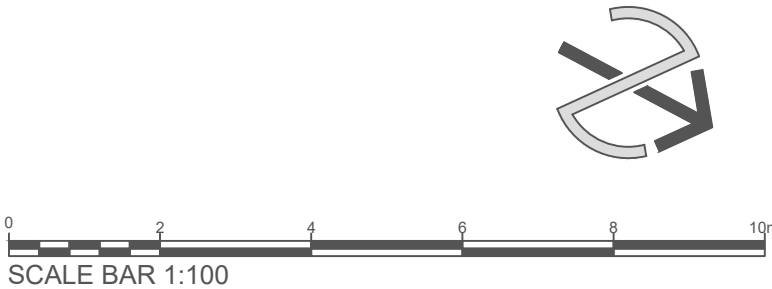

PROJECT TITLE 1-5 PORTER STREET, BURY PARTIAL CONVERSION TO HMOS	
PROJECT NUMBER 20240515	
DRAWING TITLE PROPOSED PLANS	SCALE 1:100 @A2
	DATE 15/05/24
DRAWING No 00-02	REVISION P01