

GENERAL NOTES

THE CONTRACTOR IS ADVISED TO VISIT THE SITE PRIOR TO TENDERING & ASCERTAIN ALL LOCAL CONDITIONS & RESTRICTIONS LIKELY TO AFFECT THE WORK. NO CLAIM ARISING FROM FAILURE TO DO SO WILL BE CONSIDERED.


THIS DRAWING IS TO BE READ IN CONJUNCTION WITH ALL OTHER DRAWINGS, SCHEDULES & SPECIFICATIONS RELATING TO THE PROJECT AND ANY DISCREPANCIES NOTIFIED TO THE CONTRACT ADMINISTRATOR IMMEDIATELY.

THE CONTRACTOR IS TO CHECK ALL DIMENSIONS ON SITE PRIOR TO COMMENCING WORKS OR ORDERING ANY MATERIALS. DO NOT SCALE OFF DRAWINGS.

ALL WORKMANSHIP AND MATERIALS TO COMPLY WITH BUILDING REGULATIONS AND ALL APPLICABLE STANDARDS. CERTIFICATES OF INSTRUCTIONS AGREEMENT CERTIFICATES ETC ALL MATERIALS SHALL BE SUITABLE FOR PURPOSE.

THE CONTRACTOR IS TO MAKE GOOD ALL WORKS DISTURBED.


THE CONTRACTOR TO COMPLY WITH ALL HEALTH AND SAFETY REQUIREMENTS WHERE APPROPRIATE.

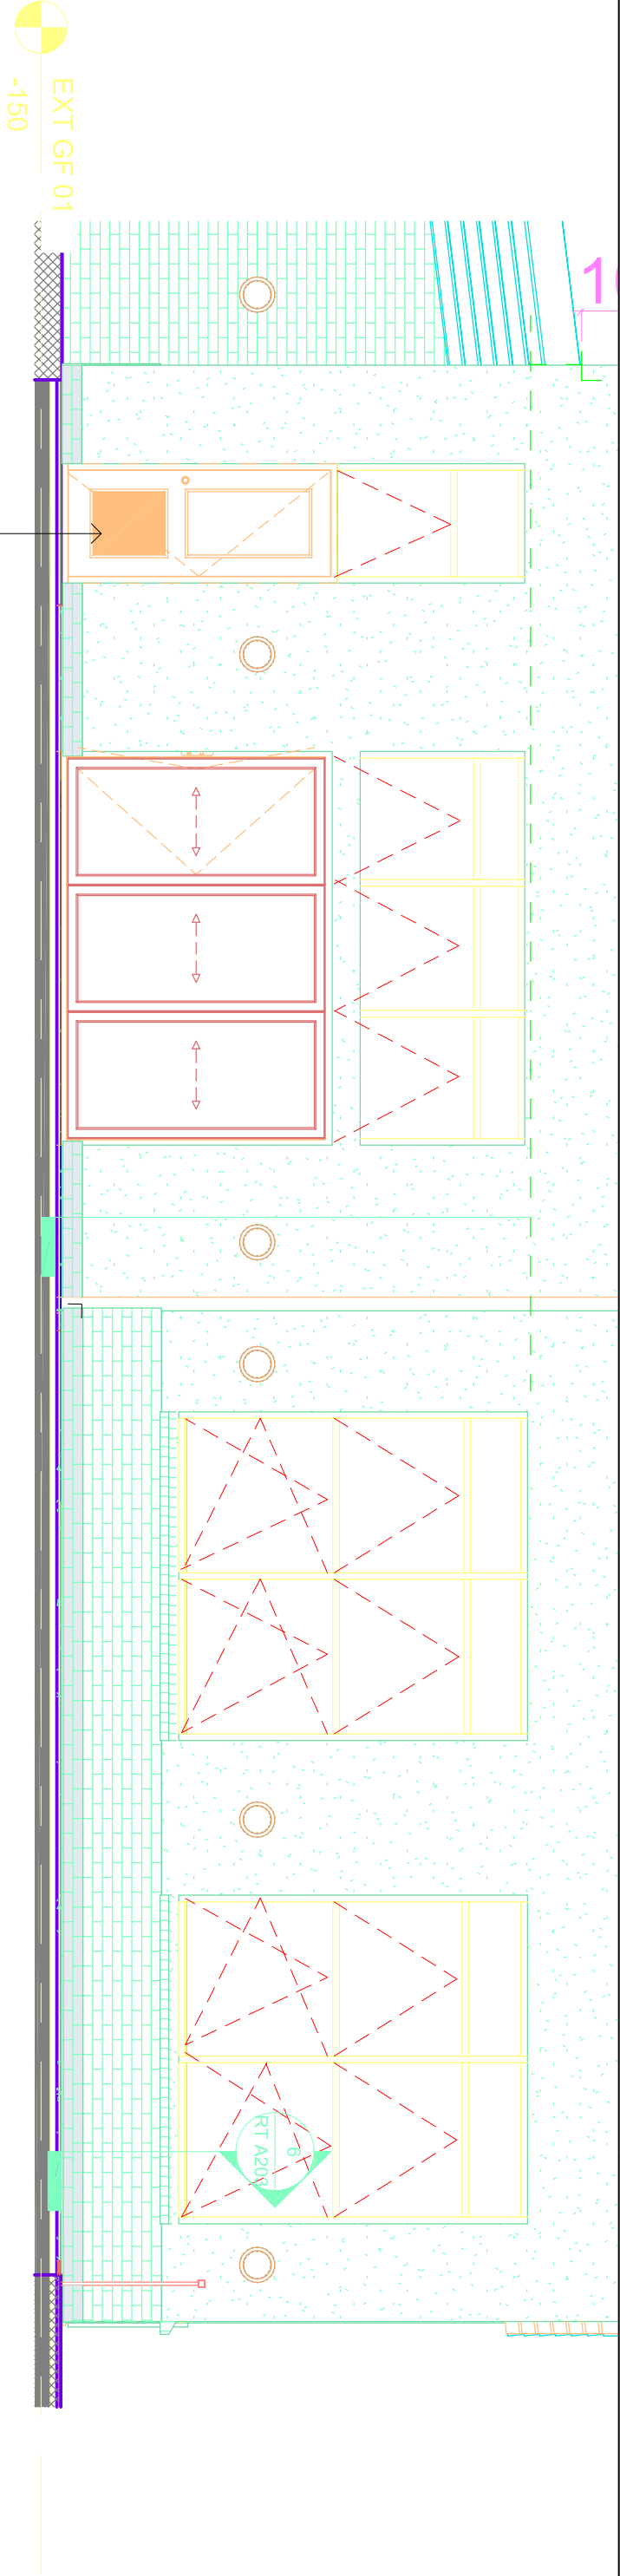

EXISTING ELEVATION

SCALE 1:50

PROPOSED GAZEBO

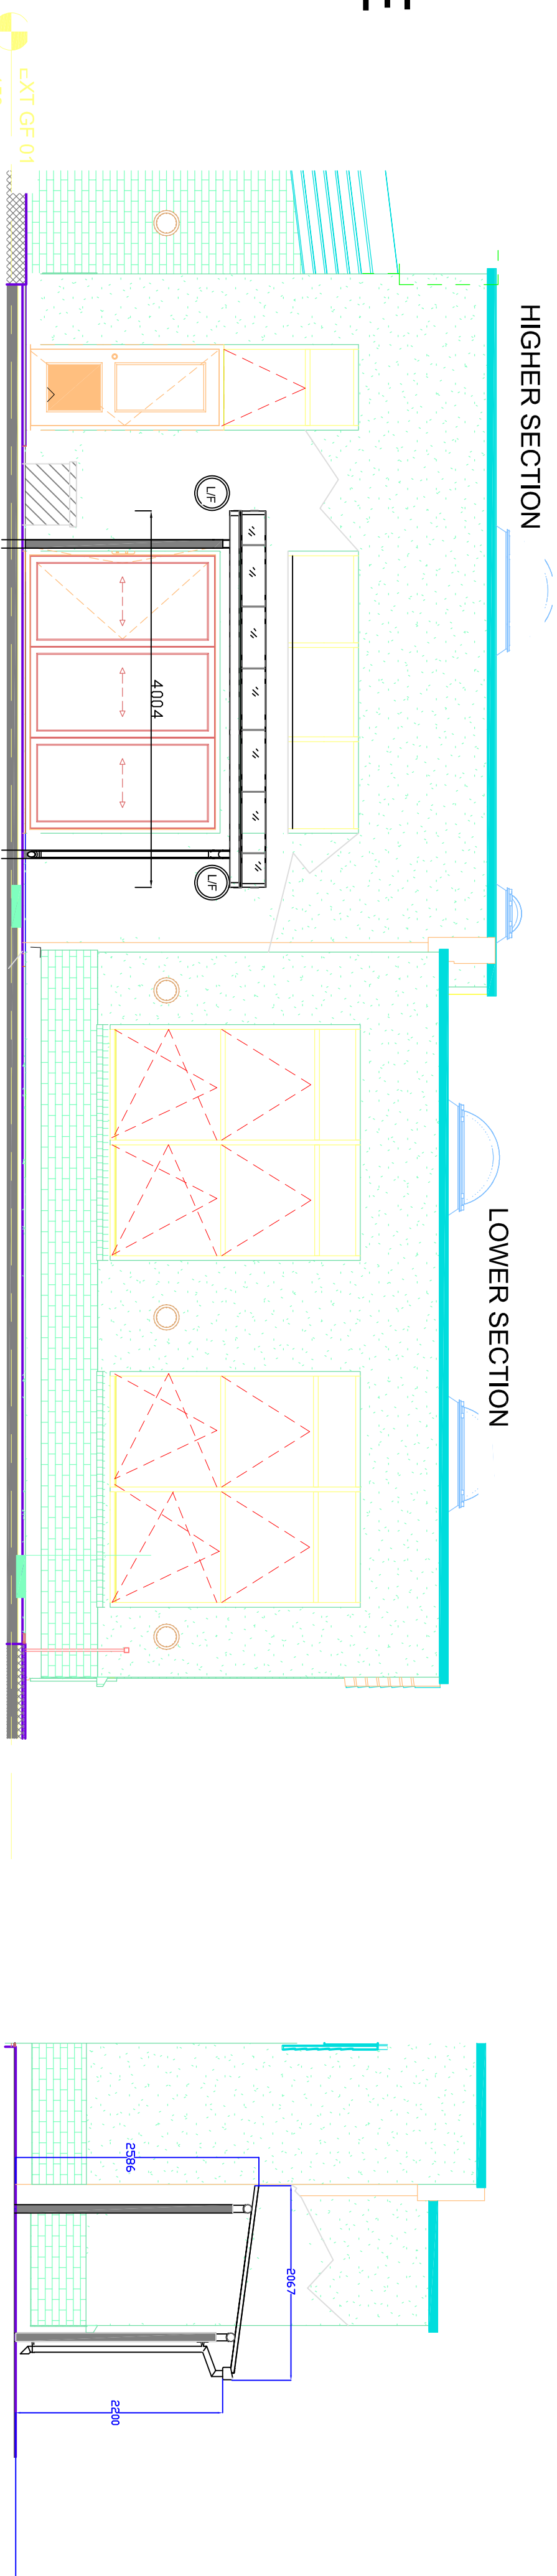

NEW STORAGE CONTAINER

PLAN



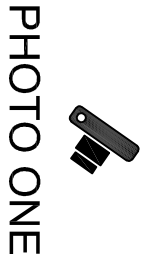



PHOTO ONE

New canopy aluminum powder coated
RAL 7000 (Squirrel Gray) to main frame &
moon dust roof frame with polycarbonate
glazing & rainwater goods


PROPOSED ELEVATIONS

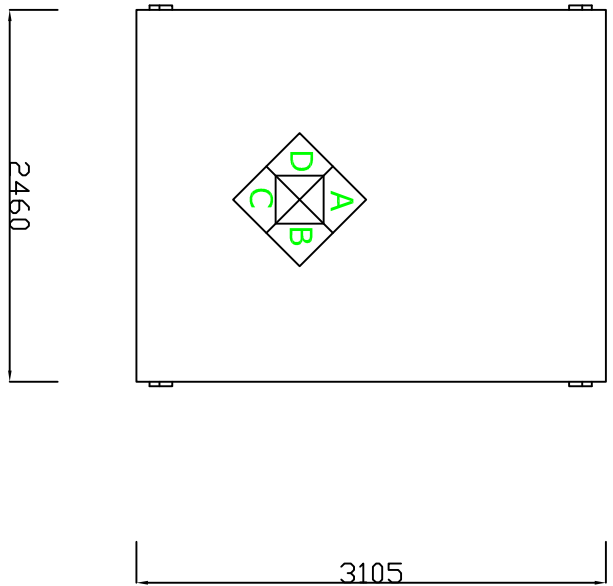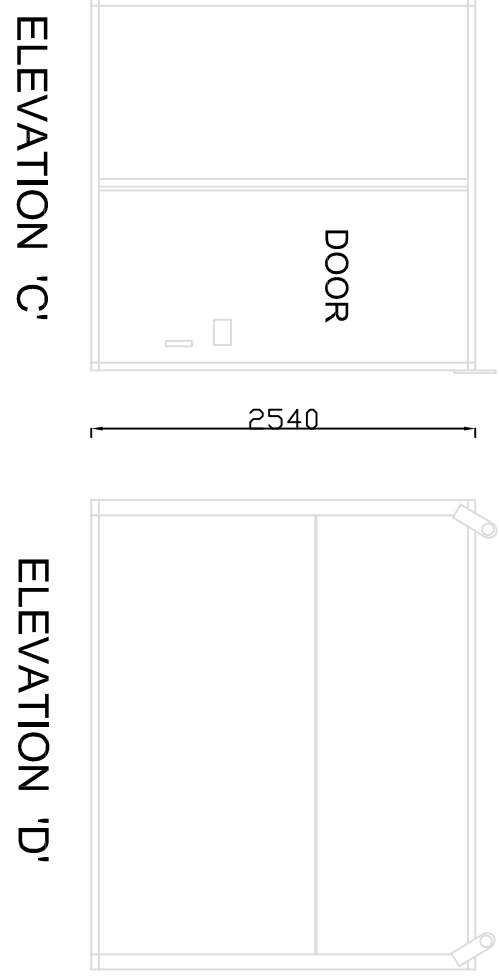


ELEVATION 'C'

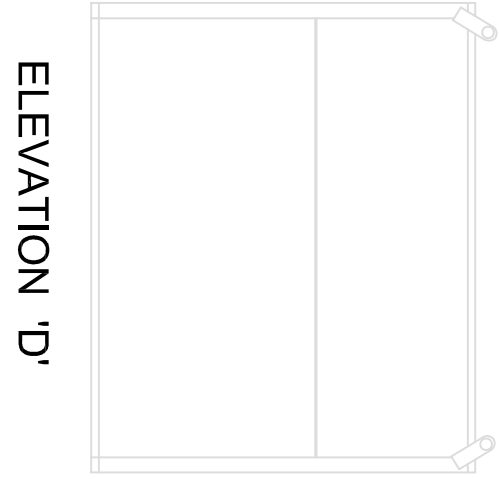



ELEVATION 'D'

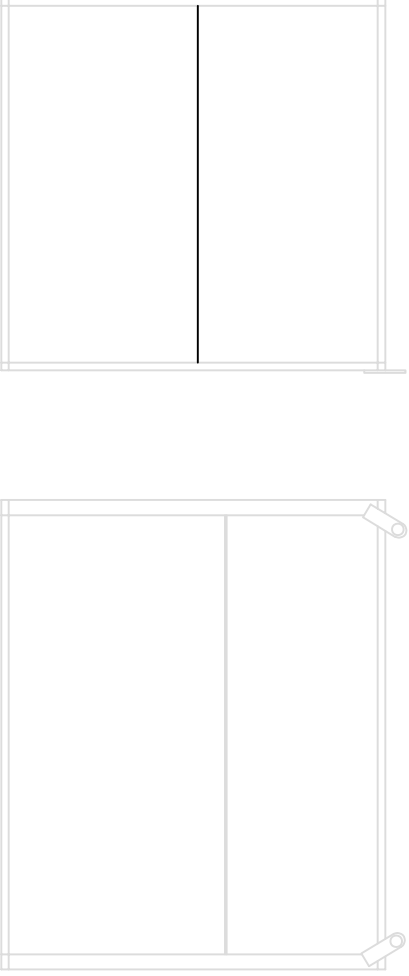

ELEVATION 'A'

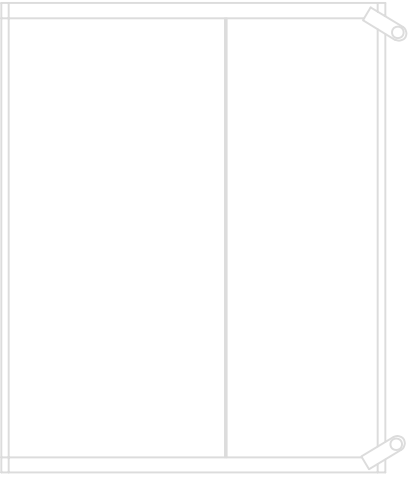

ELEVATION 'B'

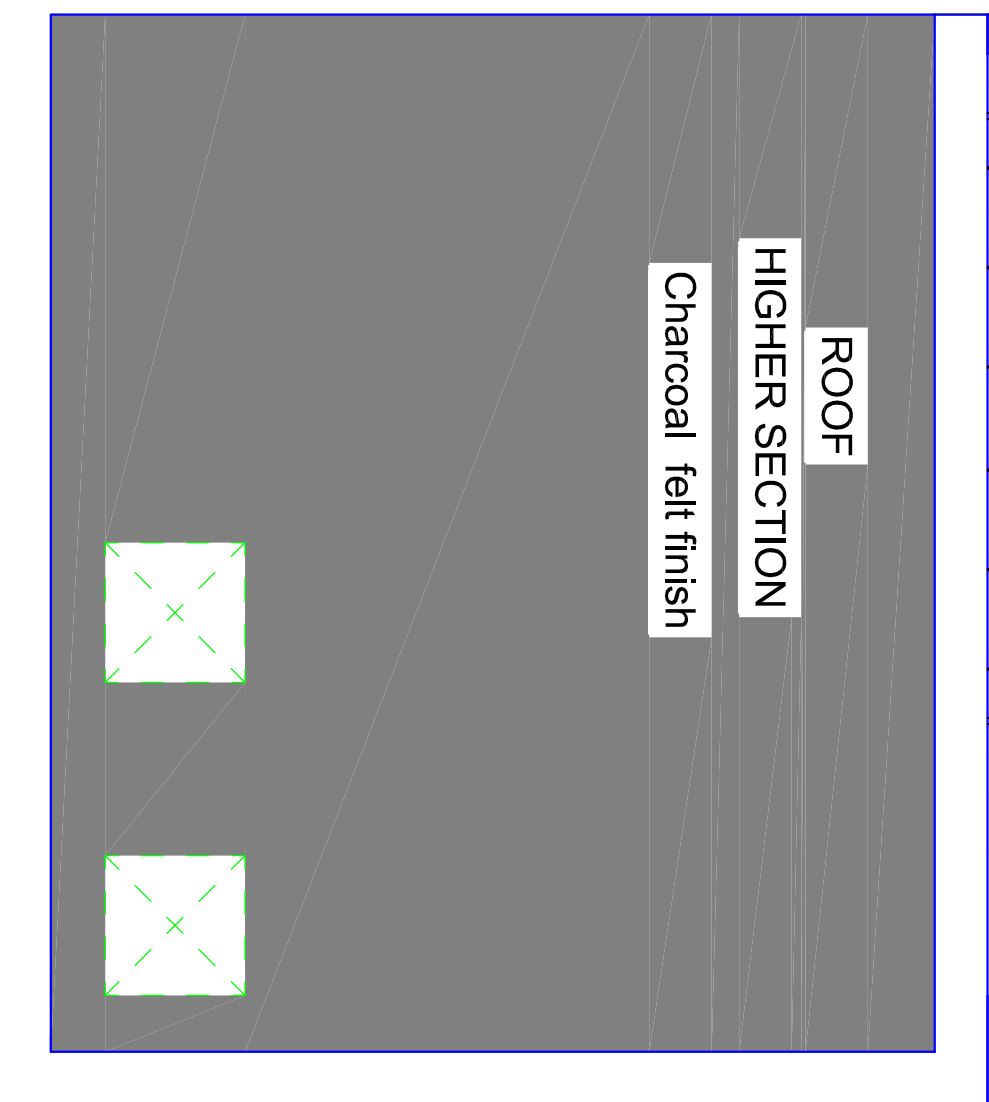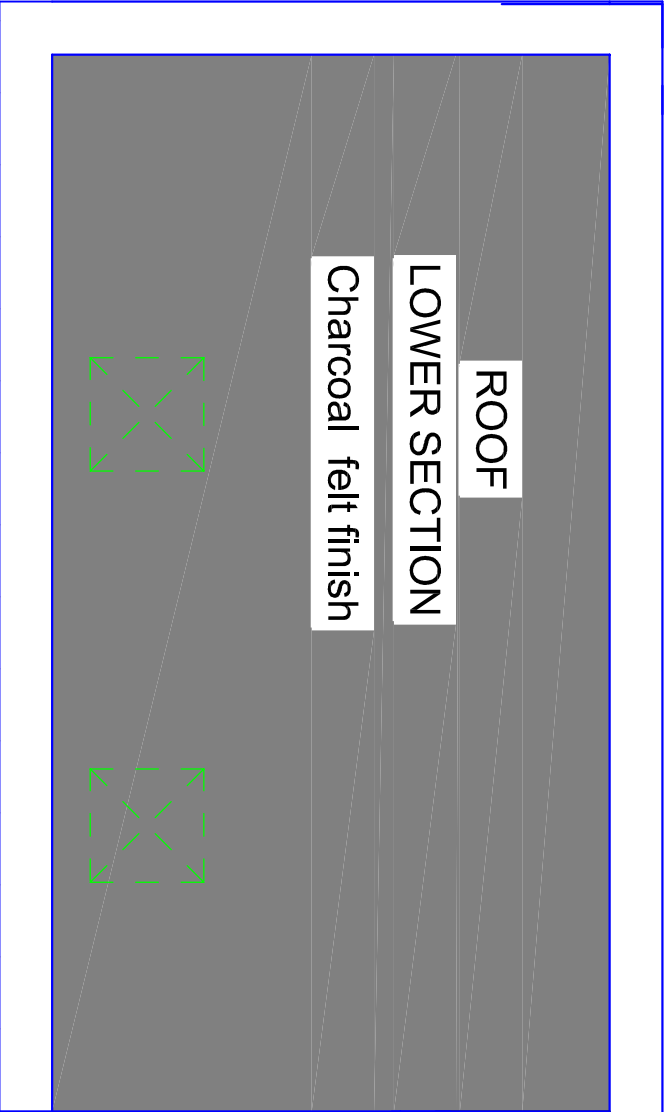

New canopy aluminum powder coated
(Moon Dust) to roof frame polycarbonate
glazing & rainwater goods



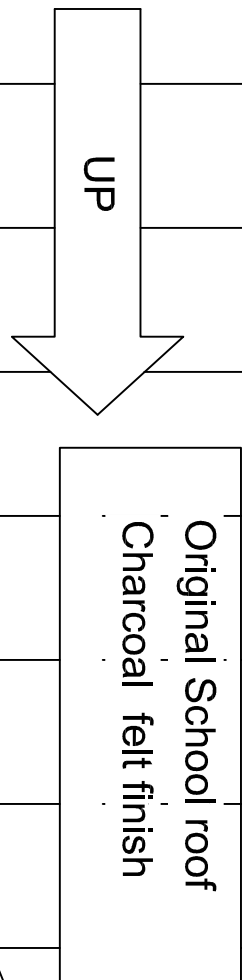


PHOTO ONE
VIEW

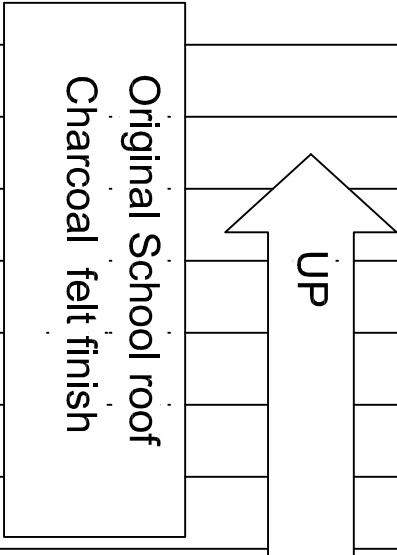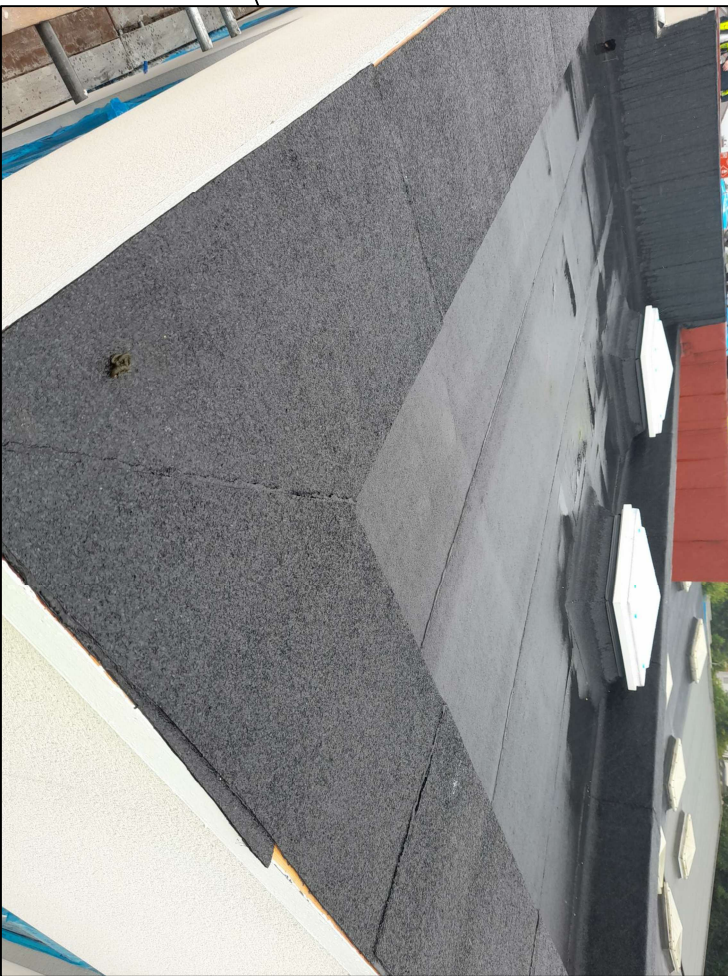

REV DESCRIPTION

" Planning" Issue

This design/document has been prepared by Bury MBC Architectural Services. It is for use only for the purpose for which it was prepared and is not to be used for any other purpose without the prior permission of Bury MBC Architectural Services.

Operational Services
Architectural Section
Building Surveying



Room 7, Ground floor, Bury Town Hall,
Knockley Street,
Bury, L35 5DU, UK
Tel: 01793 189173
Web: www.bury.gov.uk

Bury | Preston | Radcliffe | Ramsbottom | Tottington | Whitefield

PROJECT TITLE:
CHANTLERS PRIMARY SCHOOL, FOULDS AVENUE,
BURY

DRAWING TITLE:
NEW APPLICATION : EXTERNAL CANOPY & STORAGE
CONTAINER ELEVATIONS

DRAWN BY: K.B. DATE: 22.01.2025 ISSUE NUMBER:
RE ONE

CHECKED BY: DATE: DATE OF ISSUE:

SCALE: 1:50 @ A1 26.02.2025

DRAWING NUMBER:

KB 22305A PROPOSALS DOC 'C'