

GENERAL NOTES

THE CONTRACTOR IS ADVISED TO VISIT THE SITE PRIOR TO TENDERING & ASCERTAIN ALL LOCAL CONDITIONS & RESTRICTIONS LIKELY TO AFFECT THE PROPOSED WORKS. NO CLAIMS ARISING FROM FAILURE TO DO SO WILL BE CONSIDERED.

THIS DRAWING IS TO BE READ IN CONJUNCTION WITH ALL OTHER DRAWINGS, SCHEDULES & SPECIFICATIONS RELATING TO THE PROJECT AND ANY DISCREPANCIES NOTIFIED TO THE CONTRACT ADMINISTRATOR IMMEDIATELY.


THE CONTRACTOR IS TO CHECK ALL DIMENSIONS ON SITE PRIOR TO COMMENCING WORKS OR ORDERING ANY MATERIALS. DO NOT SCALE OFF DRAWINGS.

ALL WORKMANSHIP AND MATERIALS TO COMPLY WITH BUILDING REGULATIONS AND ALL APPLICABLE STANDARDS. THE CONTRACTOR SHALL BE RESPONSIBLE FOR OBTAINING ALL NECESSARY INSTRUCTIONS, AGREEMENT CERTIFICATES ETC. ALL MATERIALS SHALL BE SUITABLE FOR PURPOSE.


THE CONTRACTOR IS TO MAKE GOOD ALL WORKS DISTURBED.

THE CONTRACTOR TO COMPLY WITH ALL WORKS REGULATIONS AND HEALTH AND SAFETY REQUIREMENTS WHERE APPROPRIATE.

PLAN

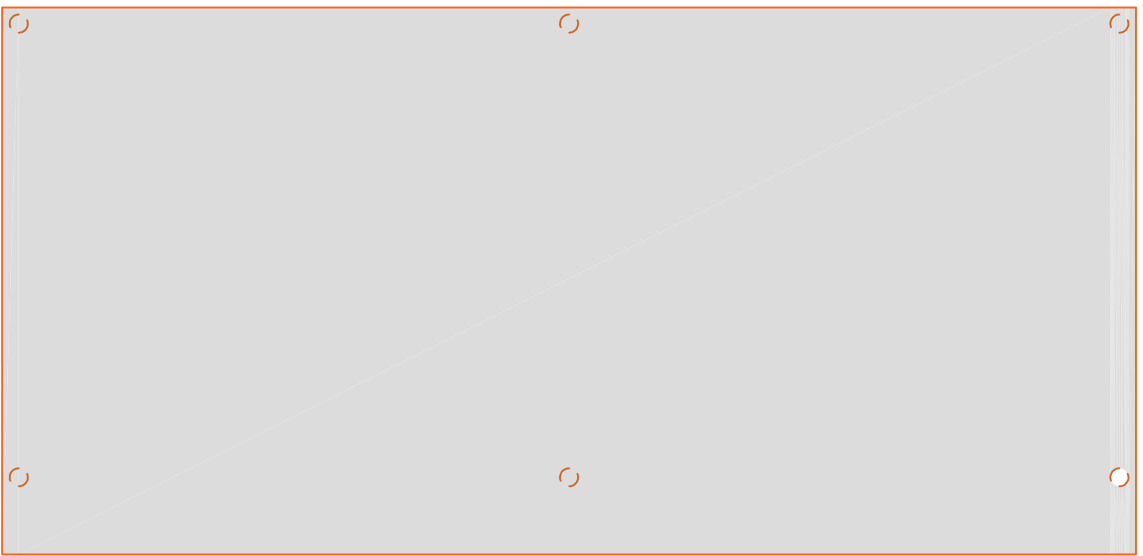


OPEN SIDED
GAZEBO

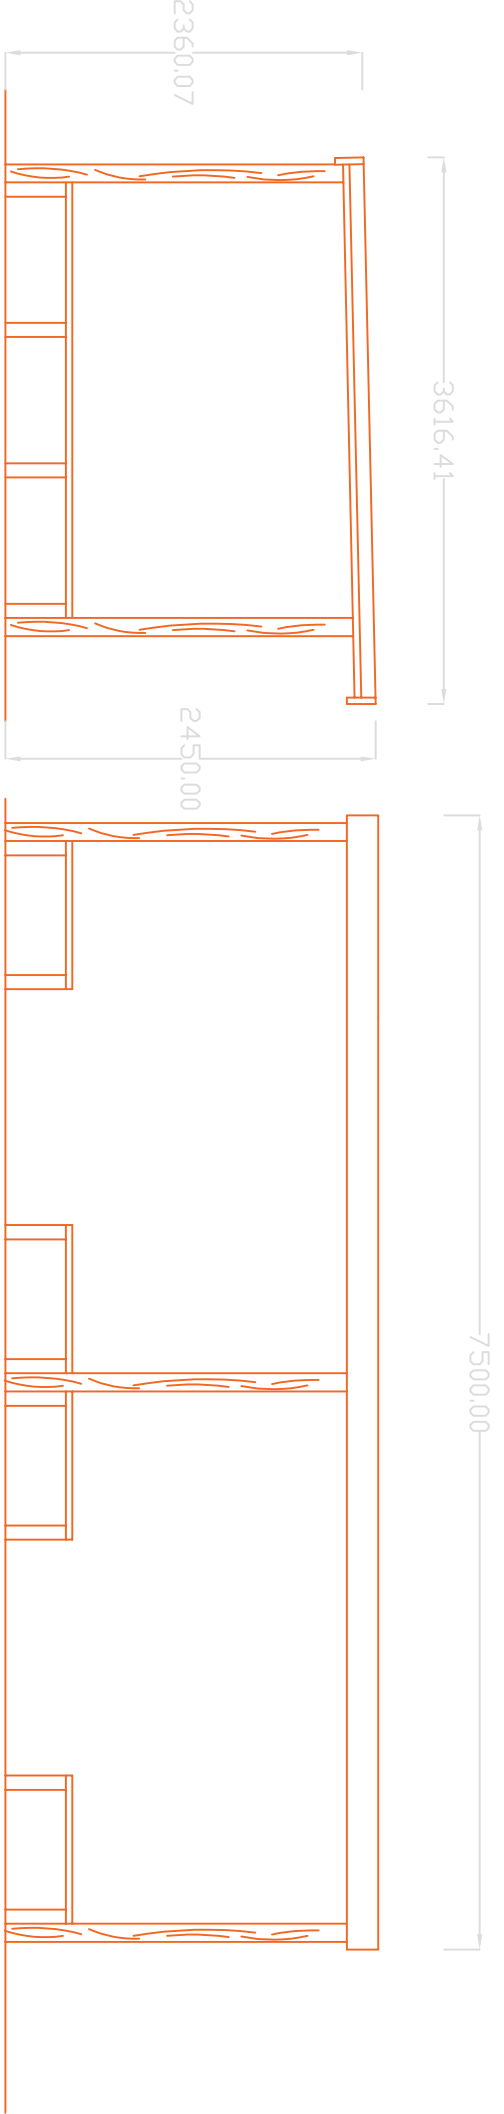


RETROSPECTIVE APPLICATION AREAS		
OPEN SIDED GAZEBO	7.5m x 3.616	27.12 m2
FOREST SCHOOL OCTOGAN	2.57m 2 x 8	20.61 m2
TOTAL RETRO APPLICATION		47.73 m2

FOREST SCHOOL
PAVILLION

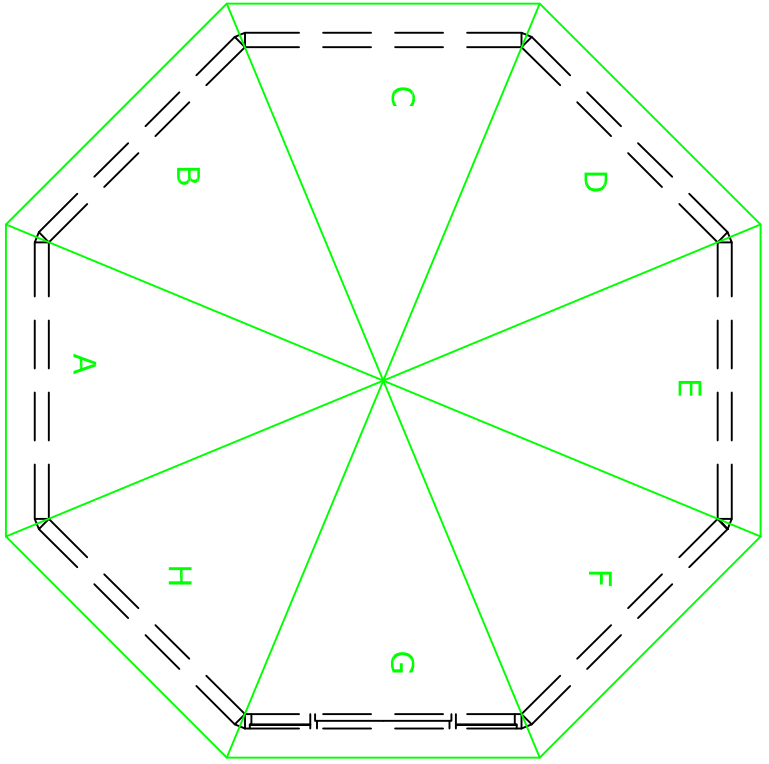

PLAN

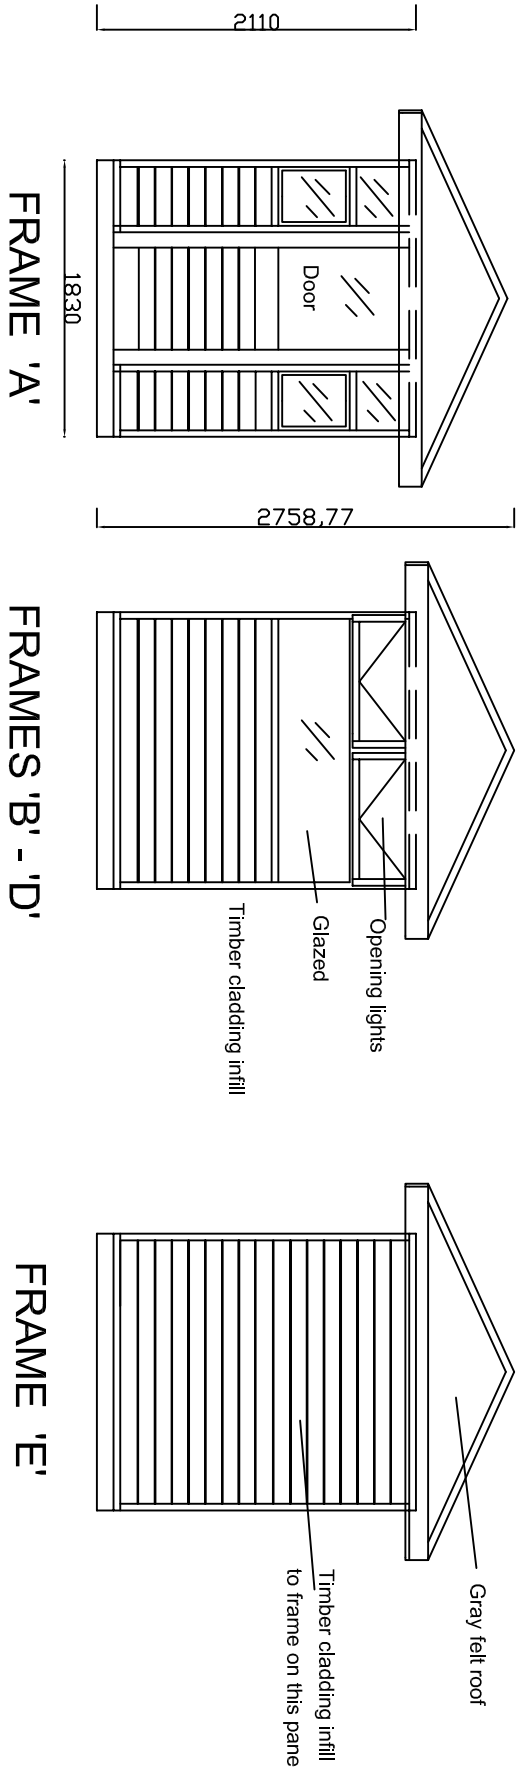

" Planning" Issue

This design/document has been prepared by Bury MBC Architectural Services. It is for information only and should not be used for any other purpose than the use originally intended.

Operational Services
Architectural Section
Building Surveying



Room 7, Ground floor, Bury Town Hall,
Knossley Street,
Bury, LNR3 8LJ, 0161 255 1234

Tel: 017893 189173
Web: www.bury.gov.uk

Bury Architects | Architects | Rembrandt | Tolleray | Whitefield
Bury Architects | Architects | Rembrandt | Tolleray | Whitefield

PROJECT TITLE:
CHANTLERS PRIMARY SCHOOL, FOULDS AVENUE,
BURY

DRAWING TITLE:
RETROSPECTIVE APPLICATION : EXTERNAL OPEN
SIDED GAZEBO & FOREST SCHOOL ROOM PLAN &
ELEVATIONS

DRAWN BY:	K.B.	DATE:	22.01.2025	ISSUE NUMBER:	REV ONE
CHECKED BY:		DATE:			
SCALE:	1:50 @ A1	DATE OF ISSUE:	26.02.2025		

DRAWING NUMBER:

KB 22305B RETRO DOC 'C'