
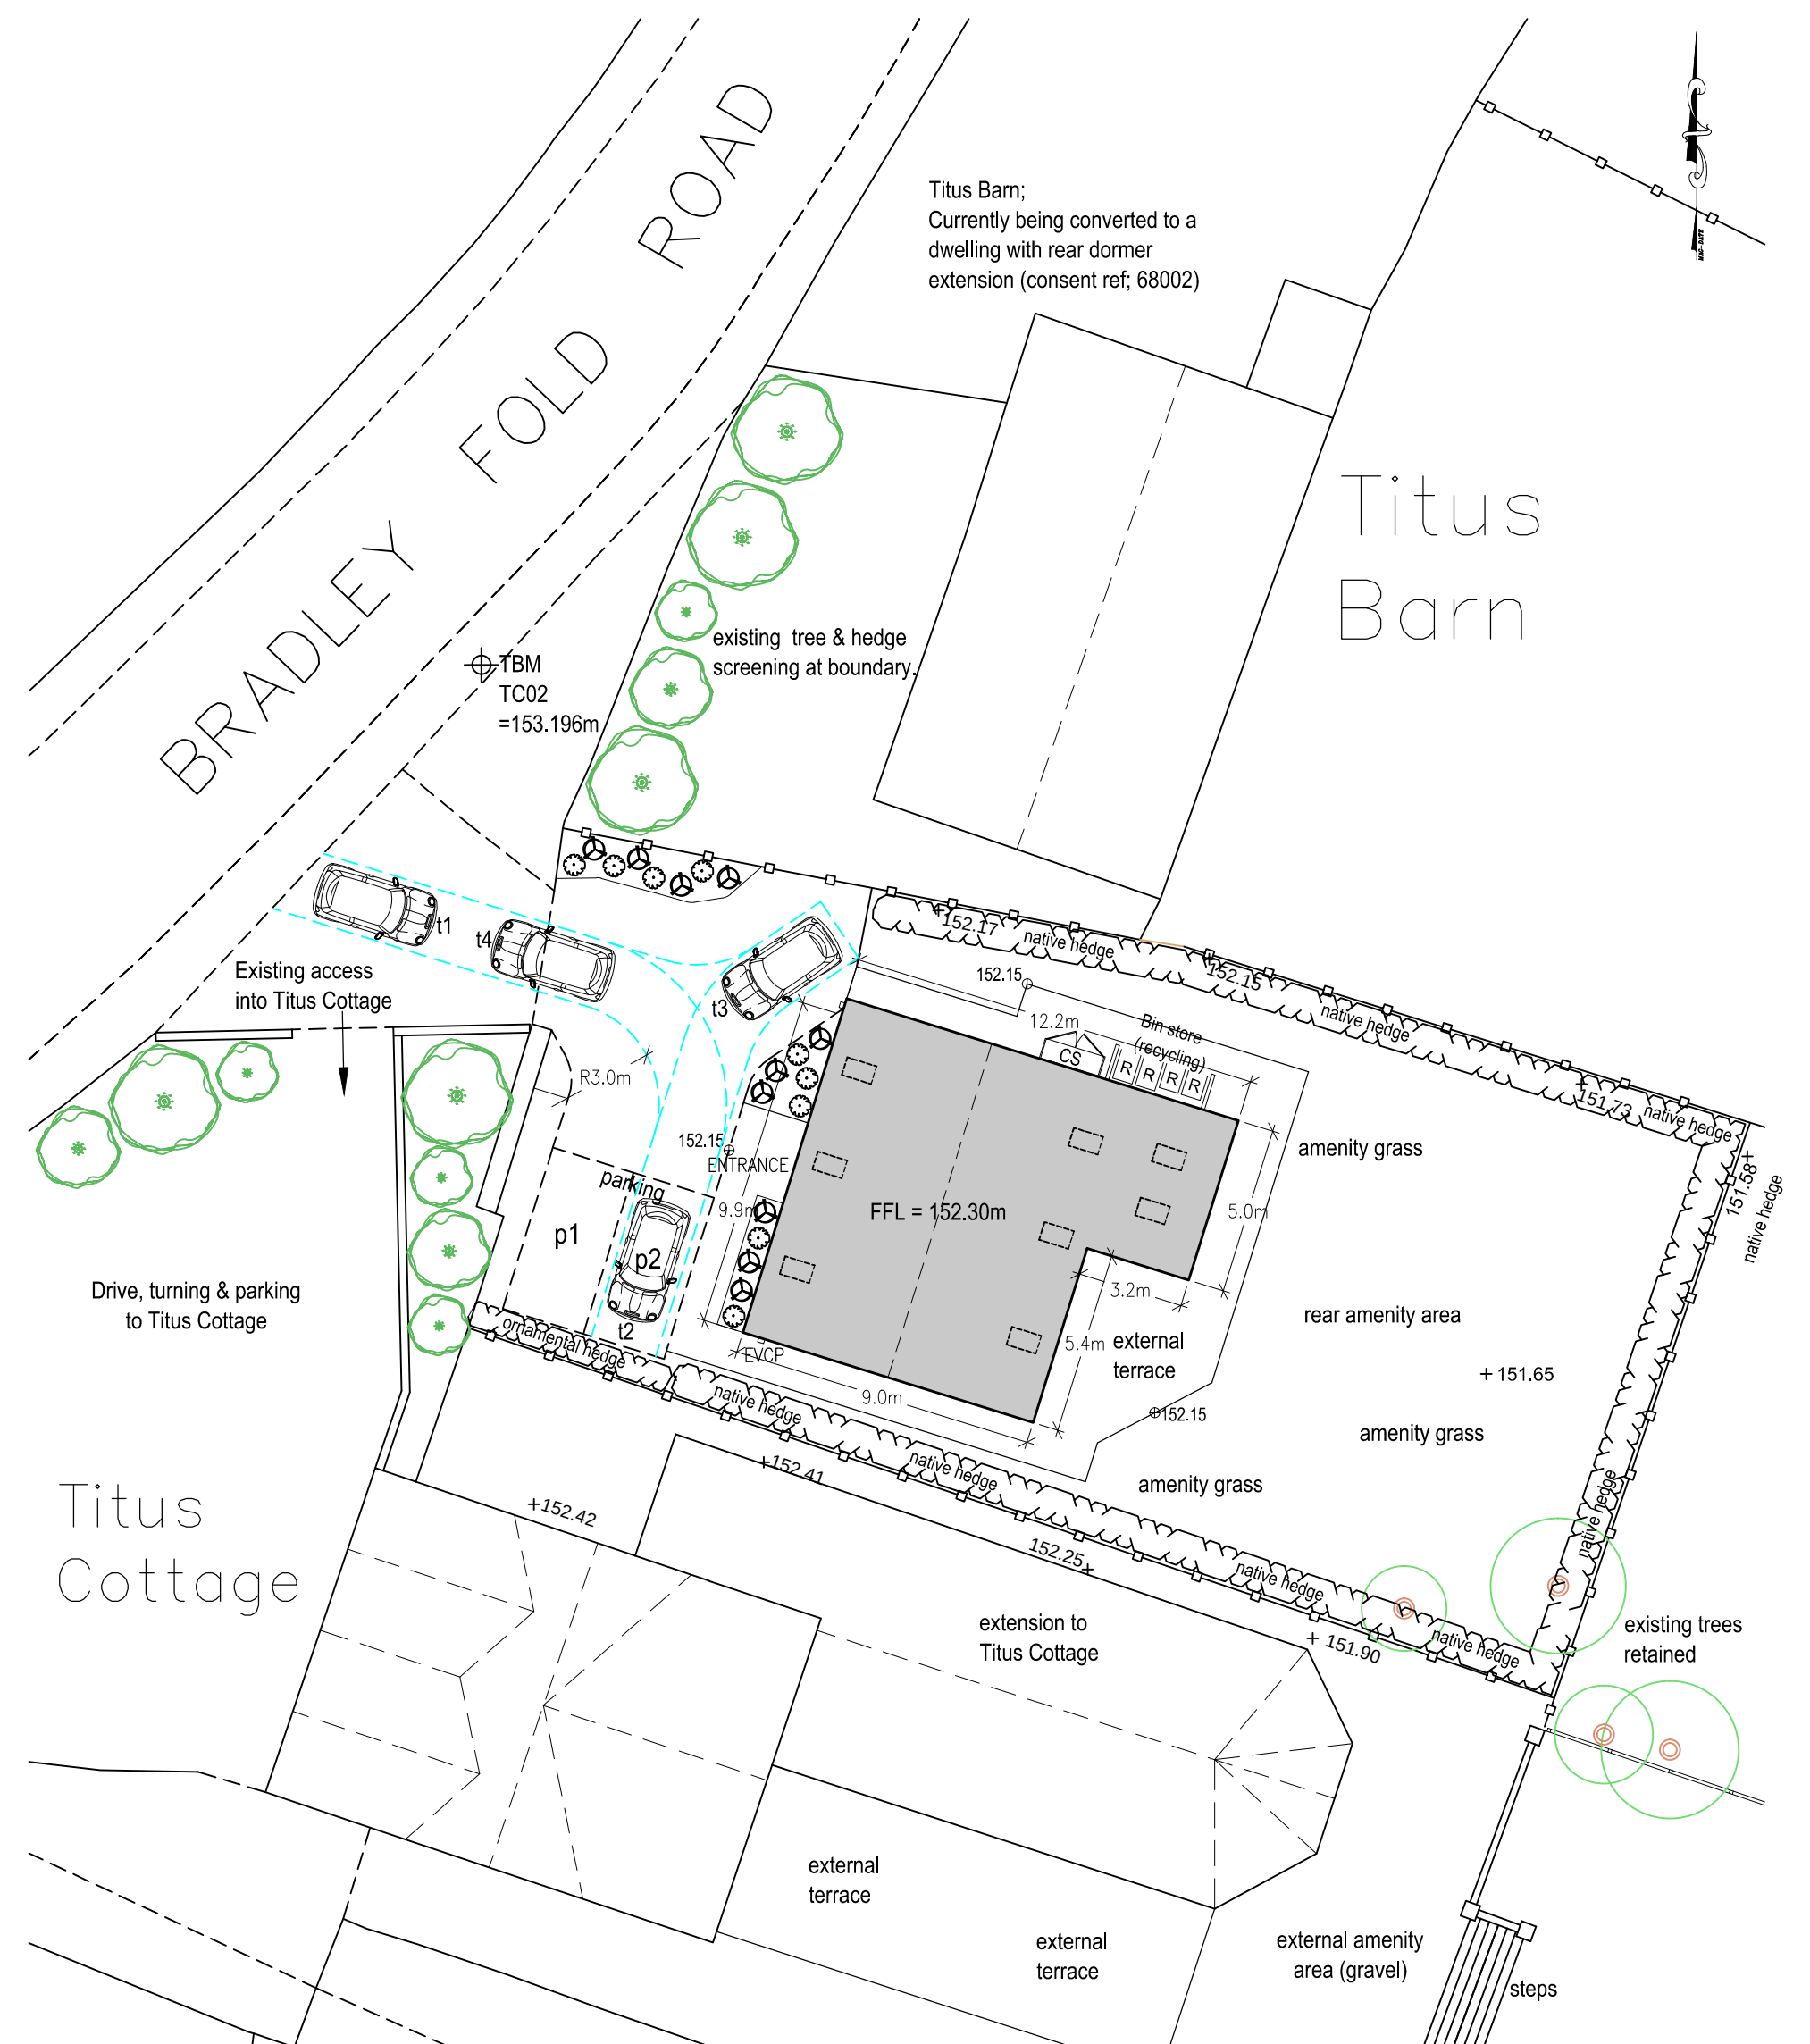


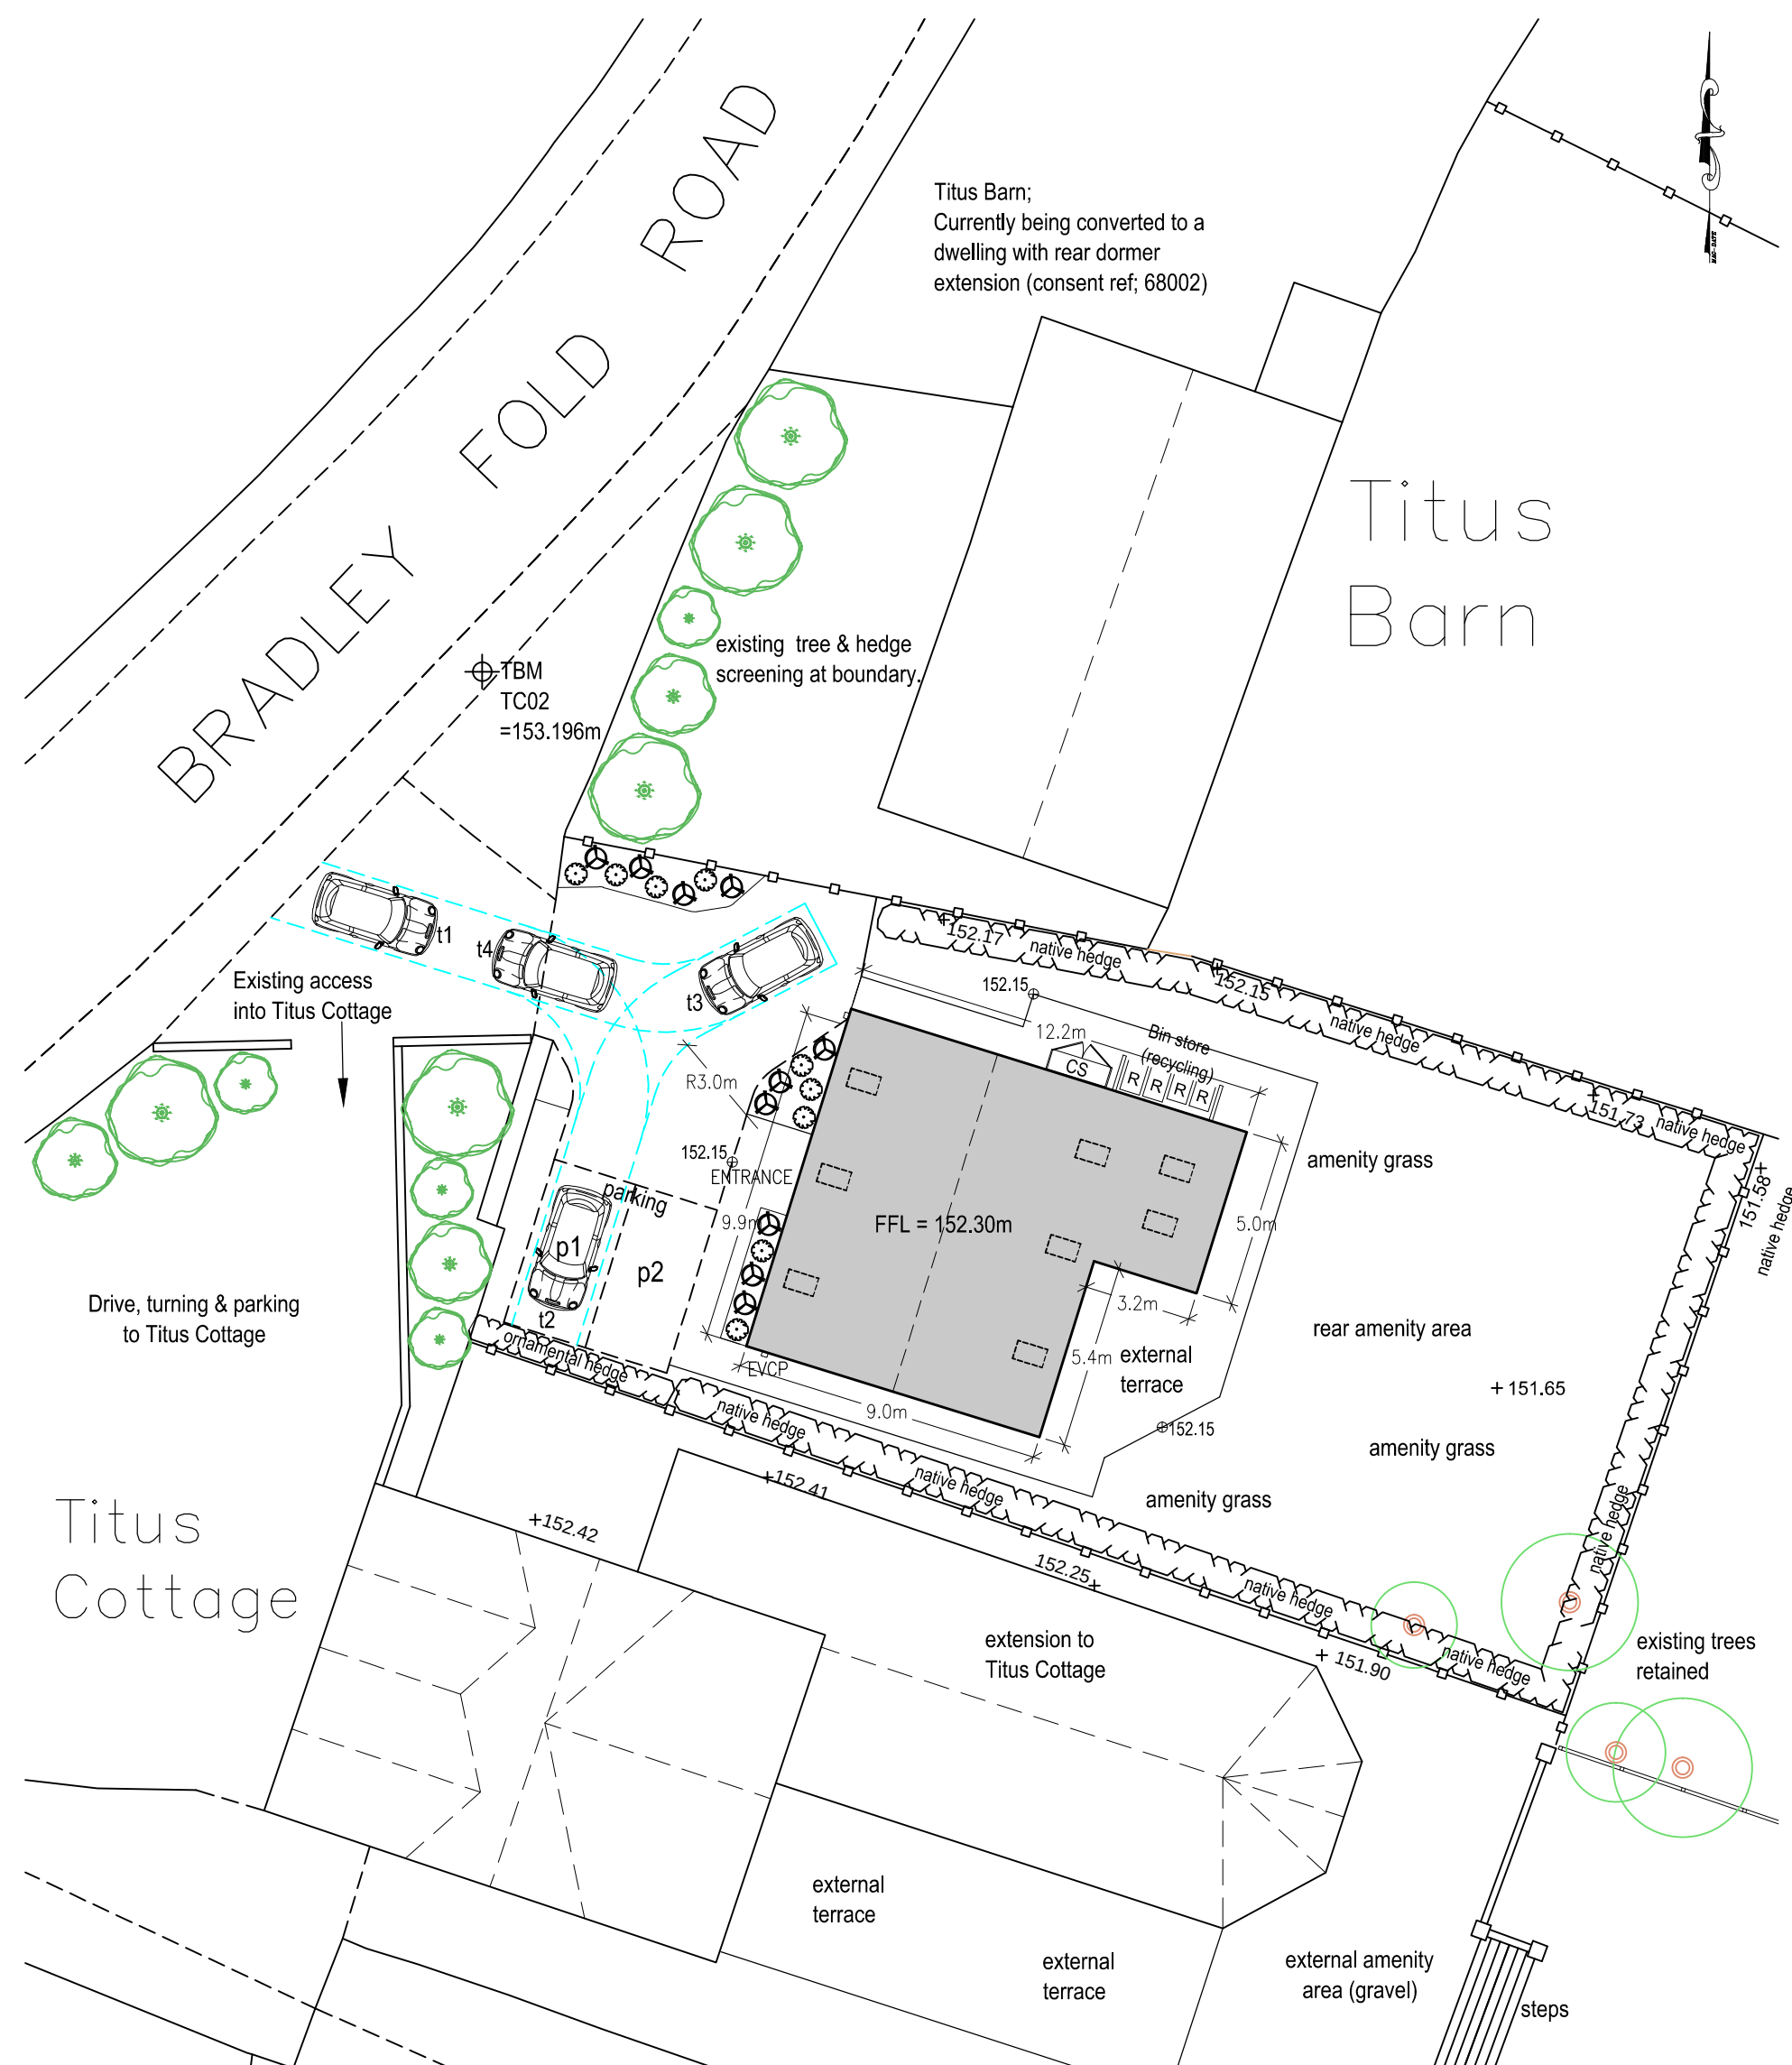

			Amendments			Project			
						<i>Title</i> ERECTION OF INFILL DWELLING TO PREVIOUSLY DEVELOPED STABLES USE TO THE NORTH OF TITUS COTTAGE, 57 BRADLEY FOLD ROAD, AINSWORTH, BOLTON, BL2 5QR~			
						<i>Client</i> MR C. HALLIWELL			
						<i>Dwg. No.</i> 23/1304/206 – VEHICLE TRACKING			
						<i>Date</i> 30.08.2024	<i>Plot Scale</i> A2@1:200	<i>Drawn by</i> JPE	<i>Status</i> PLANNING