

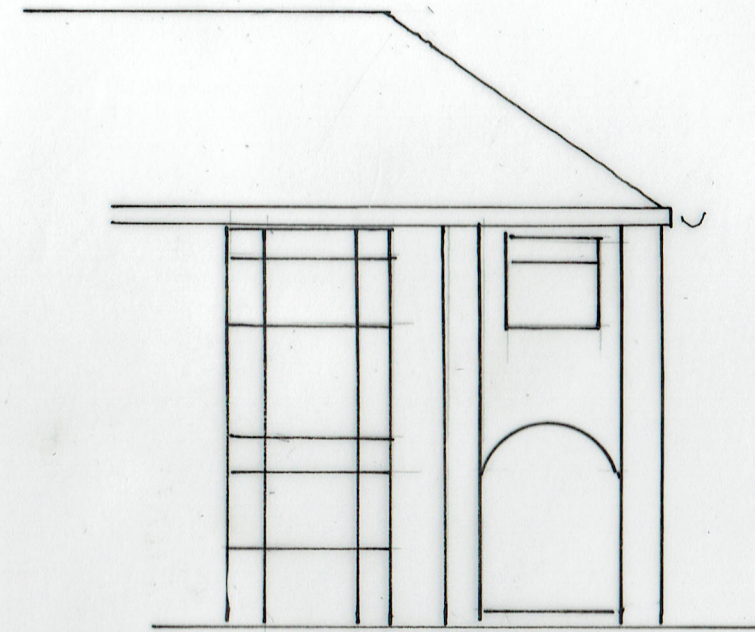


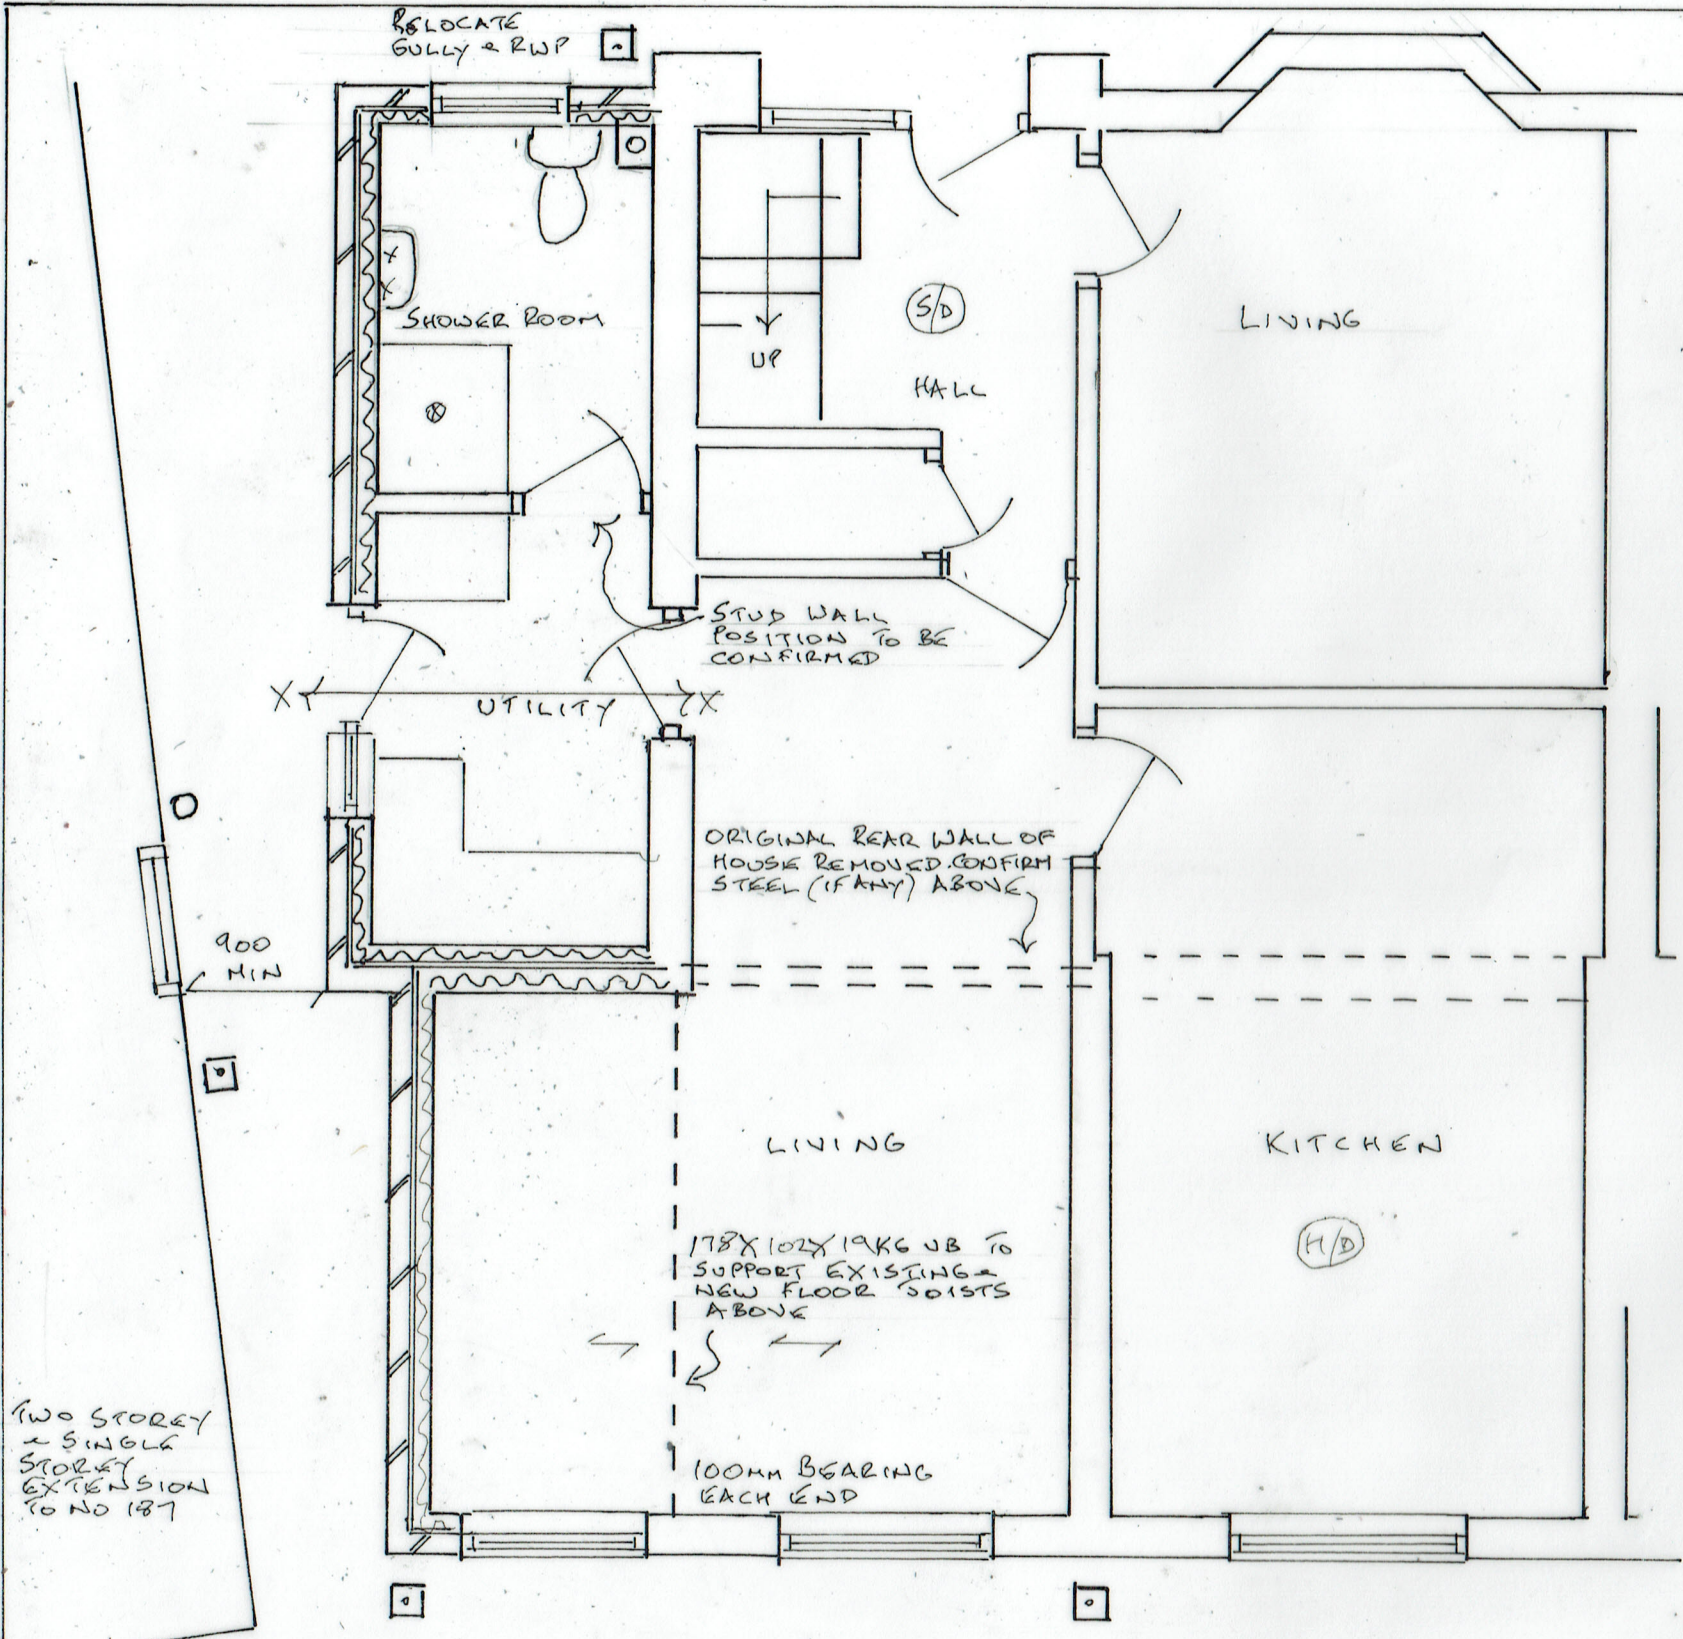

EXISTING FRONT ELEVATION

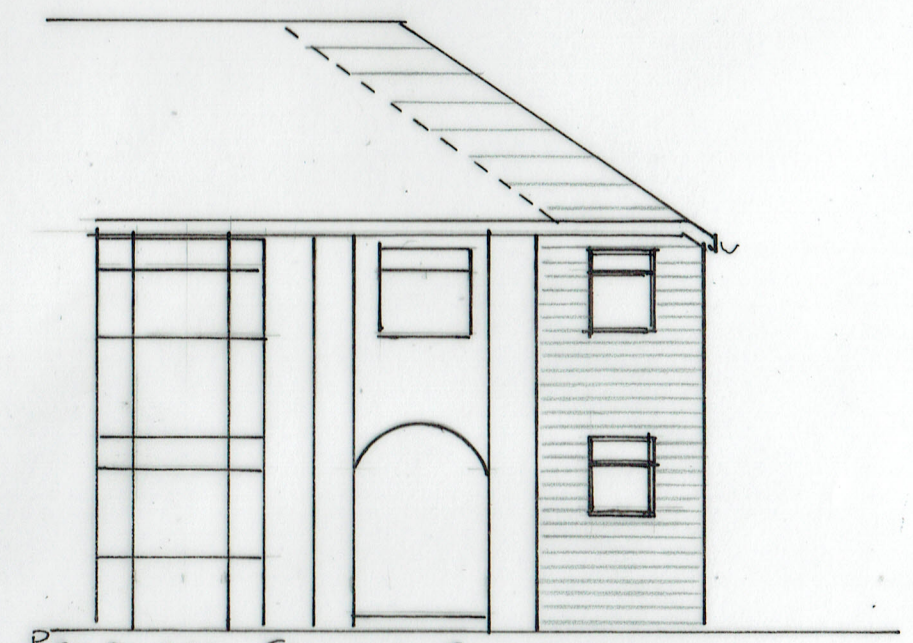

PROPOSED FRONT ELEVATION

8A PROPOSED GROUND FLOOR PLAN

23/4/2022 REDRAWN, ENLARGED

16/225/08A

TWO STOREY EXTENSION AT SIDE
185 PARKHILLS ROAD, BURY BL9 9AF