




CONTEXTUAL ELEVATION FROM PARSONAGE STREET - EXISTING CONDITION

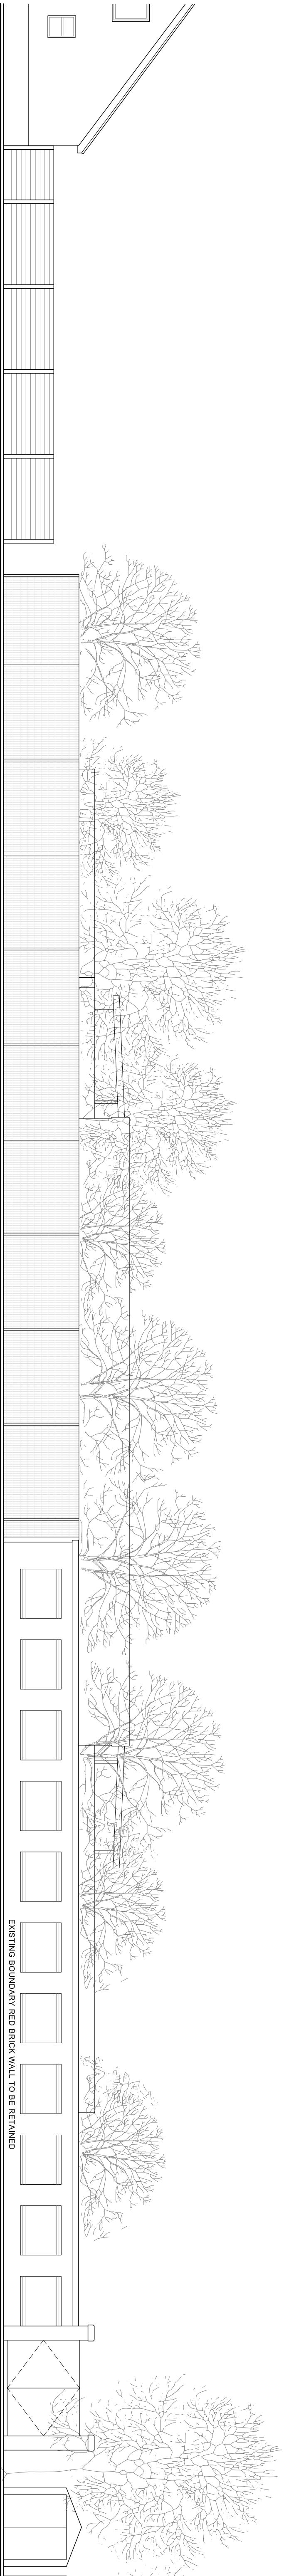

CONTEXTUAL ELEVATION FROM PARSONAGE STREET - PROPOSED CONDITION

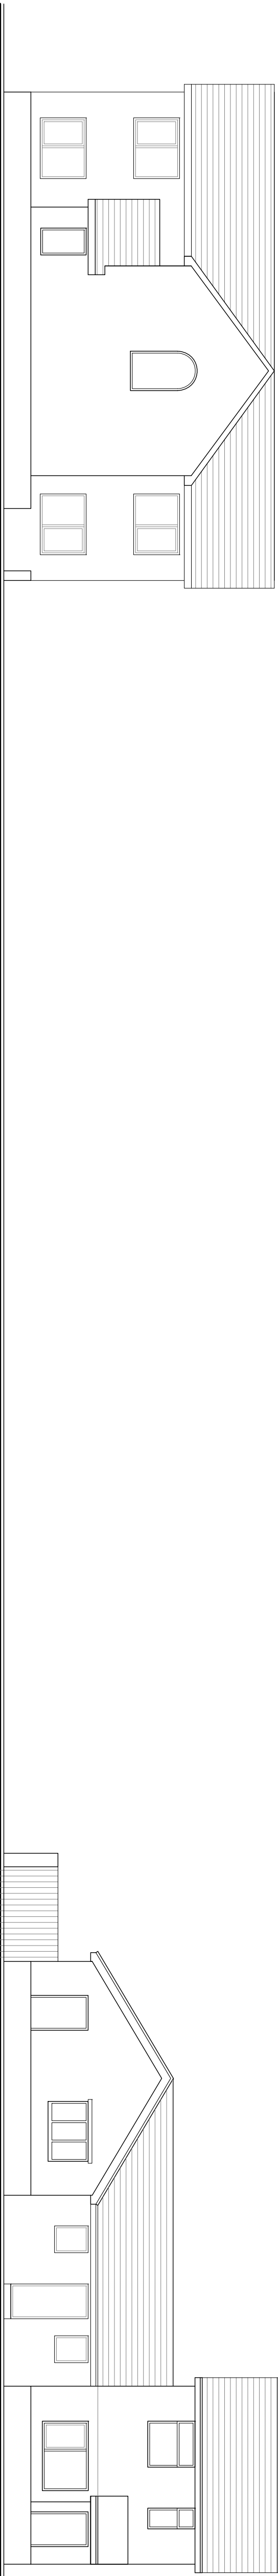

CONTEXTUAL ELEVATION FROM WHITTAKER STREET - EXISTING CONDITION

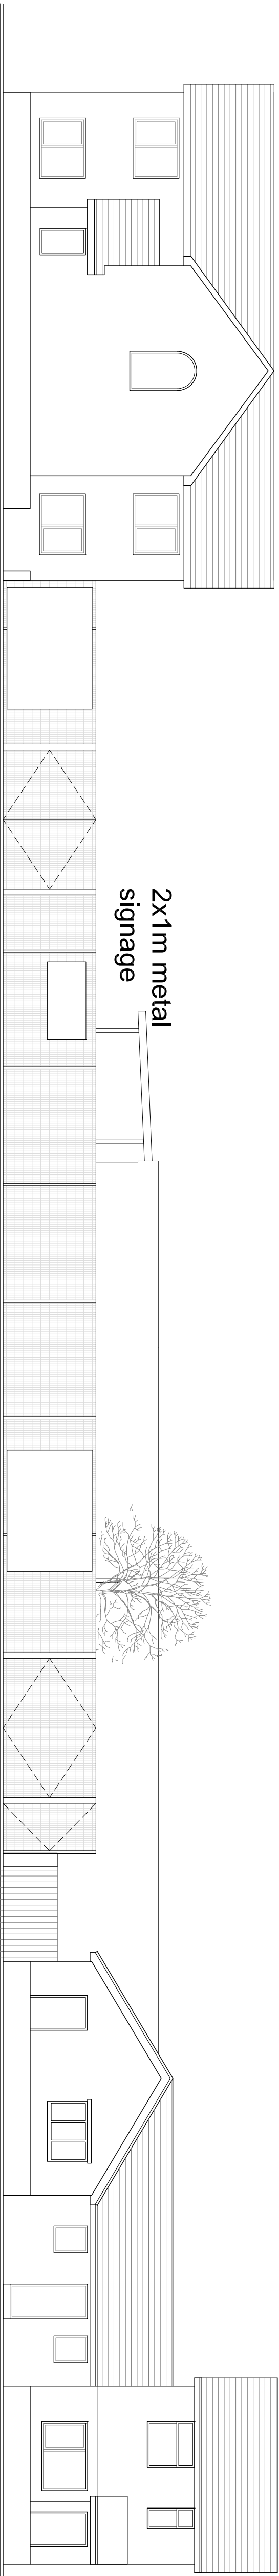

CONTEXTUAL ELEVATION FROM WHITTAKER STREET - PROPOSED CONDITION

C	PLANNING AMENDMENTS	22.07.25	
B	PLANNING AMENDMENTS	16.07.25	
A1	Issued for approval	~/-/-	

Rev	Description	Date
-----	-------------	------

Client:

Project: SCHOOL, WHITEFIELD, BURY

Title: EXISTING / PROPOSED CONTEXT ELEVATIONS

Project No: Drawing No: Revision:

•MM2407 •P-102 •C

Drawn By: GM Date: 12/09/24

Scale: 1:100 @ A1 Approved: XX

Drawing Status: PLANNING