


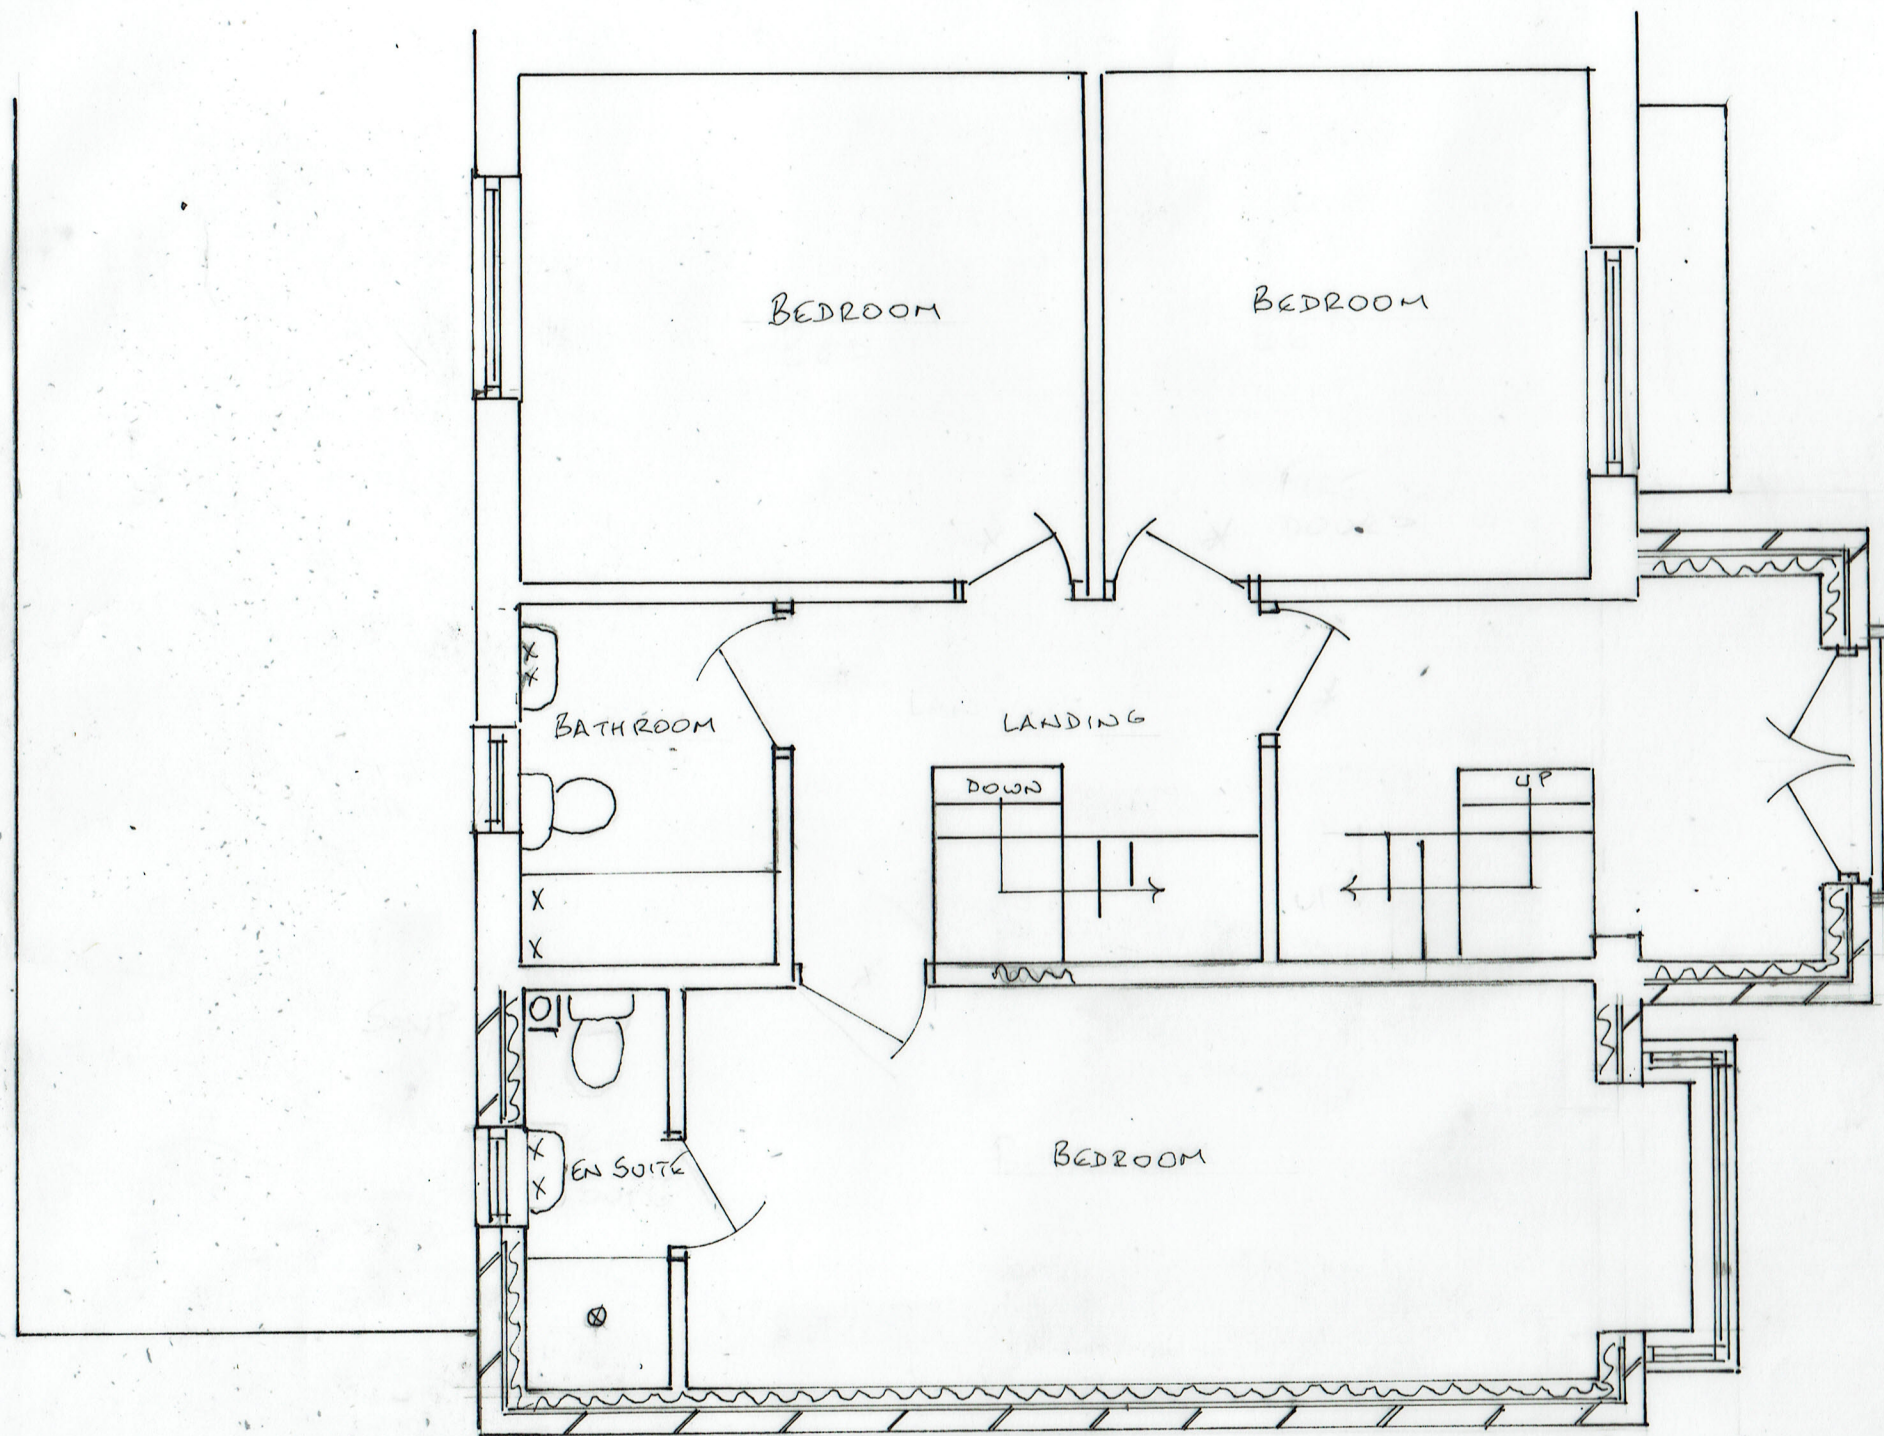

4/ PROPOSED FIRST FLOOR
PLAN

0 1 2 3 4 5
METRES
SCALE 1:50 @ A3

28/10/2021

21/672/04

TWO STOREY & SINGLE STOREY EXTENSIONS
1 BROCKLEHURST AVENUE, BURY BL9 9AQ