

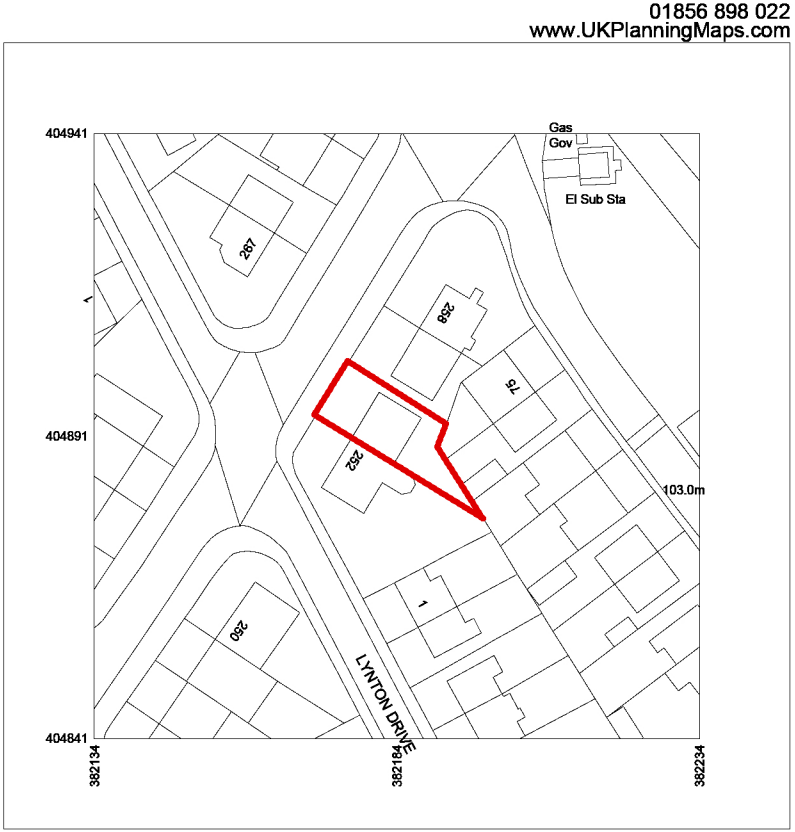


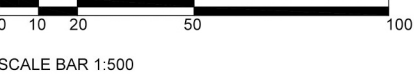

Produced on 03 March 2022 from the Ordnance Survey National Geographic Database and incorporating surveyed revision available at this date.
This map shows the area bounded by 382134 404841, 382234 404841, 382234 404941, 382134 404941, 382134 404841
Reproduction in whole or part is prohibited without the prior permission of Ordnance Survey.
Crown copyright 2022. Supplied by copla ltd trading as UKPlanningMaps.com a licensed Ordnance Survey partner (100054135).
Data licence expires 03 March 2023. Unique plan reference: v1c/761643/1030317

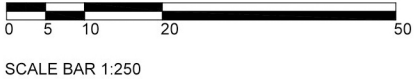

Note: DESIGN INTENT DRAWING ONLY.
ANY CONSTRUCTION MUST COMPLY WITH ALL
APPLICABLE BUILDING REGULATIONS.

ALL DIMENSIONS IN MM.

Rev
Amendment
Date

DRG:
Location Plan

DRG STATUS:
Planning

PROJECT:
First Floor Rear Extension to existing.

DATE: Feb 2022
SCALE: 1:1250/500
SIZE: A3

DRAWN: DA
CHECKED: SB
DRG NO: 60.00

ADDRESS:
254 Heywood Road, M252GR