


28 Cheviot Close, Bury, BL0 9LL

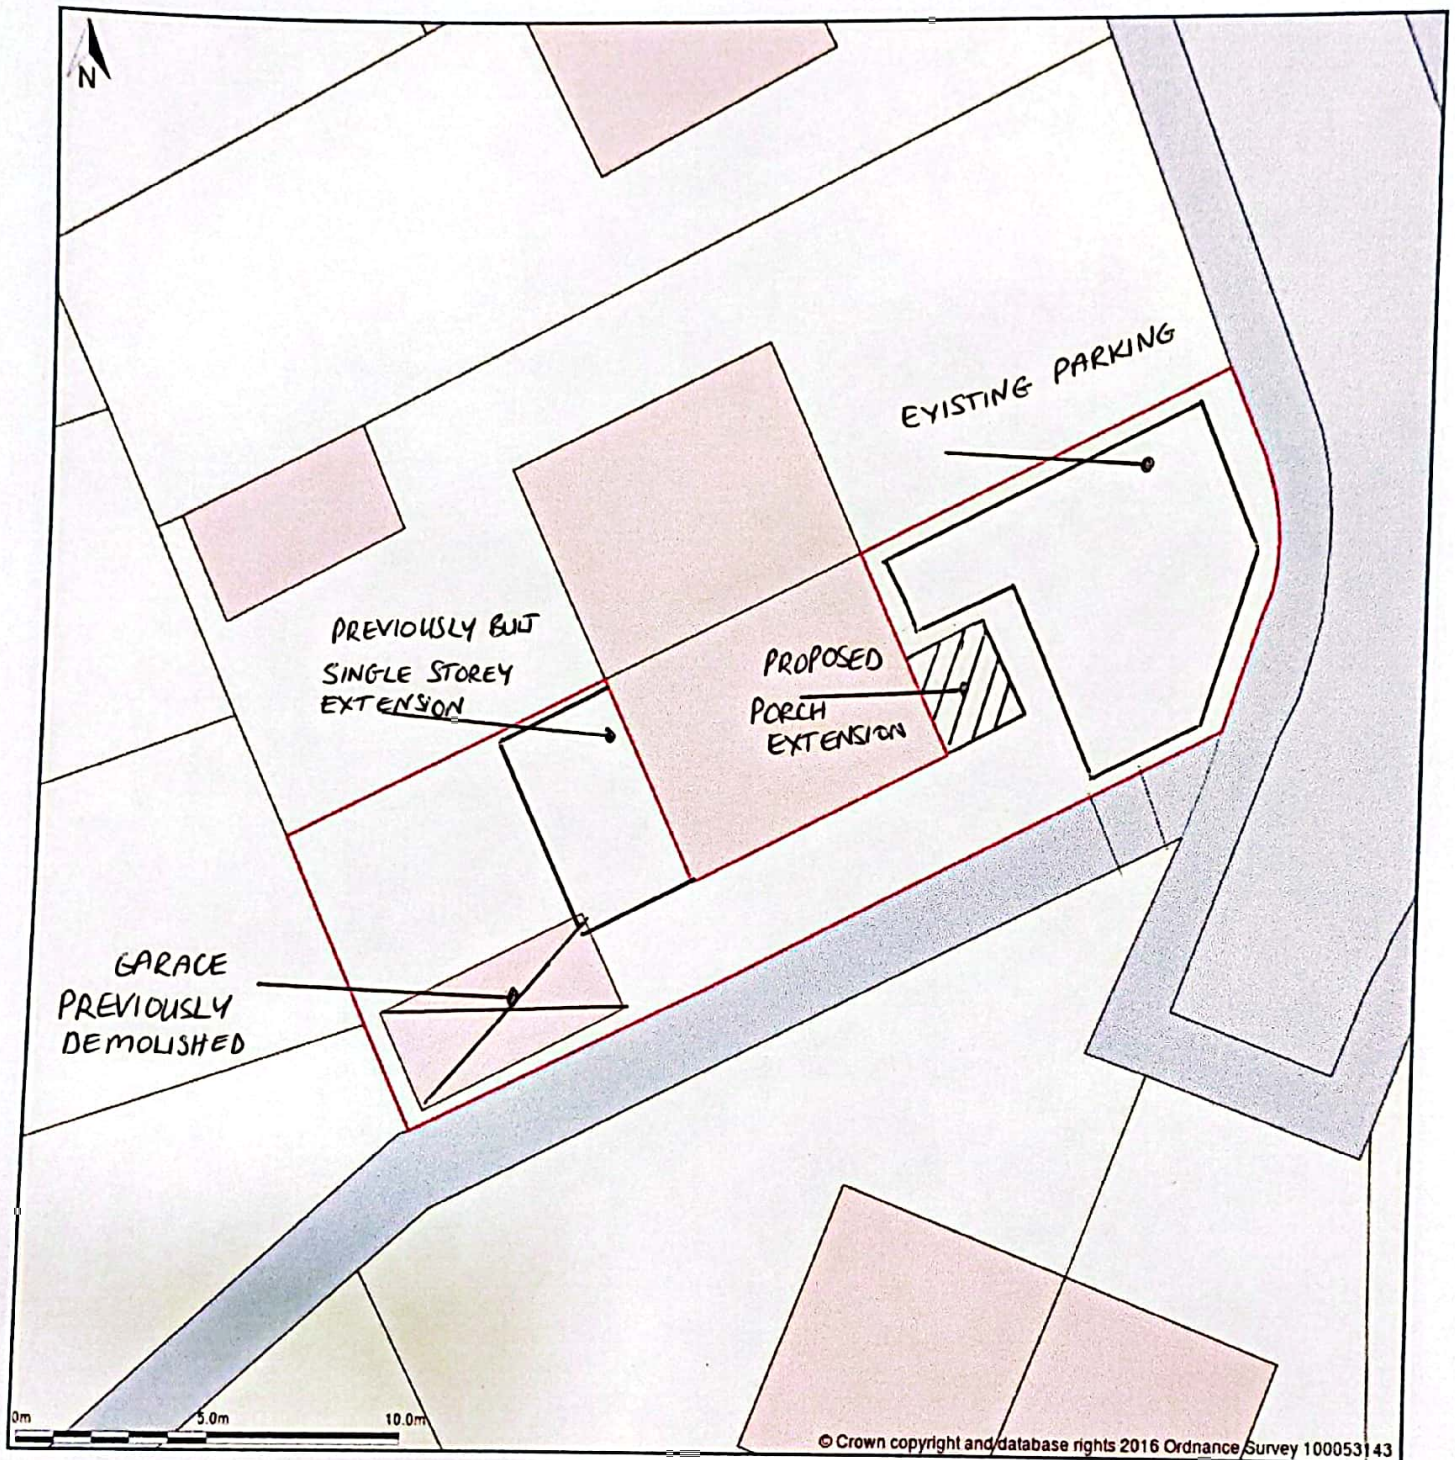

Block Plan shows area bounded by: 379232.96, 415733.04 379268.96, 415769.04 (at a scale of 1:200) The representation of a road, track or path is no evidence of a right of way. The representation of