



- do not scale dimensions from this drawing
- all dimensions to be checked on-site and discrepancies to be reported to the architects

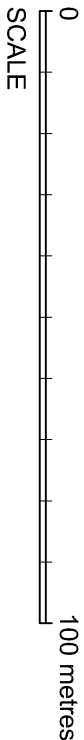

Location Plan

scale 1:1250

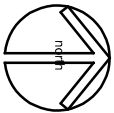

client	R Braid esq		
project	Proposed Extension 64 Whittaker Lane, Prestwich, Manchester, M25 1ET		
title	Site and Location Plan		
drawing number	1238:01	revision	
scale	As shown A3	date	July 23
drawn by	SB	status	

fisk
& associates
architects

20 chorley road, swinton, manchester, m27 5qj
t - 0161 793 5300 e - info@rnfisk.co.uk