

405790N
380650E

380650E

380650E

380650E

380650E

380650E

380650E

405790N
380650E




405780N

405770N

405760N

380650E
405750N

Station	Easting	Northing	Level
1	380655.283	405778.915	109.011
2	380666.488	405771.237	107.901

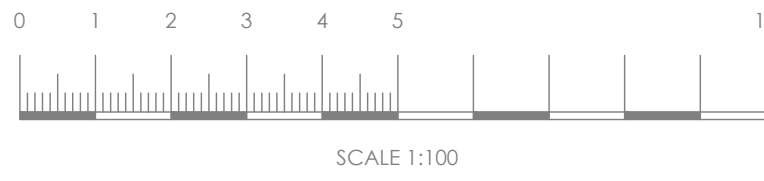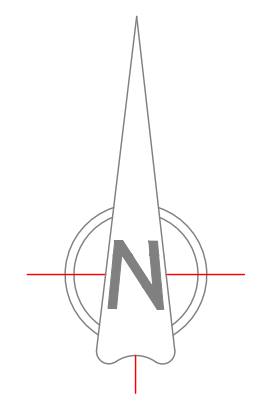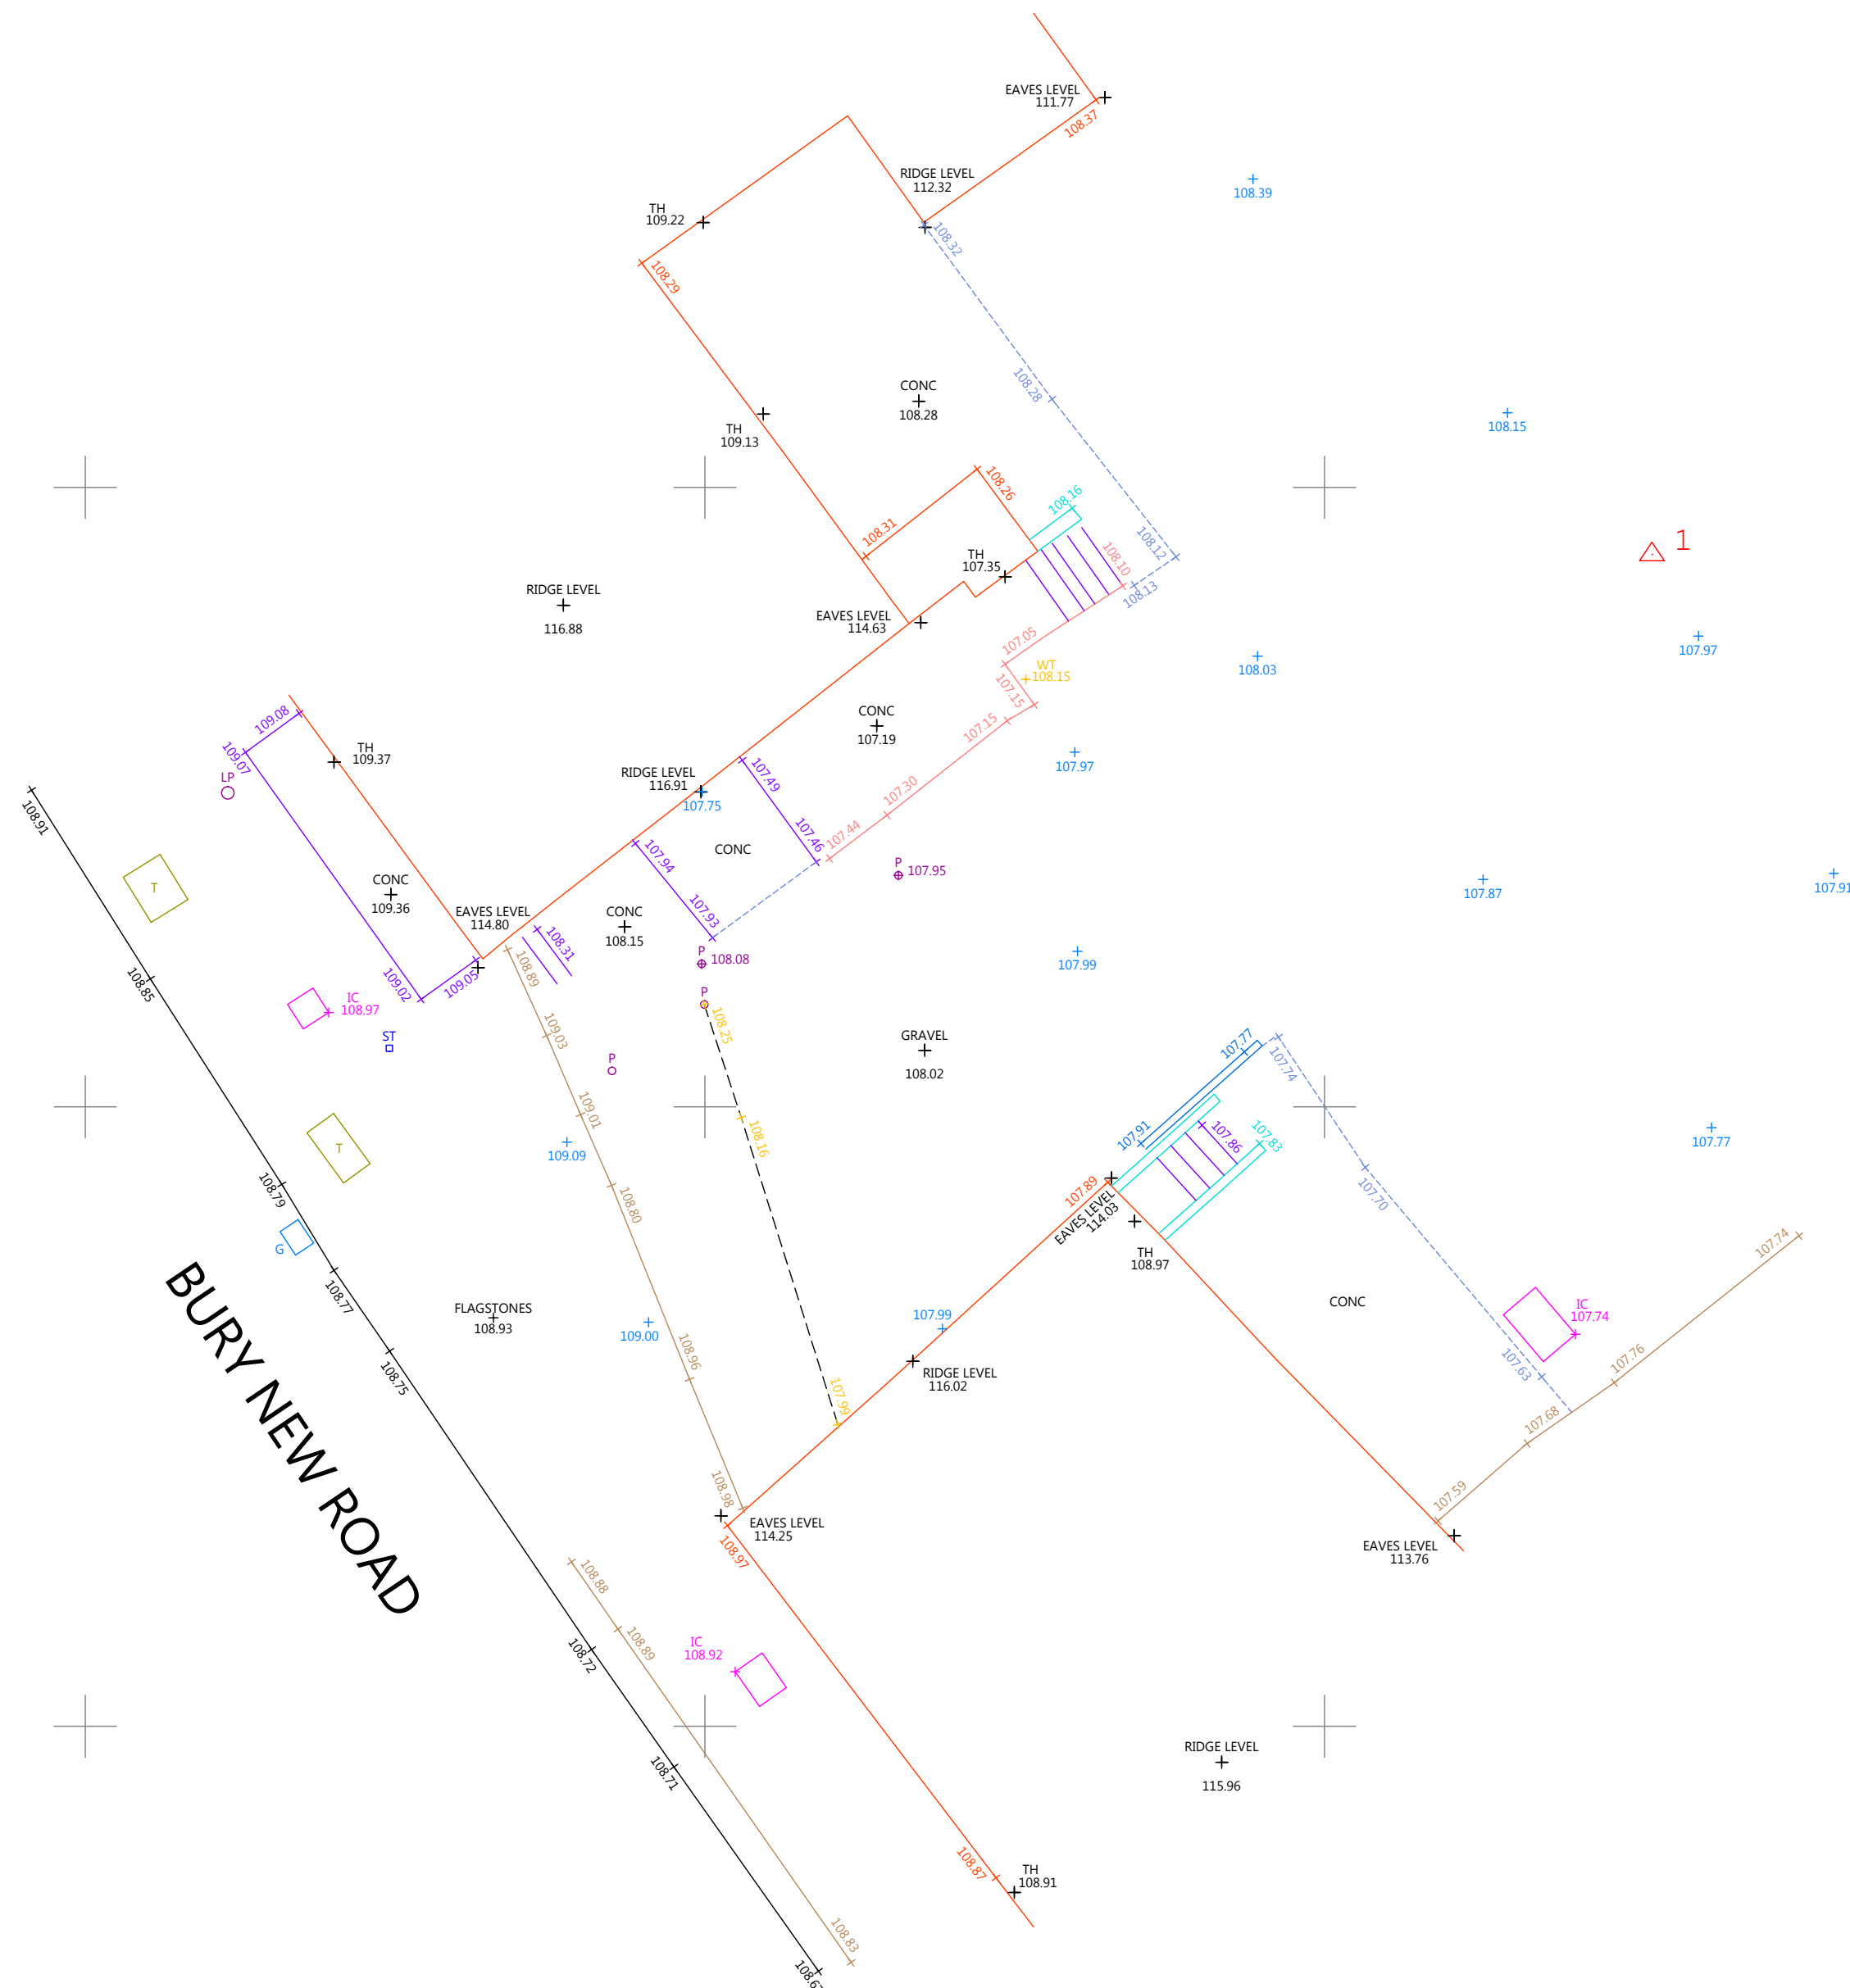

Abbreviations/Symbols (Measured Building Surveys):

C:	Window Cill Height
H:	Window Head Height
BH:	Beam Height
DH:	Door Height
COL:	Column
SVP:	Soil Vent Pipe
FL:	Floor Level
TH:	Threshold Level
FC:	Floor to Ceiling Height
VC:	Vaulted Ceiling

Line types

---	Hedge Lines
- - -	Drainage Runs
- - - -	Overhead Electricity Cables
- - T - -	Overhead Telephone Cables

Symbols

●	Tree/Bush
⊕	Control Station
⊙	Borehole
⊗	Trial Hole
⊠	Glass House
⊡	Ostom

Abbreviations (Topographic Survey):

AH:	Arch Height
AV:	Air Valve
BB:	Belted Beacon
BOC:	Electricity Box, Cables Box, Etc.
BOL:	Bollard
BT/IC:	British Telecom Inspection Chamber
BS:	Bus Stop
BS/LP:	Bus Stop / Lamp Post
CAIV:	CAIV Inspection Chamber
CCIV:	Closed Circuit Television
CL:	Cellar Light
CLP:	Catch Pit
ER:	Earth Road
EC:	Electricity Inspection Chamber
EP:	Electricity Pole
EH:	Fire Hydrant
FP:	Flag Pole
GV:	Gas Valve
G:	Gully
IC:	Inspection Chamber
KO:	Kerb Outlet
LP:	Lamp Post
LB:	Letter Box
LC:	Lighting Column
MR:	Marker
MH:	Manhole
MP:	Mooring Point
MS:	Mile Stone
NYNEX:	Nynex Inspection Chamber
O/H:	Over Hang
P:	Post
PO/IC:	Post Office Inspection Chamber
R/S:	Road Sign
RE:	Rodding Eye
RTW:	Retaining Wall
S/P:	Sign Post
SNP:	Street Name Plate
ST:	Stop Tap
SV:	Stop Valve
T:	Telecom Inspection Chamber
TCB:	Telephone Call Box
TH:	Threshold Level
TL:	Traffic Light
TP:	Telegraph Pole
TROUGH:	Trough
WO:	Water Outlet
WM:	Water Meter

Fence Descriptions:

B/W:	Barbed Wire
C/B:	Close Boarded
C/BARRIER:	Crash Barrier
C/L:	Chain Link
C/P:	Cheshnut Paving
C/I:	Corrugated Iron
I/R:	Iron Rolling
MIS/C:	Miscellaneous
P/R:	Post & Rail
P/W:	Post & Wire
P/C:	Post & Chain
S/PAL:	Steel Palisade
W/M:	Wire Mesh

Survey Notes:

Coordinates and Levels related to Ordnance Survey Datum - GPS OSGB36

Revision	Date	Description

CPLS
Chris Pattington Land Surveyors

56b Carrington Lane
Sole
Cheshire
M33 5NR
t: 0161 976 1194
www.cpls.co.uk e:survey@cpls.co.uk

ICES

Client

Studio Tashkeel

Project

174-176 Bury New Road, Whitefield
Site Survey

Scale	1:100	Surveyed By	J C	Date	20.08.25
Drawing No.	200825JC-01	Checked By	CPLS	Date	20.08.25
		Drawn By	J C	Date	20.08.25