



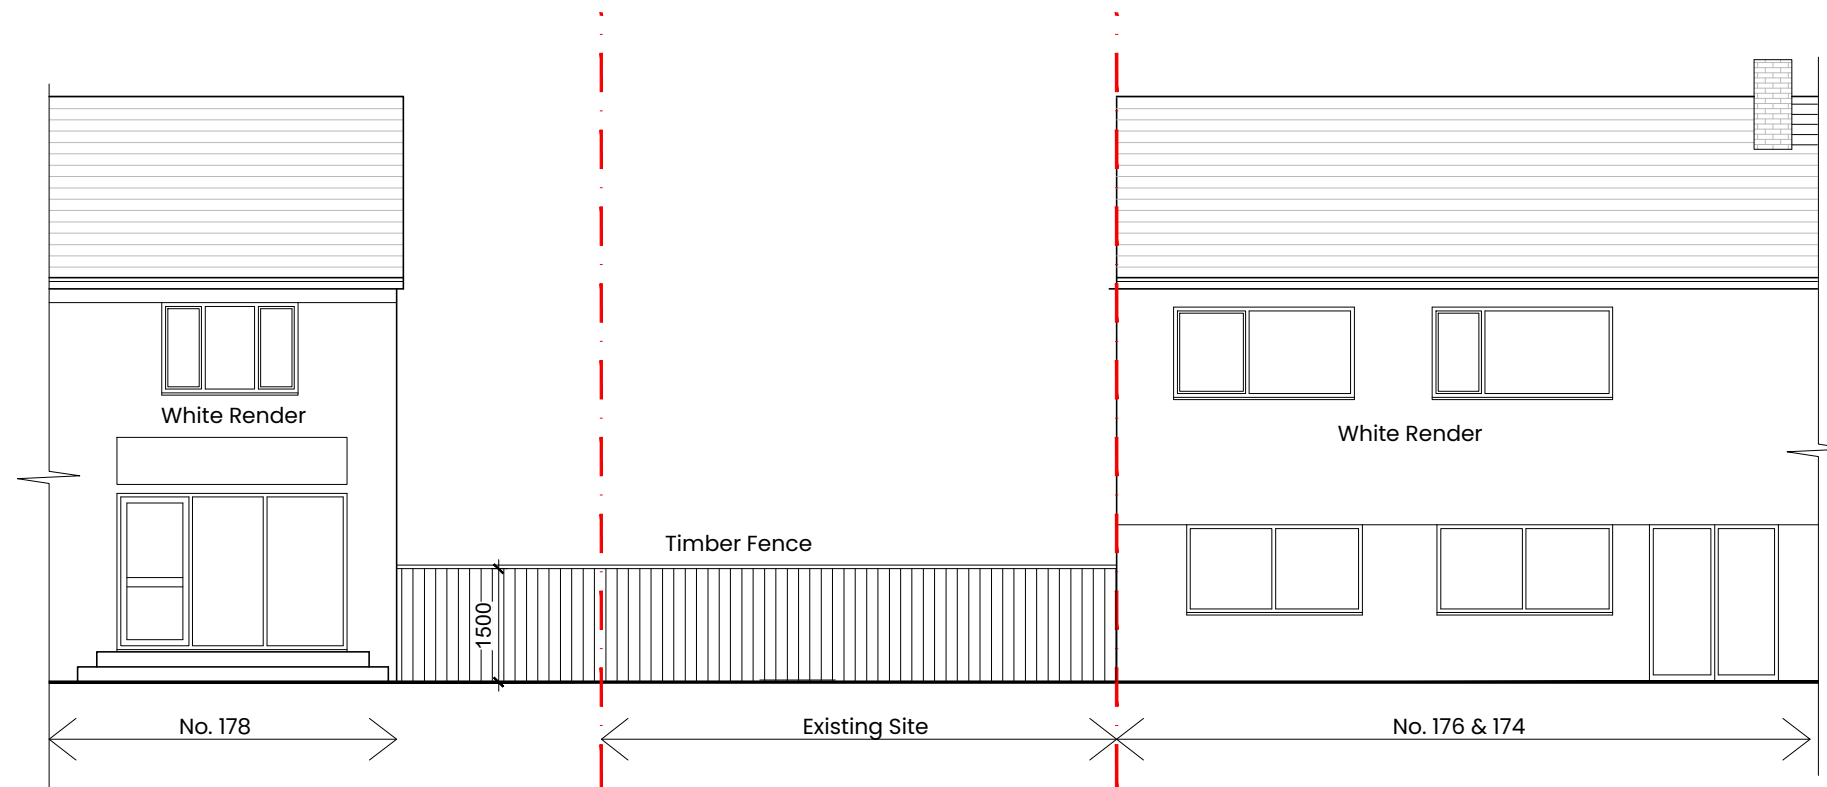


GA Existing Street Elevations  
Scale 1:100 @ A3

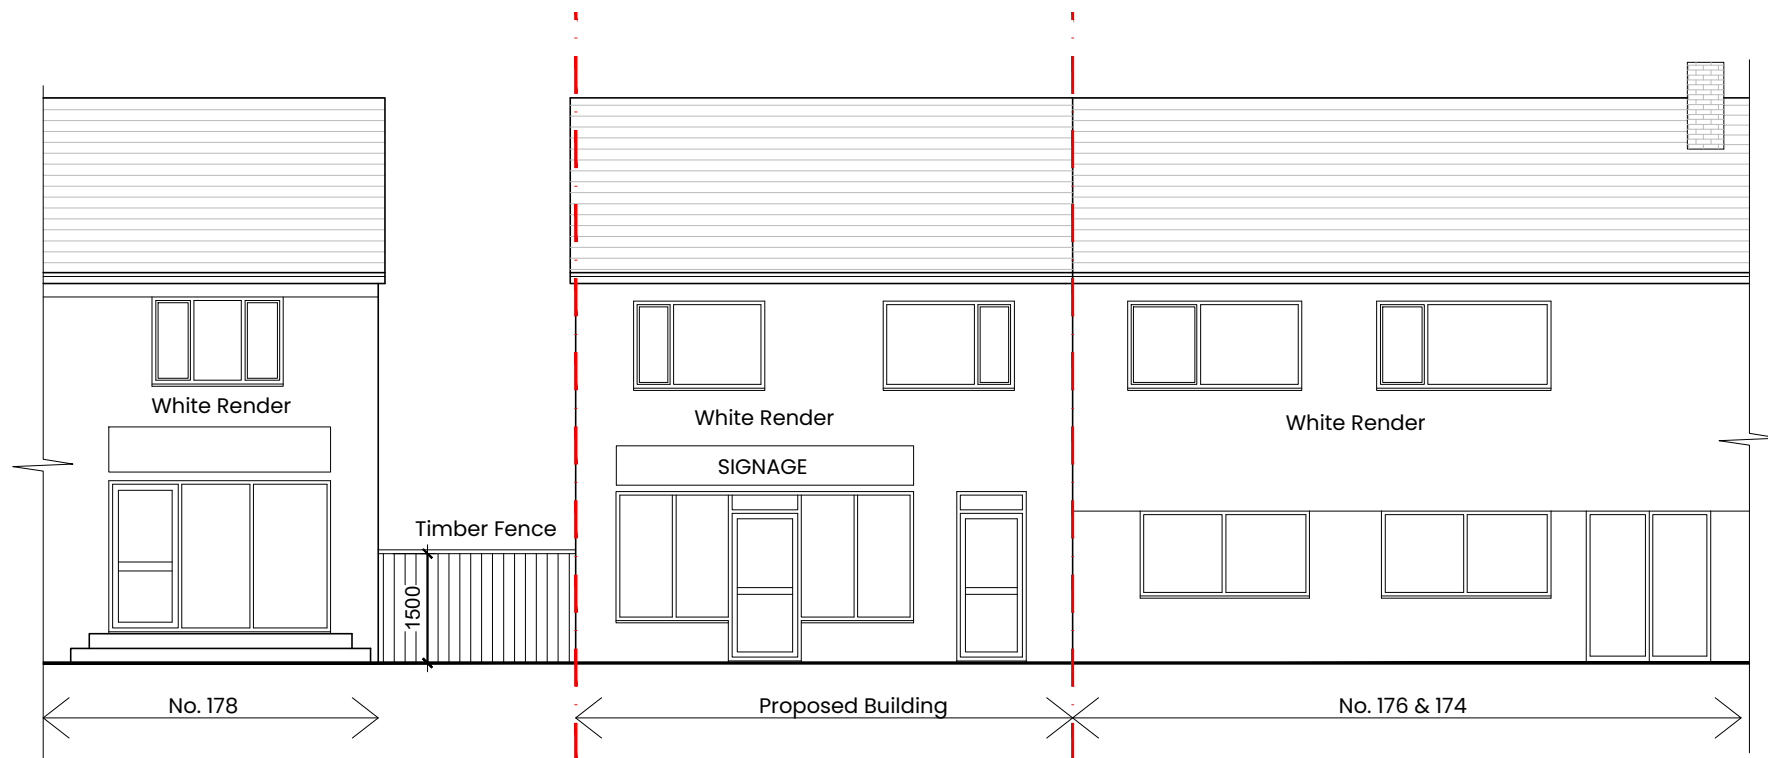

GA Proposed Street Elevations  
Scale 1:100 @ A3

Element Key

--- Site Boundary

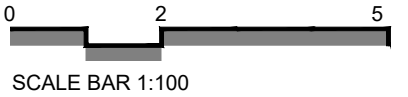

**General Notes:**

All site dimensions shall be verified by the Contractor on site prior to commencing any works.


Do not scale from this drawing.

Design intent drawing only. Construction to comply with latest building regulation requirements.

All statutory approvals must be sought prior to development.

This drawing is the property of "Studio Tashkeel Architecture Ltd." and copyright is reserved by them. The drawing is not to be copied or disclosed by or to any unauthorised persons without the prior written consent of Studio Tashkeel Architecture Ltd.

|   |                 |            |       |        |
|---|-----------------|------------|-------|--------|
| / | First Issue     | 15.09.2026 | HP    | MK     |
|   | Rev Description | Date       | Dr by | App by |

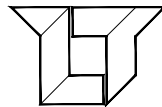

**STUDIO TASHKEEL  
ARCHITECTURE LTD.**  
1-3 Ashton Lane,  
Sale M33 6WT  
United Kingdom  
T +44(0)1615465395  
E info@StudioTashkeel.com  
www.studiotashkeel.com

|   |            |                     |  |
|---|------------|---------------------|--|
| <b>client name</b>   |            |                     |  |
| Mr Avni Brucaj   |            |                     |  |
| <b>project</b>   |            |                     |  |
| 174-176 Bury New Road   |            |                     |  |
| <b>drawing</b>   |            |                     |  |
| Existing & Proposed Street Elevations   |            |                     |  |
| <b>project number</b>   |            | <b>scale</b>        |  |
| 25136   |            | 1:100 @ A3          |  |
| <b>drawing number</b>   | <b>rev</b> | <b>issue status</b> |  |
| PL_005   | -          | Planning            |  |
| This drawing is to be read in conjunction with all related drawings. All dimensions must be checked and verified on site before commencing any work or producing shop drawings. The originator should be notified immediately of any discrepancy. This drawing is copyright and remains the property of Studio Tashkeel Architecture Ltd. |            |                     |  |