




Notes

1. If no comment is received against the submitted documents within 10 working days from the date of issue, the client is deemed to have approved.

THIS DRAWING
IS NOT FOR
CONSTRUCTION

1

Drawn By		Checked By		REV	
MS/TP	CD	MS/TP	CD	001	
Date	20/03/2025	Approved By	CD		
PROJECT					
Radcliffe BESS					
TITLE					
Palisade Fence and CCTV					
CLIENT					
Taiyo Power & Storage Ltd.					
STATUS					
Sheet No	Overall Layout			Sheet Size	
ENTERSHEETNO	1			A3	
Scale	Drawing Number				
1:50	121-10005				

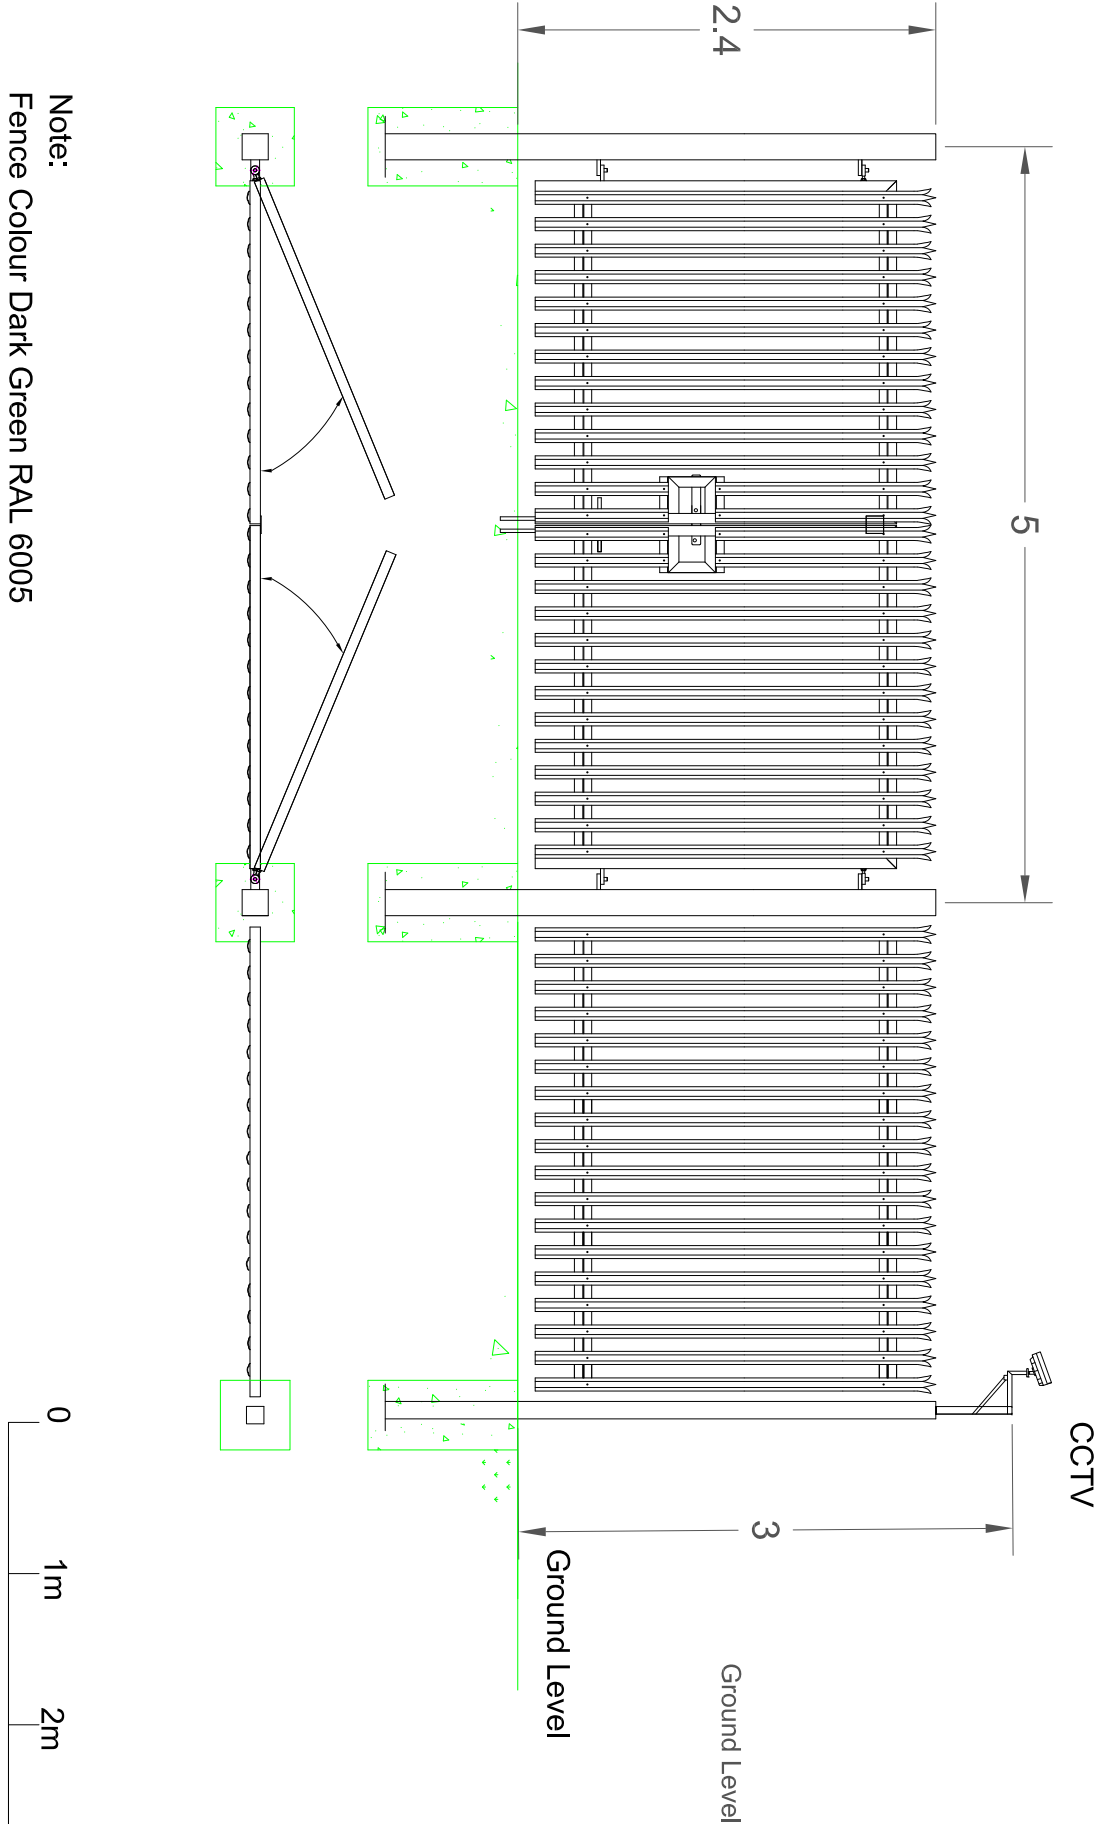

Note:
Fence Colour Dark Green RAL 6005