



Notes
1. If no comment is received against this submitted document within 10 working days from the date of issue, the client is deemed to have approved.


THIS DRAWING
IS NOT FOR
CONSTRUCTION

Access Track

Surface

Top Layer Granite Chippings 50mm


Type One SHW Clause 803 Layer 300mm

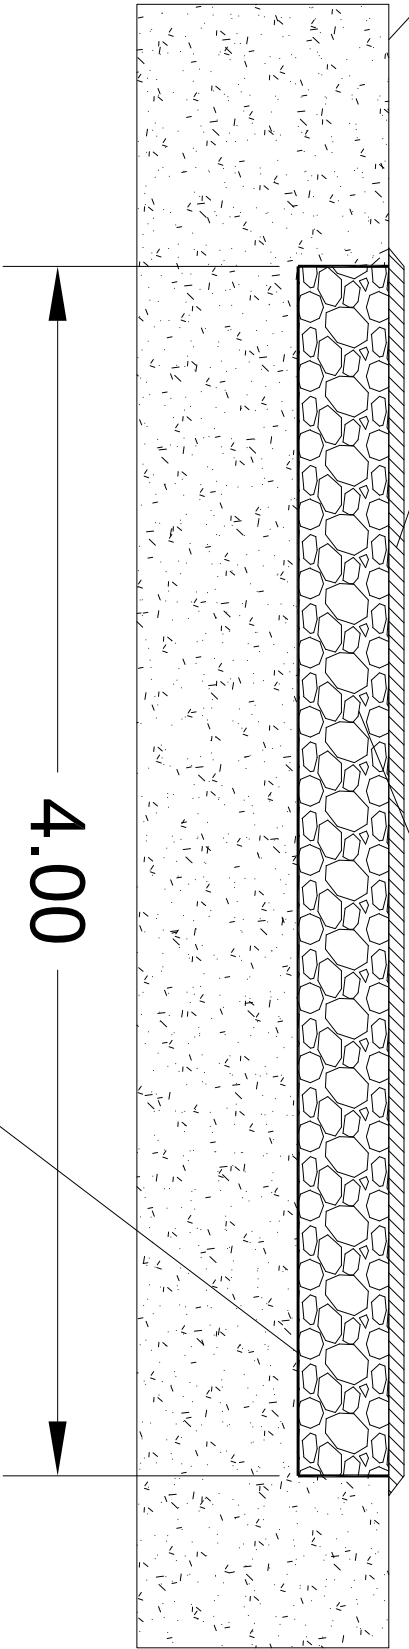

These access track is just for the brown marked area on the layout drawing

GeoTech Membrane

0 1.5m 2.5m

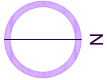

Drawn By		Checked By		REV	
MS/TP		CD		003	
Date		Approved By			
20/03/2025		CD			
PROJECT					
Radcliffe BESS					
TITLE					
Access Track					
CLIENT					
Taiyo Power & Storage Ltd.					
STATUS					
Sheet No	Access Track			Sheet Size	
ENTERSHEETNO	1			A3	
Scale	Drawing Number				
1:25	121-10008				