


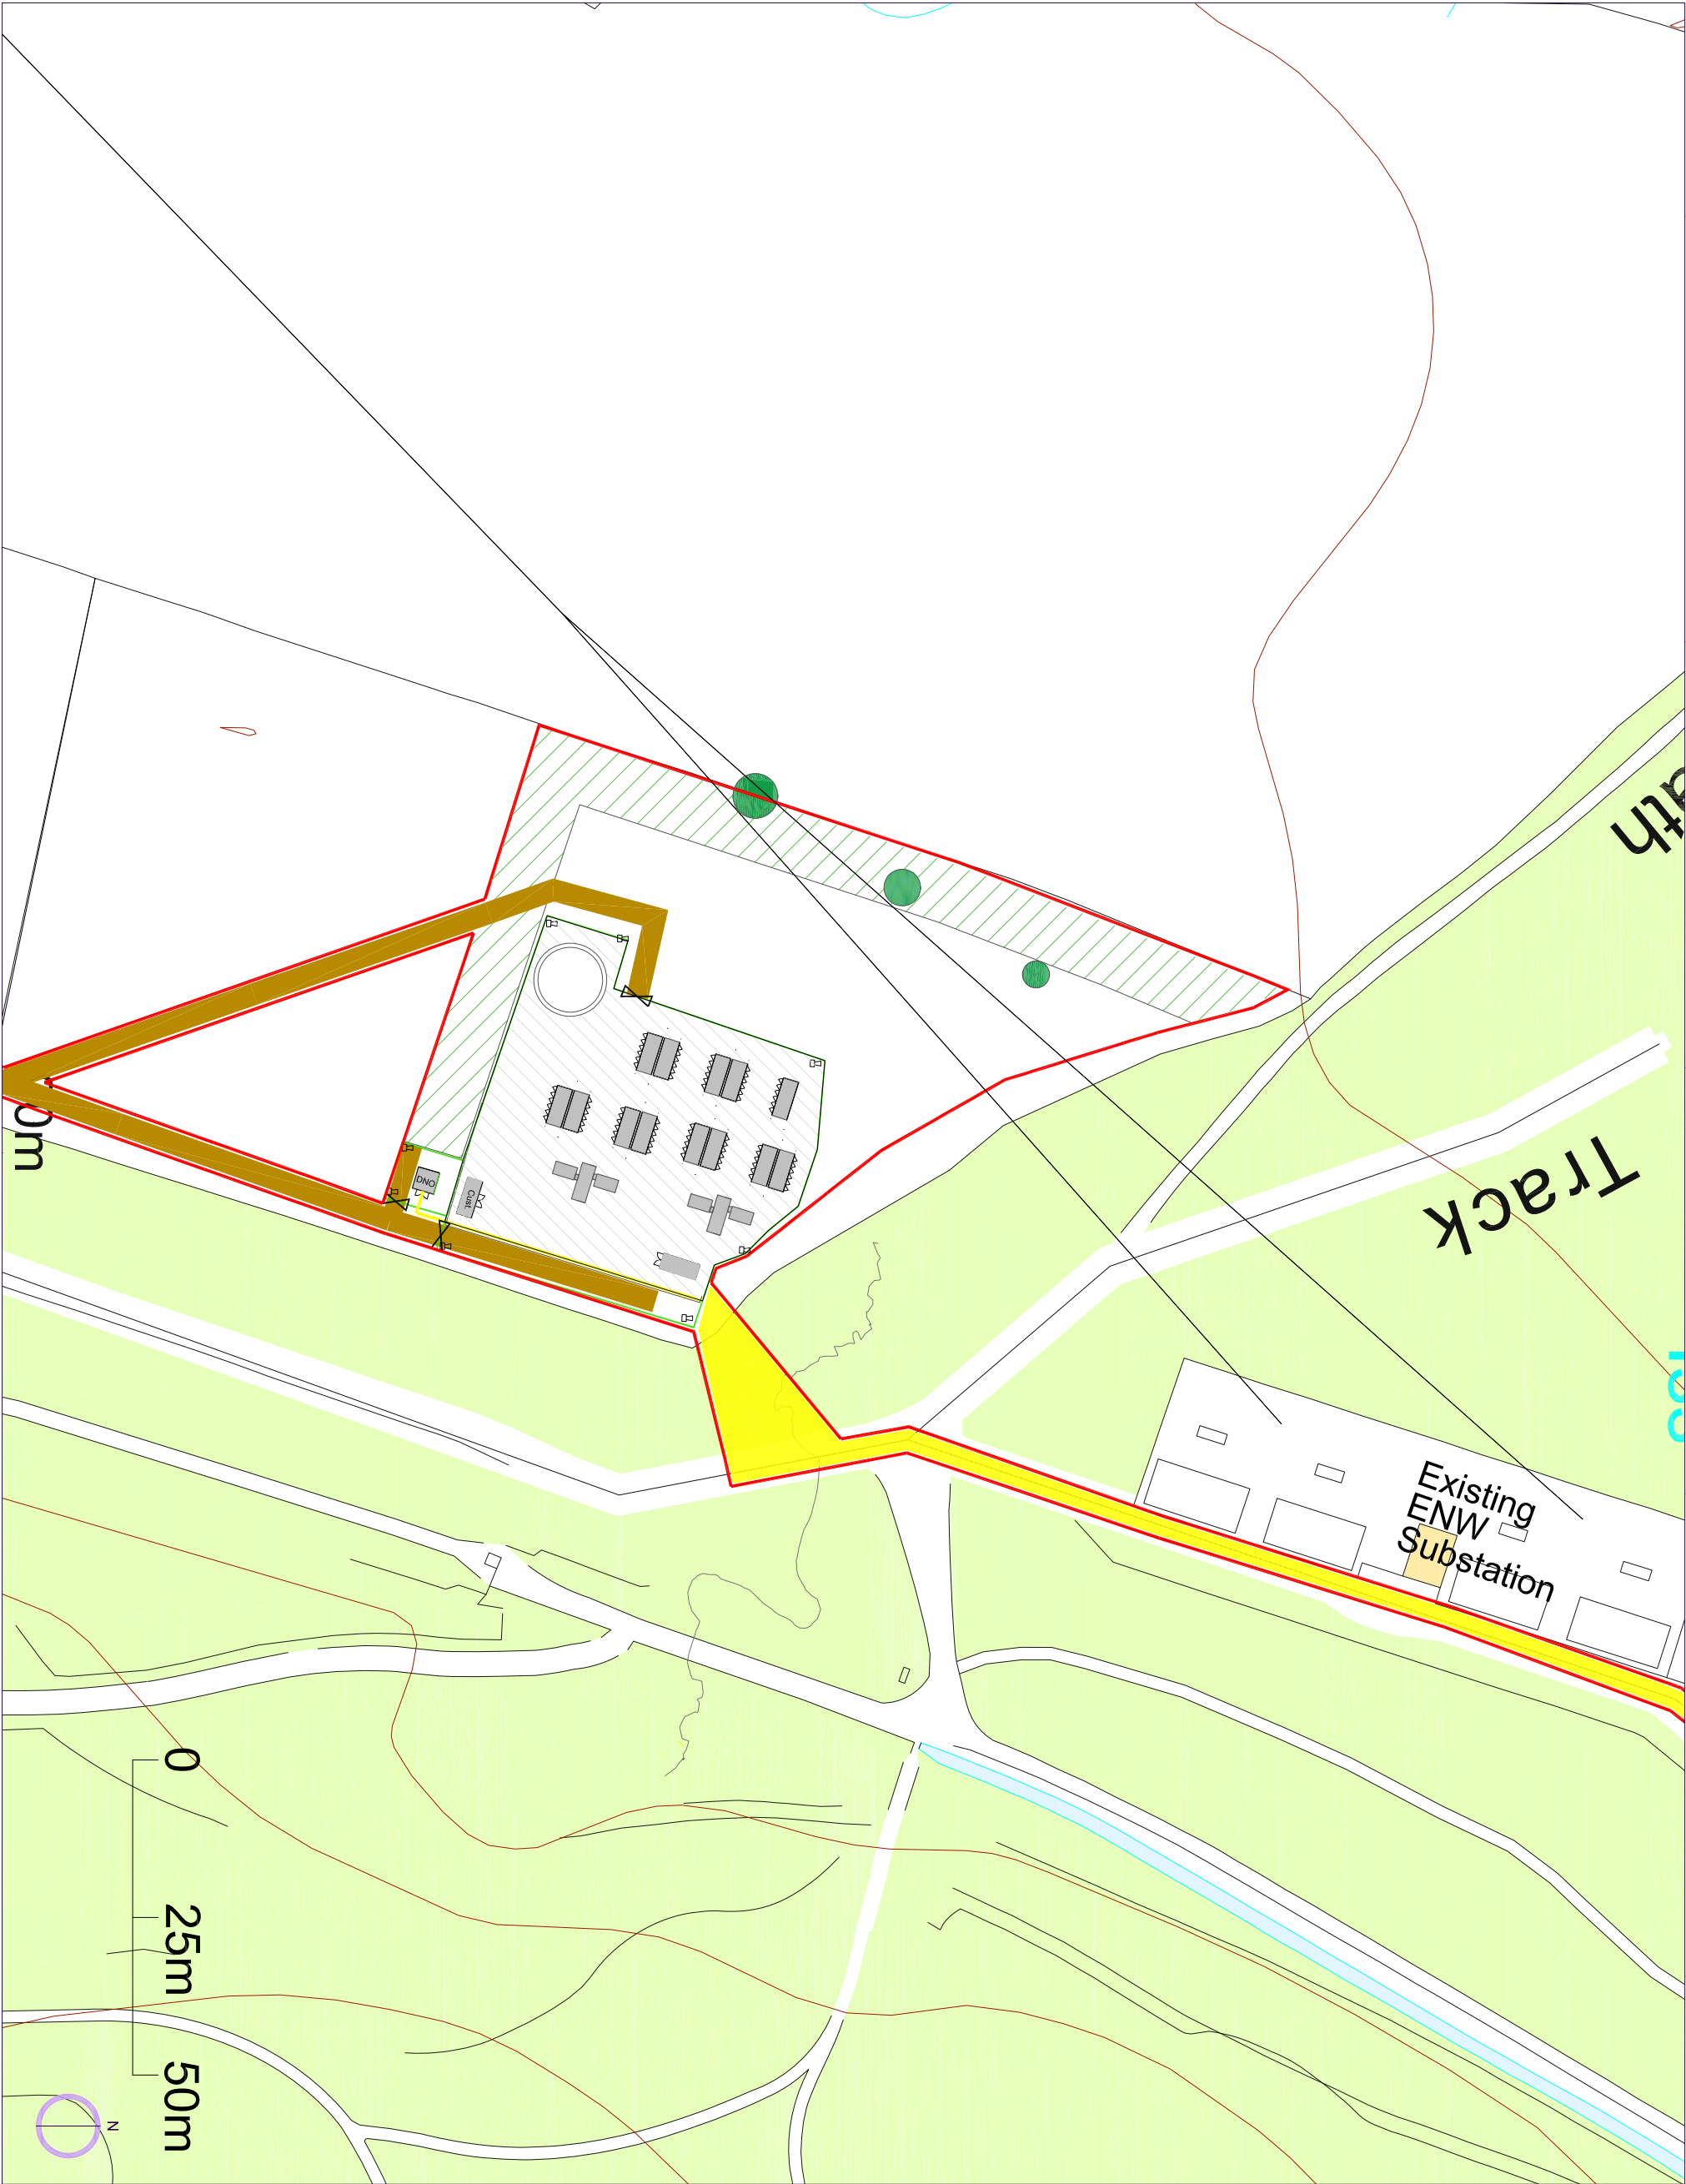

Notes

1. If no comment is received against the submitted document within 10 working days from the date of issue, the client is deemed to have approved.

THIS DRAWING
IS NOT FOR
CONSTRUCTION

- Red Line Boundary
- Security Fence
- Cable Route / Corridor
- Access Track
- Maintenance Access
- Overhead Lines
- Compound Area Hardcore
- Landscape Buffer
- Tree
- Battery Container
- Transformer/ Inverters
- Storage
- Customer Substation
- DNO Substation
- CCTV
- Gate
- Water Tank

Drawn By		Checked By	REV	014
MS/TP		CD		
Date		Approved By		
20/03/25		CD		
PROJECT			Radcliffe BESS	
TITLE			Proposed Site Layout Compound Area	
CLIENT			Taiyo Power & Storage Ltd.	
STATUS				
Sheet No		BESS Compound	Sheet Size	
ENTERSHEETNO		1	A3	
Scale		Drawing Number		
1:1000		121-10002		