


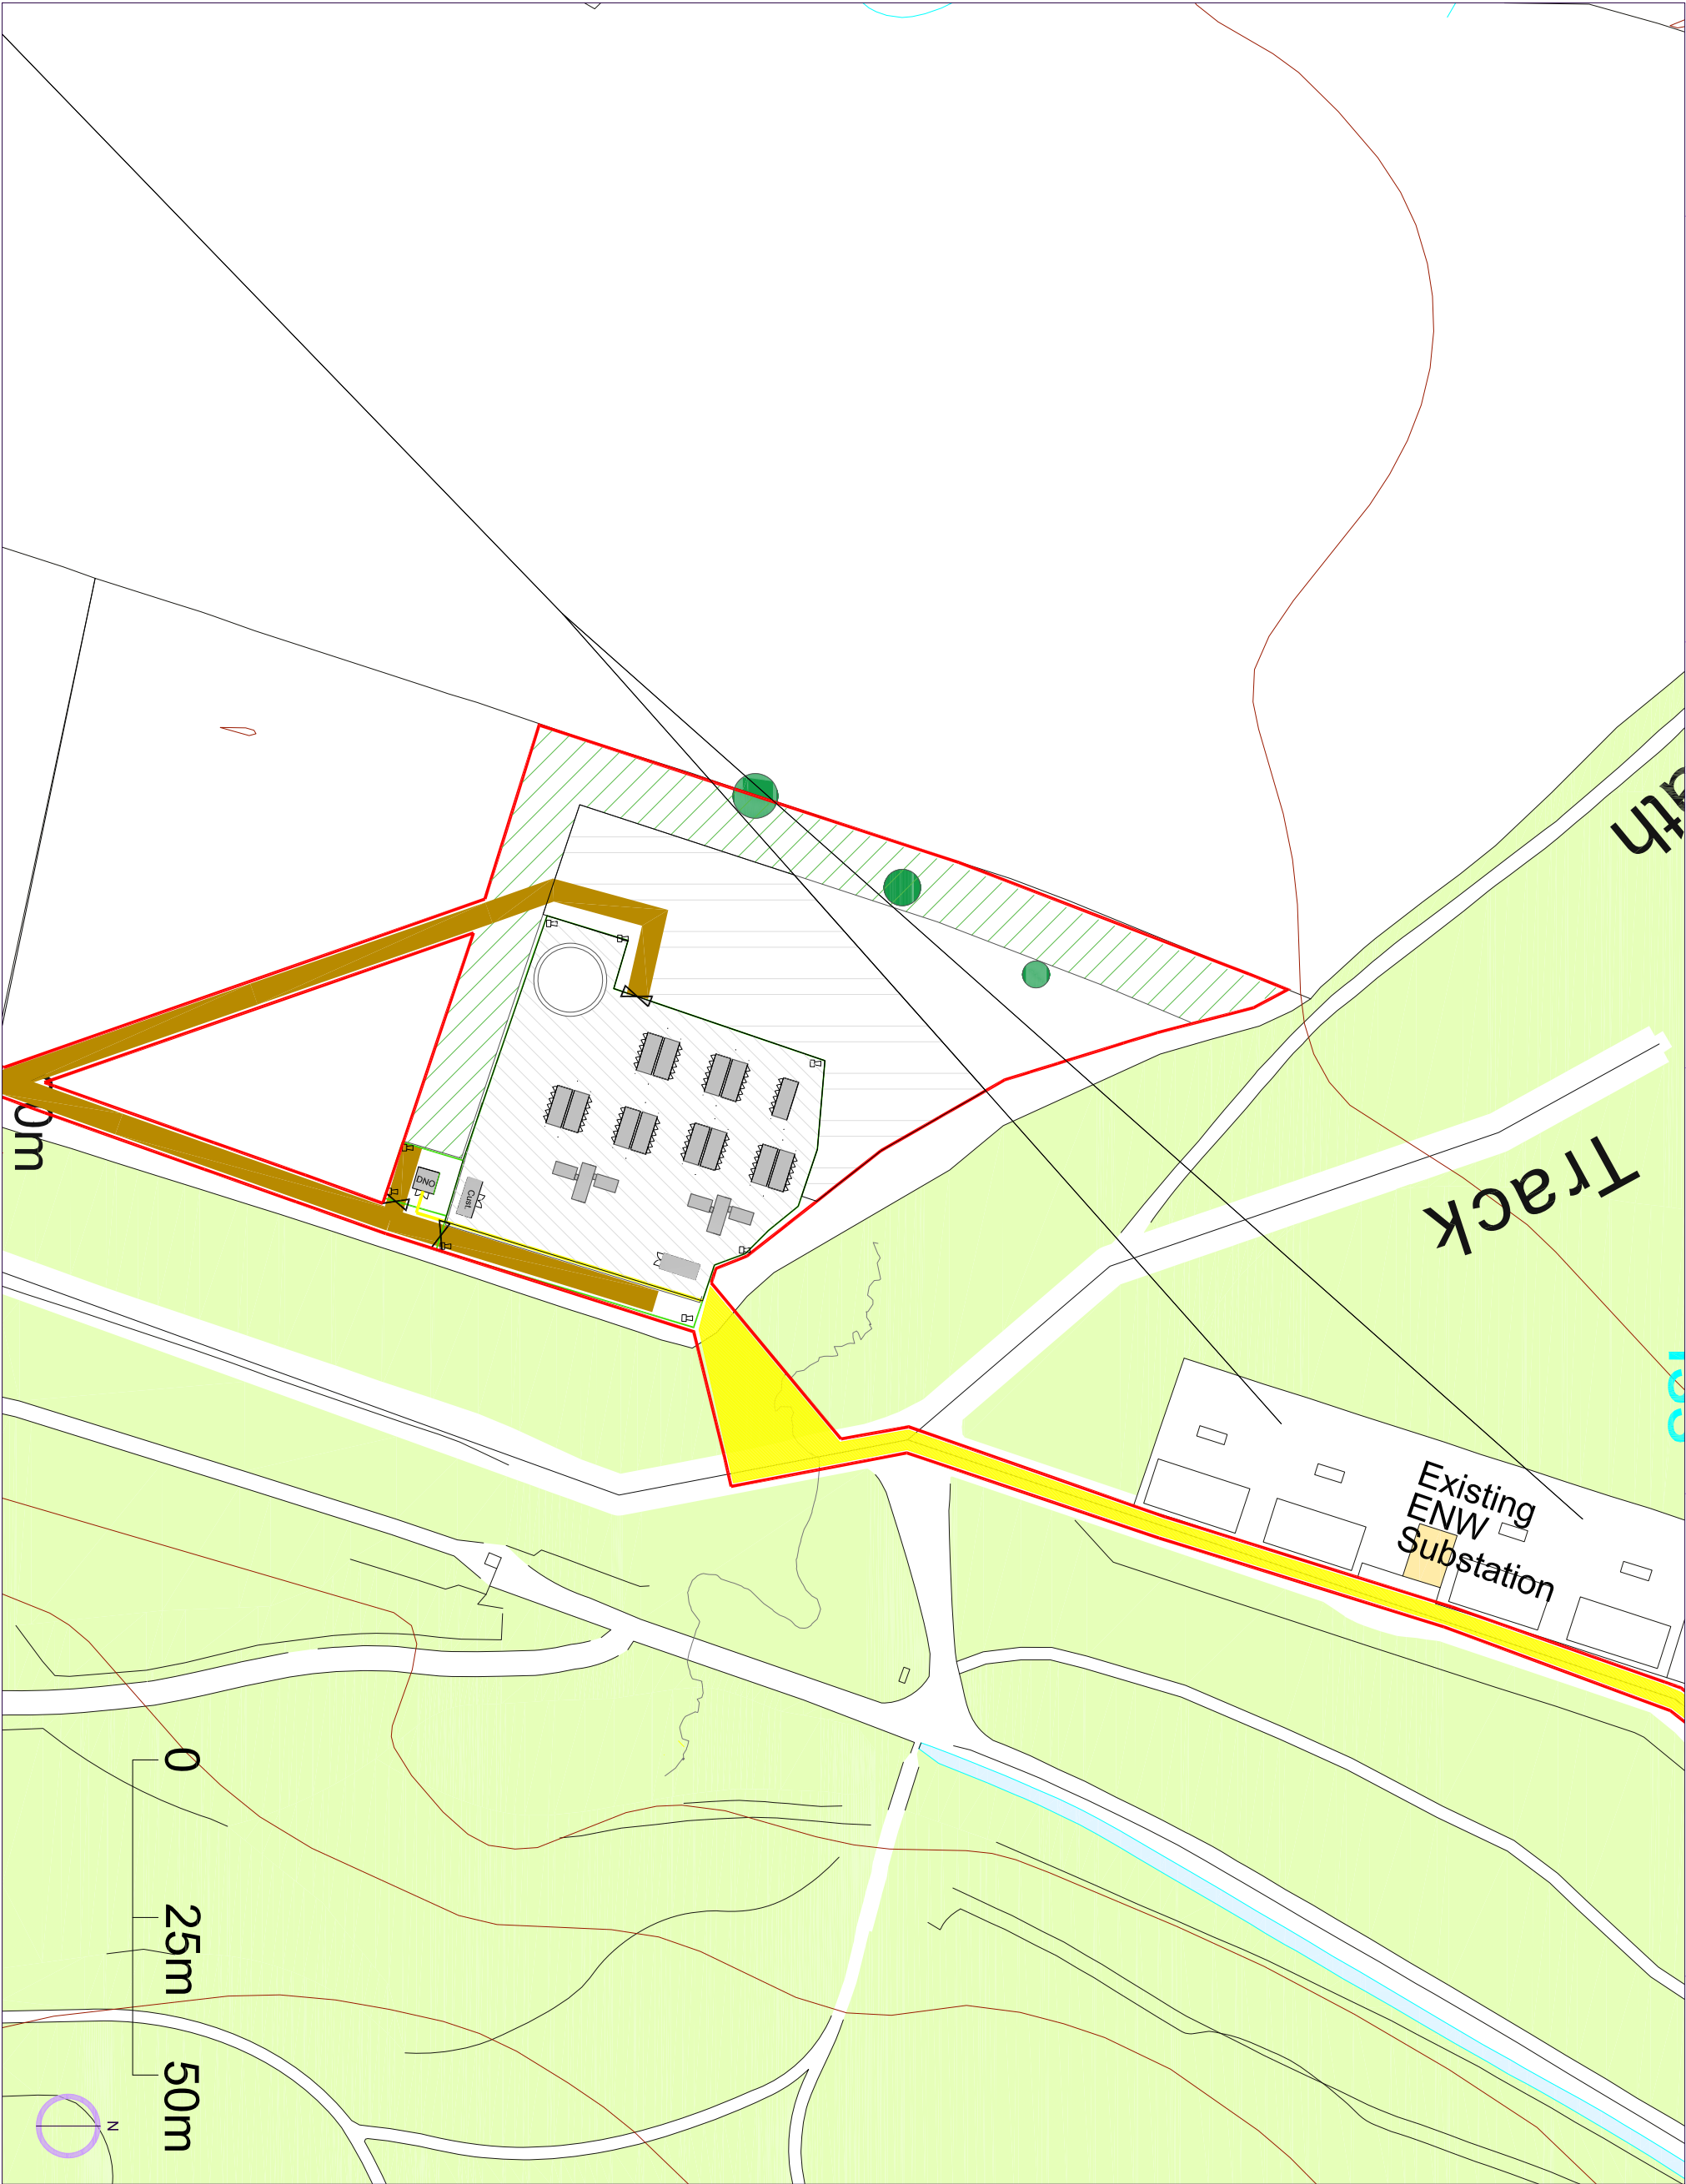

Notes

1. If no comment is received against this submitted document within 10 working days from the date of issue, the client is deemed to have approved.

THIS DRAWING IS NOT FOR CONSTRUCTION

- Red Line Boundary
- Security Fence
- Cable Route / Corridor
- Access Track
- Maintenance Access
- Overhead Lines
- Compound Area Hardcore
- Landscape Buffer
- Construction Compound
- Tree
- Battery Container
- Transformer/ Inverters
- Storage
- Customer Substation
- DNO Substation
- CCTV
- Gate
- Water Tank

Drawn By		Checked By		REV	
MS/TP		CD			
Date		Approved By			
24.03.25		CD			
PROJECT					
Radcliffe BESS					
TITLE					
Proposed Site Layout With Construction Compound Area					
CLIENT					
Taiyo Power & Storage Ltd.					
STATUS					
Sheet No		Bess Compound		Sheet Size	
ENTERSHEETNO		1		A3	
Scale					
Drawing Number					
1:1000					
121-10024					