


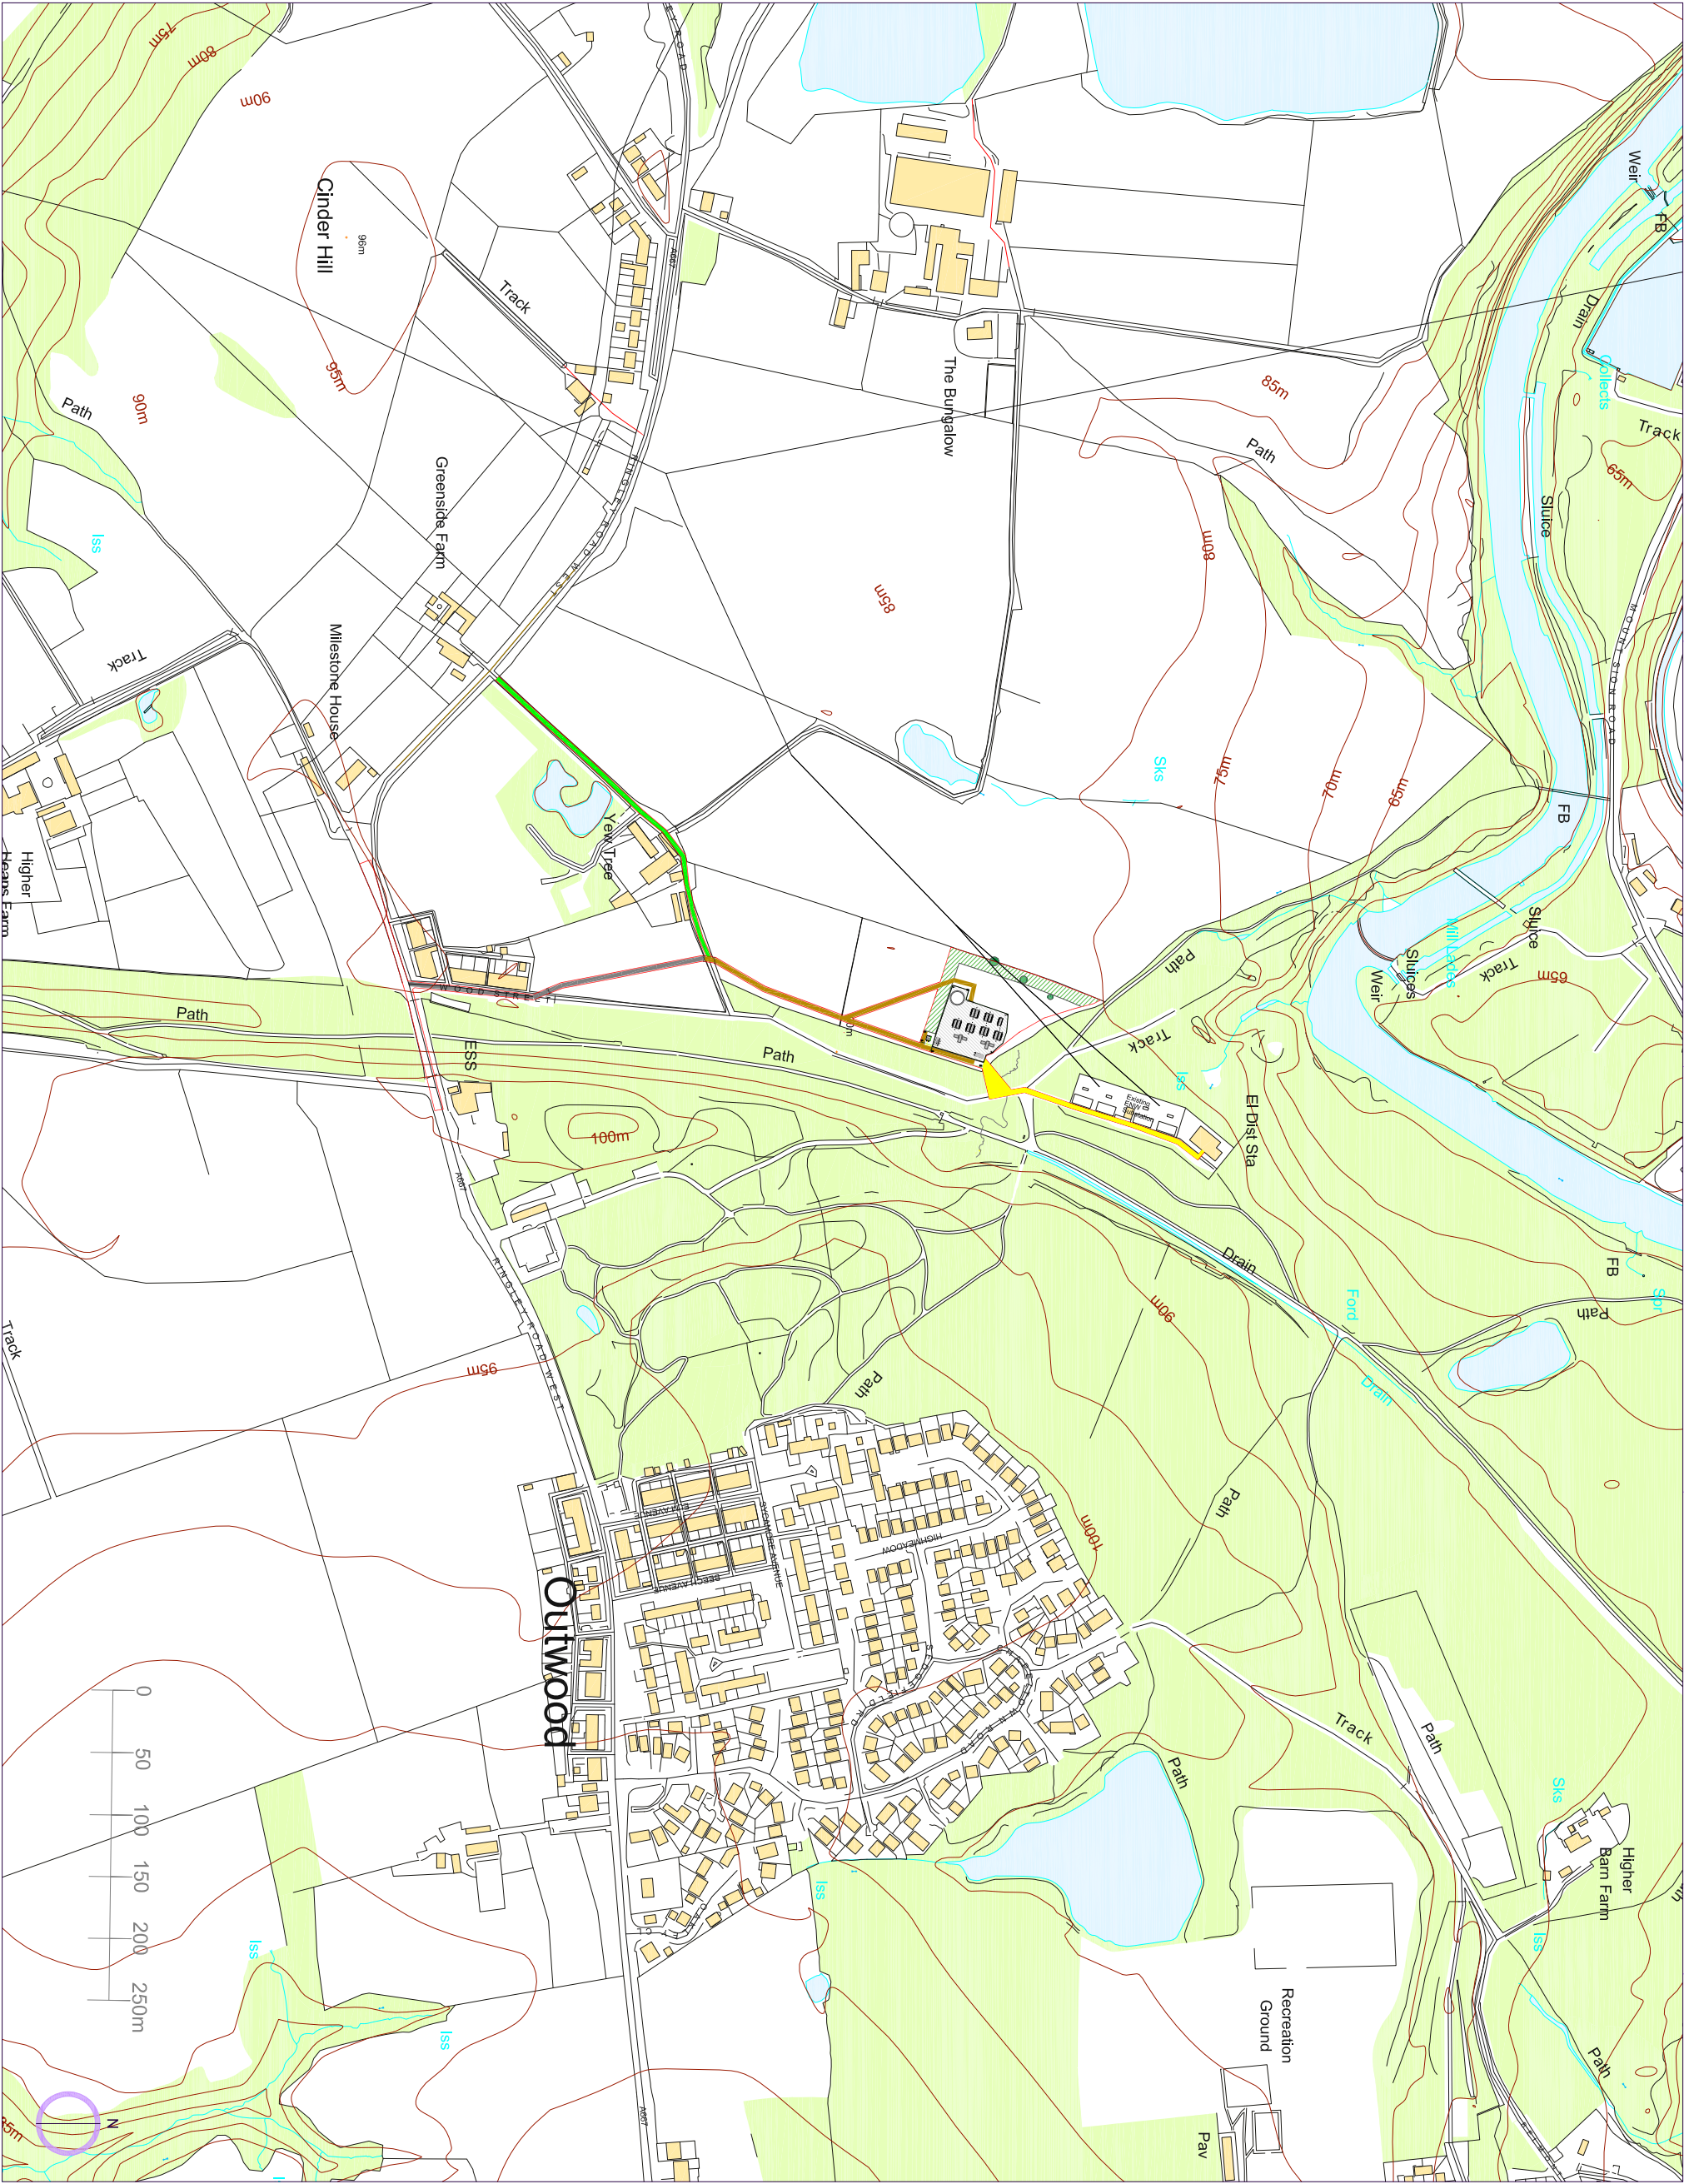

Notes

1. If no comment is received against the submitted document within 10 working days from the date of issue, the client is deemed to have approved.

THIS DRAWING IS NOT FOR CONSTRUCTION

- Red Line Boundary
- Security Fence
- Cable Route/ Corridor
- Access Track
- Temporary Access Track
- Maintenance Access
- Overhead Line
- Compound Area Hardcore
- Landscape Buffer
- Tree
- Battery Container
- Transformer/ Inverters
- Storage
- Customer Substation
- DNO Substation
- CCTV
- Gate
- Water Tank

Drawn By	Checked By	REV	014
MS/TP	PC		
Date	Approved By		
20.03.2025	PC		
PROJECT		Radcliffe BESS	
TITLE	Proposed Site Layout		
CLIENT	Taiyo Power & Storage Ltd.		
STATUS			
Sheet No	Overall Plan	Sheet Size	A3
ENTERSHEETNO	1		
Scale	Drawing Number		
1:5000	121-10003		