



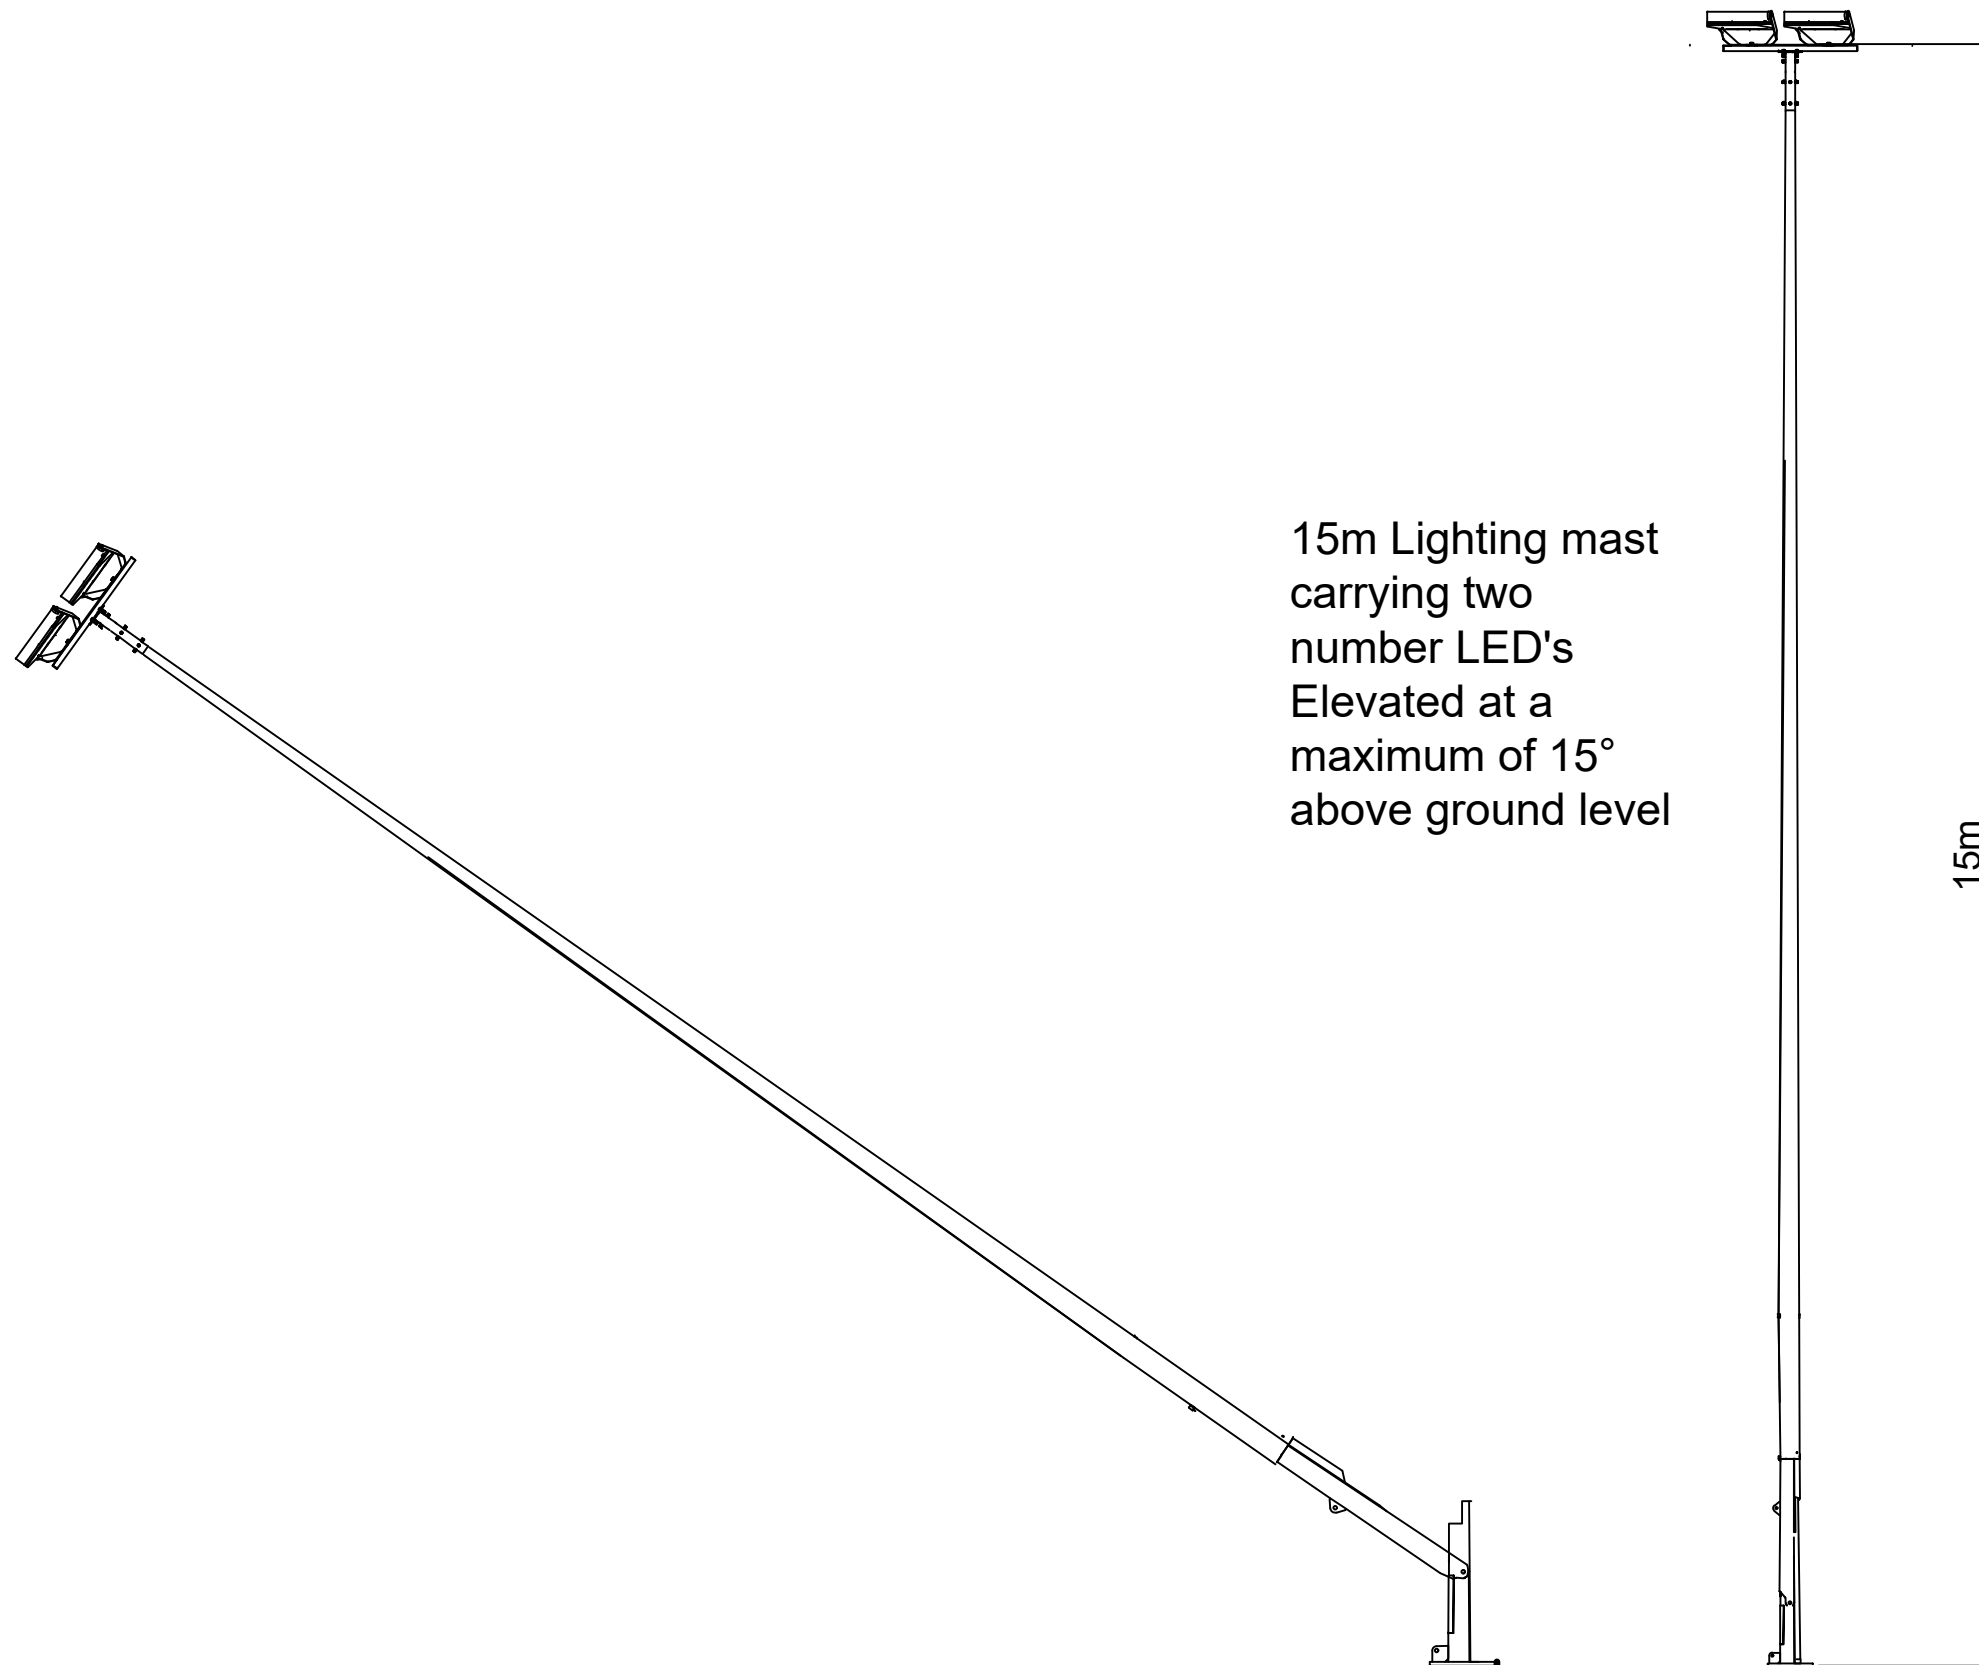

Notes
ALL DIMENSIONS SHOWN IN METERS

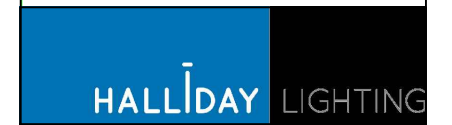

Project
HL250 R&L Column Drawing
2 x LED Mounted
www.halliday-lighting.co.uk
Drawing Title
HL250 15M RL C/W 2no LED

Drawn By (print) JS	Date 11/05/21
Project No STD DWG	Scale NTS
12m RL WITH 2 FLOODS	Status Proposal