


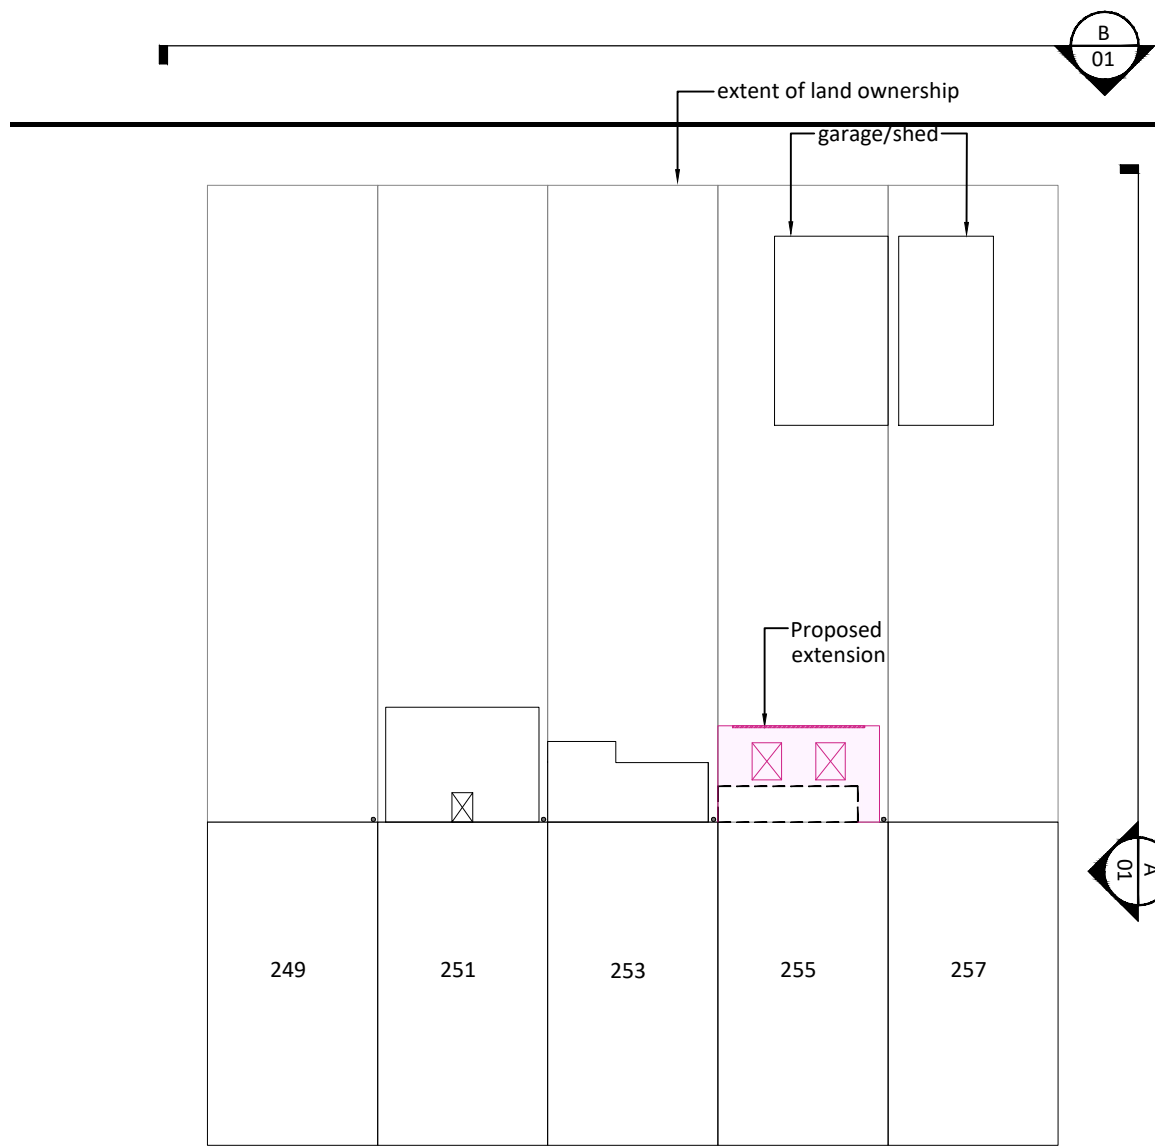


01 Plan : 255 Stand lane and neighbouring properties
00 1:200

255 Stand Lane, Radcliffe, Greater Manchester, M26 1JA

KEY

- Existing extension at 255 to be removed
- Proposed extension
- 45° angle from existing openings (windows/doors)
- Windows/doors
- Indicative proposed steel frame
- Current supporting post to be removed
- Section lines

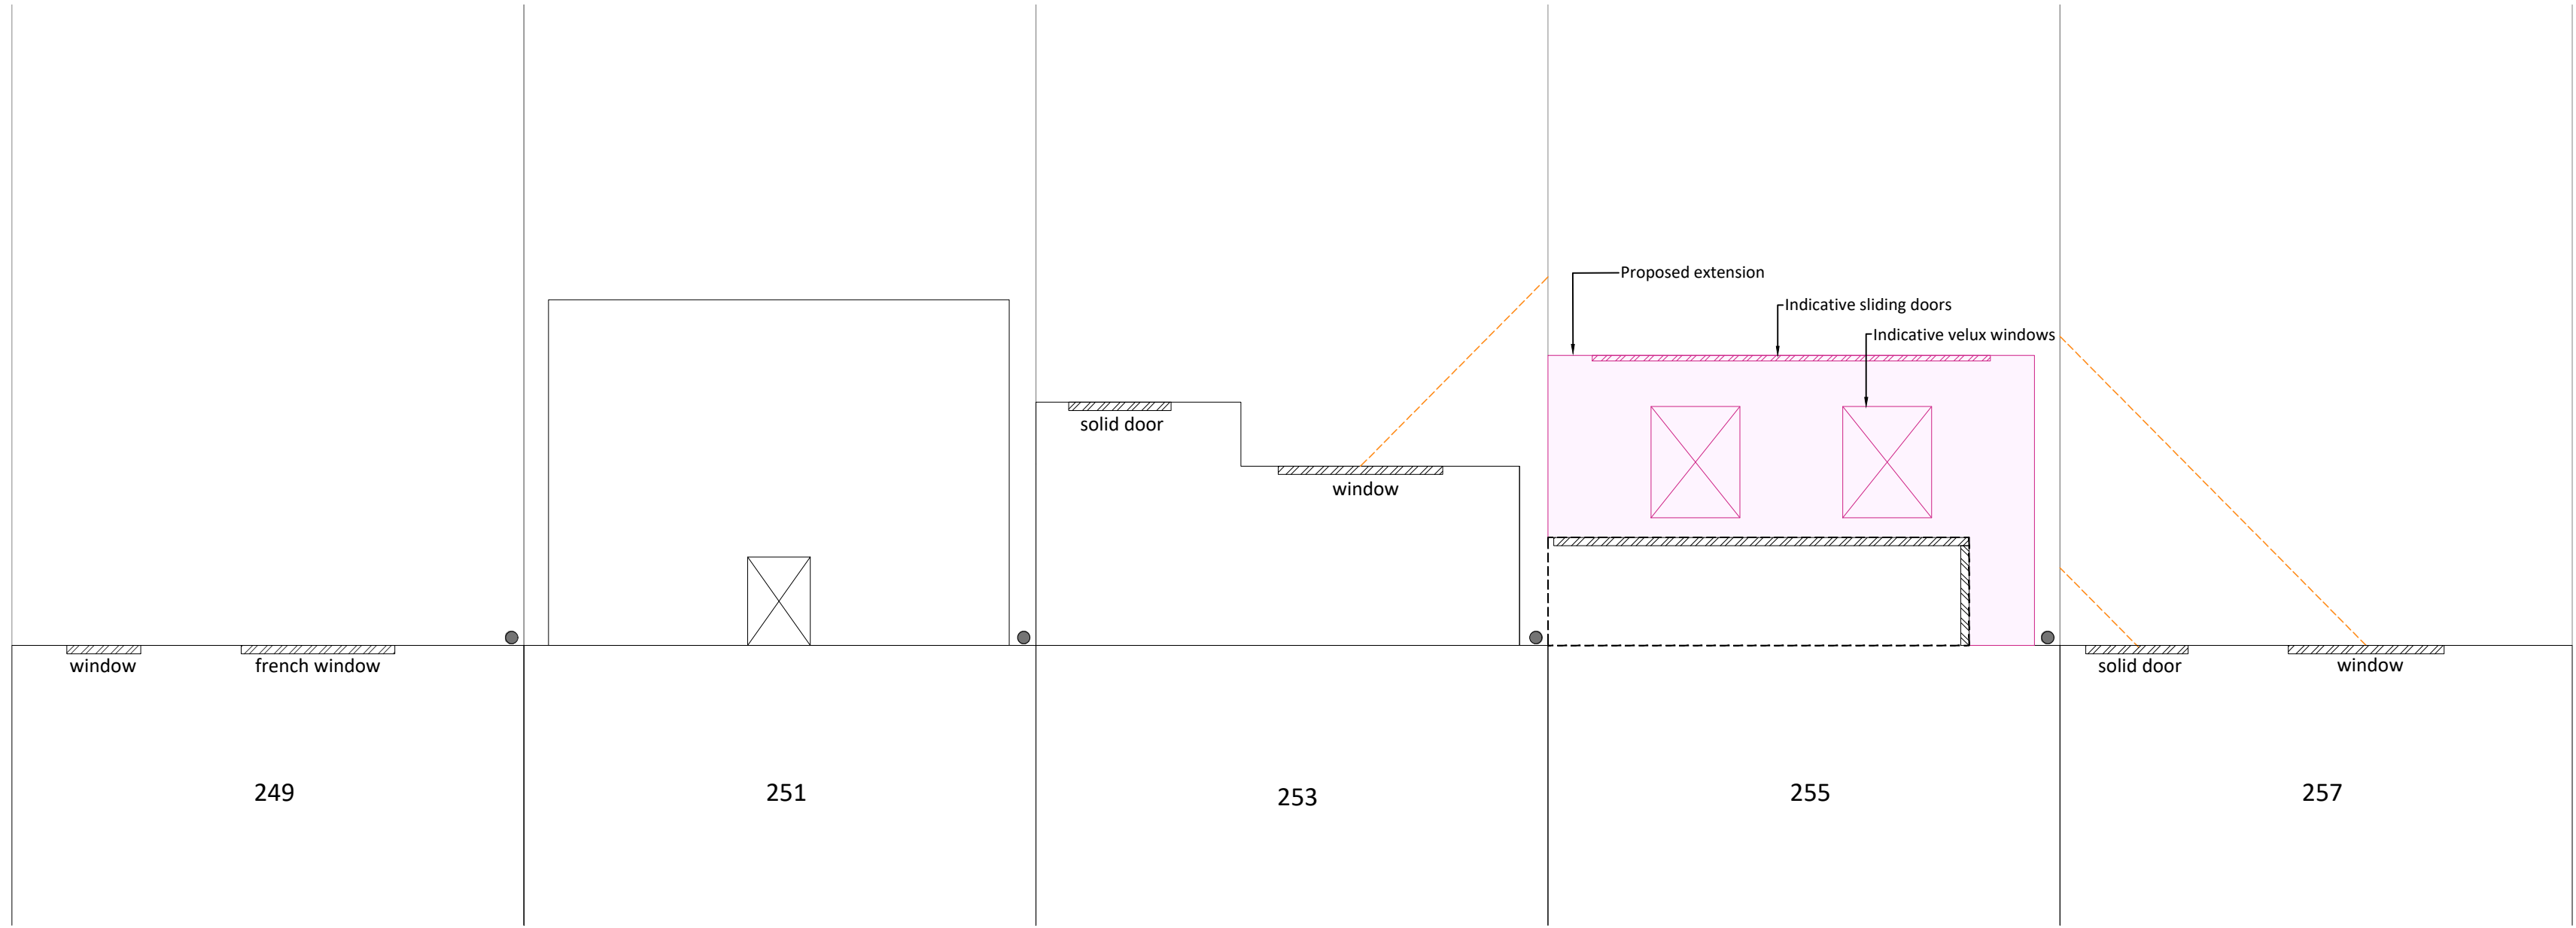

02 Plan : Existing General Arrangement showing intended new kitchen extension
00 1:50

Ms Chloe Greenwood
255 Stand Lane, Radcliffe,
Greater Manchester, M26 1AJ

Proposed enlarged kitchen extension at 255

Drwg No: 00 Scale: As shown @ A2

