



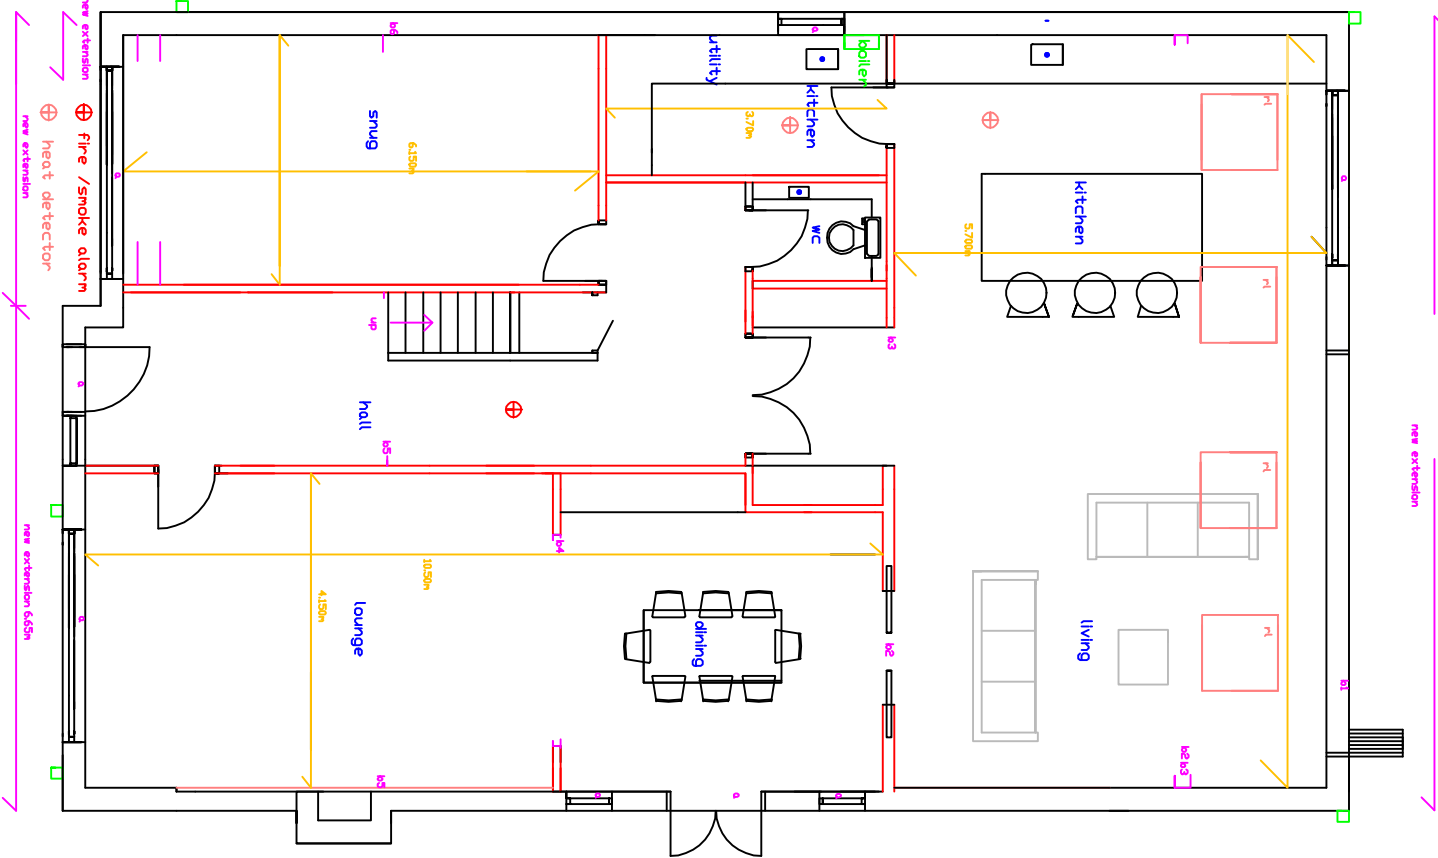

PROPOSED GROUND
FLOOR LAYOUT
1:100

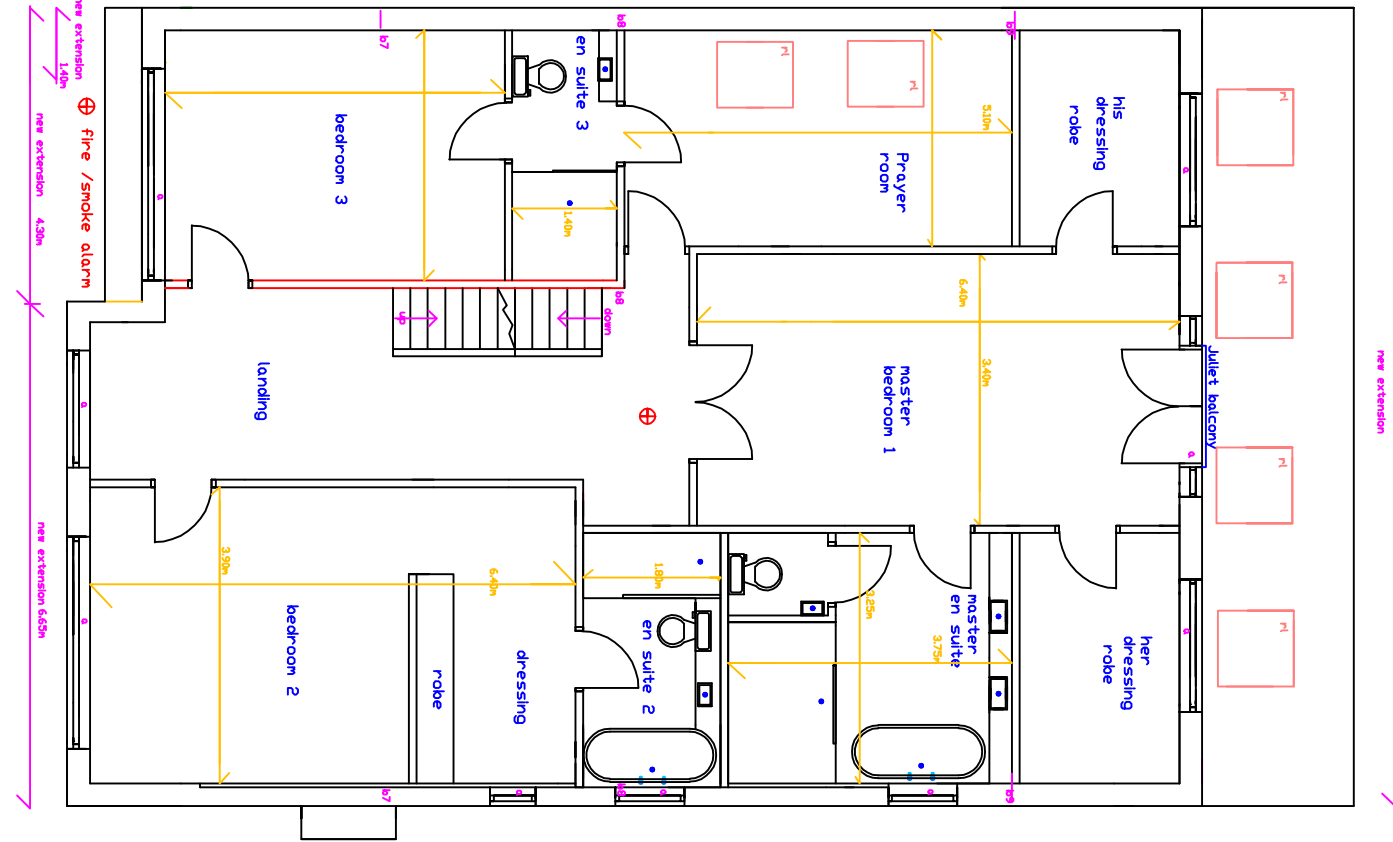

PROPOSED FIRST
FLOOR LAYOUT
1:100

PLEASE DO NOT SCALE OF THIS
DRAWING TAKE ALL DIMENSIONS ON
SITE
(builders Note)
Do not start any works until
all the approvals have been
obtained.
Any discrepancy to be reported
to Plans Drawn as soon as
possible.

client:
JAGJET HAUR,
26, HILLINDBON ROAD,
WHITEFIELD,
M45 7QQ,

scheme
**DOUBLE STOREY REAR AND
FRONT& SIDE EXTENSIONS,
RAISE ROOF HEIGHT,
NEW BOUNDARY WALLS
AND INTERNAL ALTERATIONS
DETACHED SUMMER HOUSE
FRONT DROP KERB**

project:
**BURY M.B .COUNCIL
PLANNING &
BUILDING CONTROL
APPLICATION**

date:
OCTOBER, 2021

drawn:
DRW

PLANS DRAWN

tel.no
07952934281
07856609593

email
Bawin terbotton
@aol.com

www.plansdrawn.org
www.plansforproperty
.COM

project no.
HR26

drw. no.
208

A3 paper