


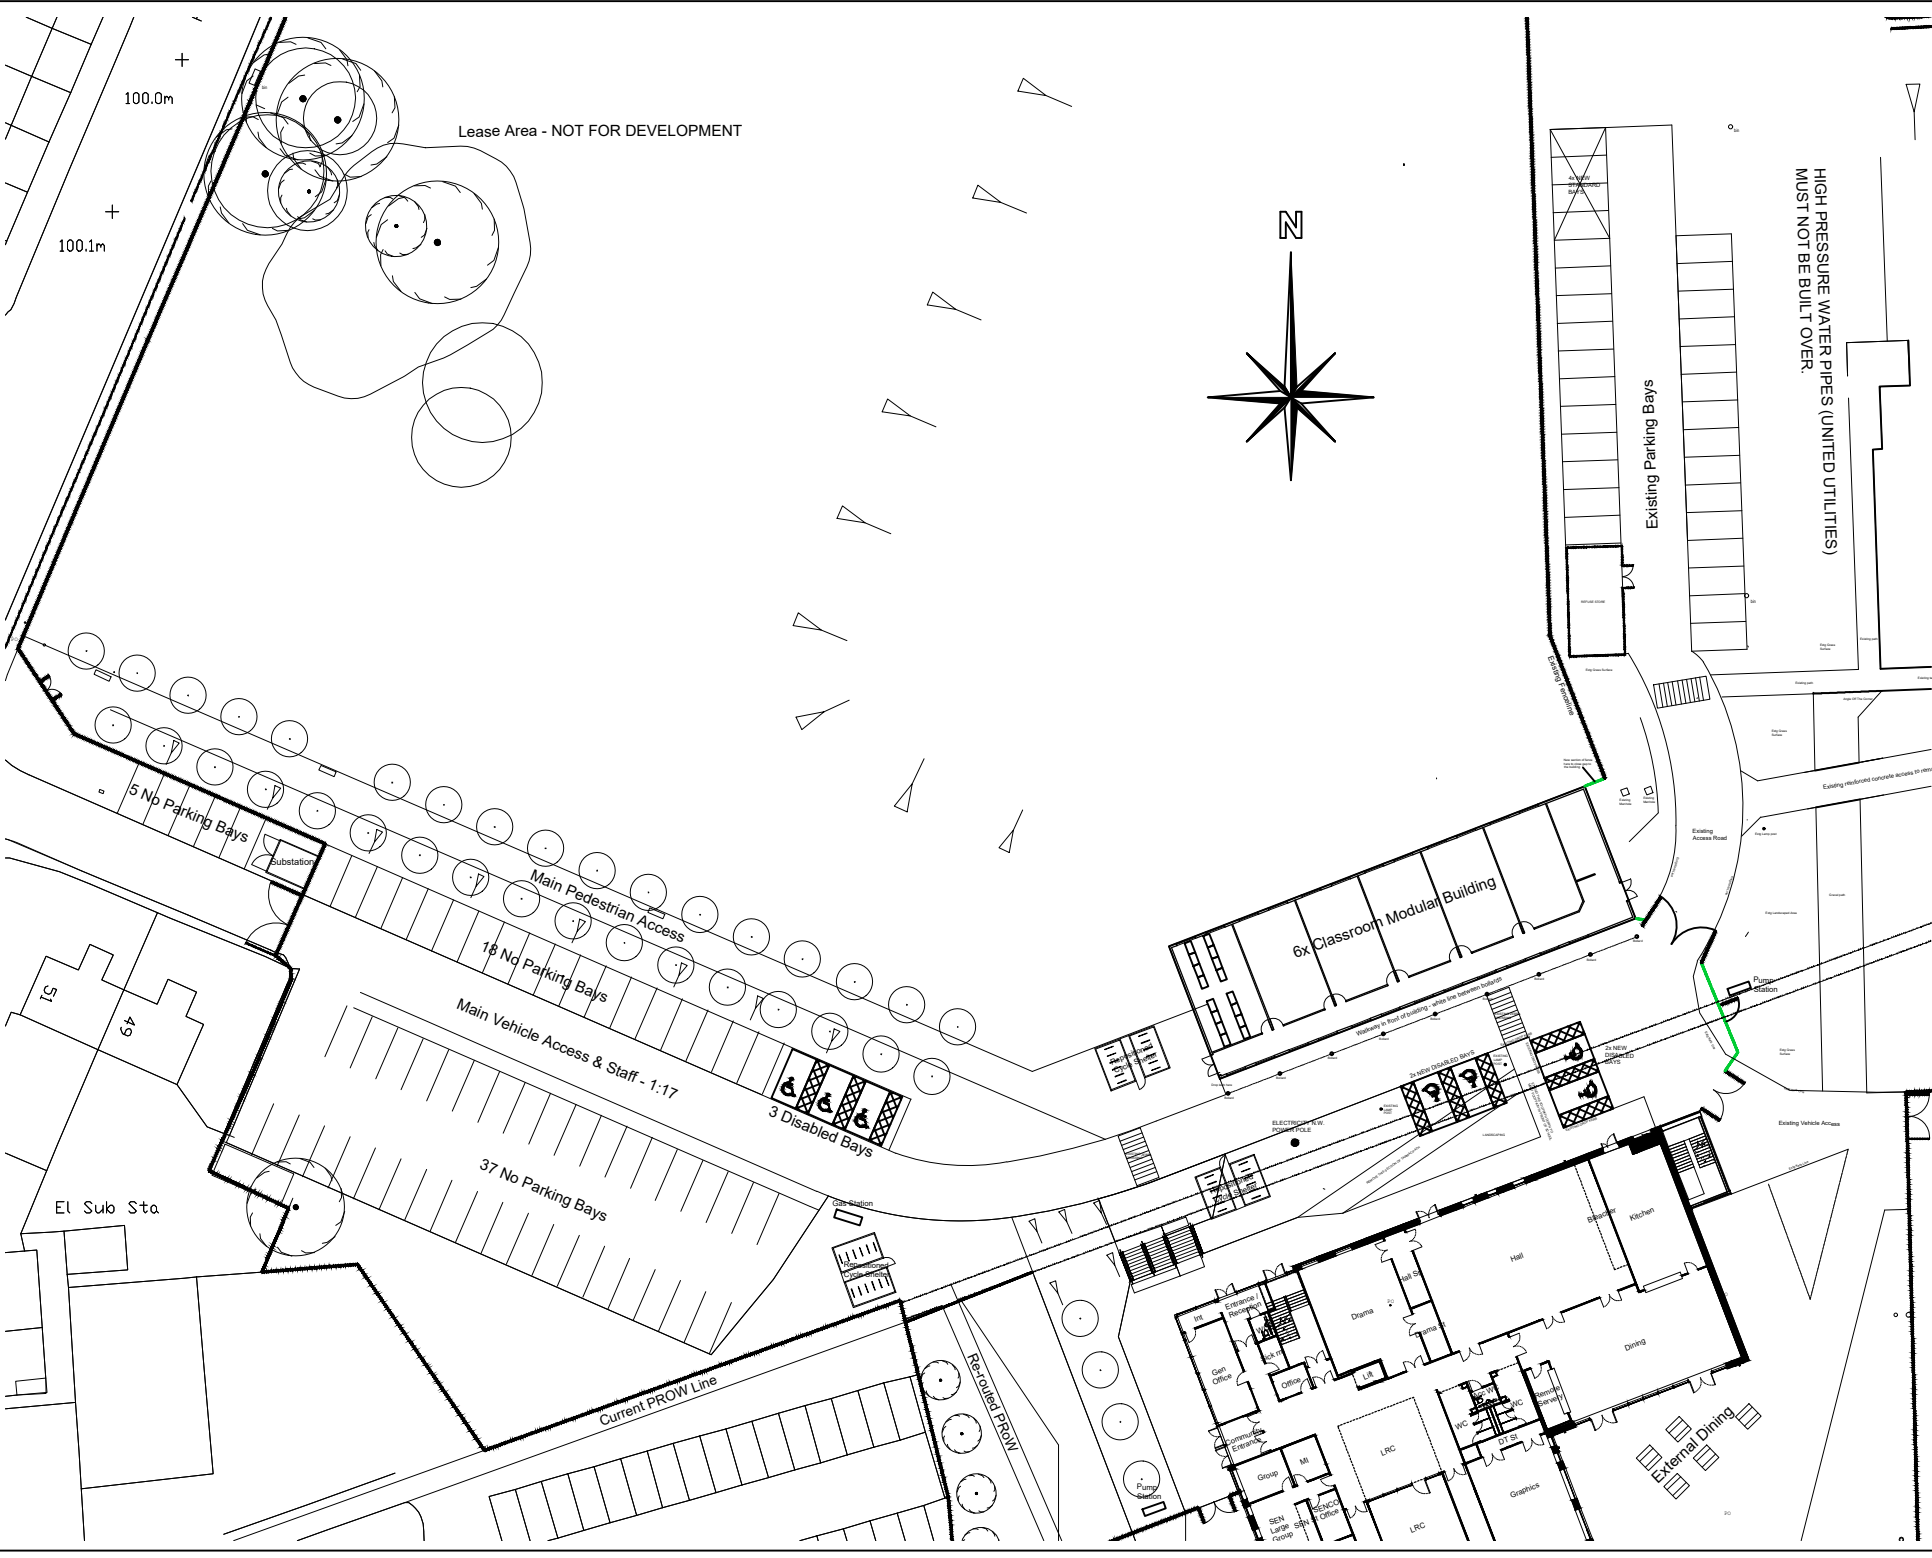

No dimensions to be scaled from this drawing. All contractors must visit the site and be responsible for taking and checking all dimensions relative to this work. The supervising officer must be advised of any discrepancies in writing.

All structural work must be inspected at all relevant stages by the local authority's building surveyor and by the structural engineer and comply with their requirements.

Rev A - 4x Extra Standard Car Bays Added - 18.08.22



PROPERTY			
UNSWORTH ACADEMY			
PROJECT			
PROPOSED MODULAR BUILDING			
TITLE			
PROPOSED REVISIONS TO CAR PARKING PROVISIONS			
DRAWN BY	APPROVED	DATE	SCALE
DK		July 22	1:250
DWG No	REVISION		
Uns/Mod/Bays/01	A	B	C
	D	E	F
	G	H	I
	J	K	L
	M	N	O
	P	Q	R