


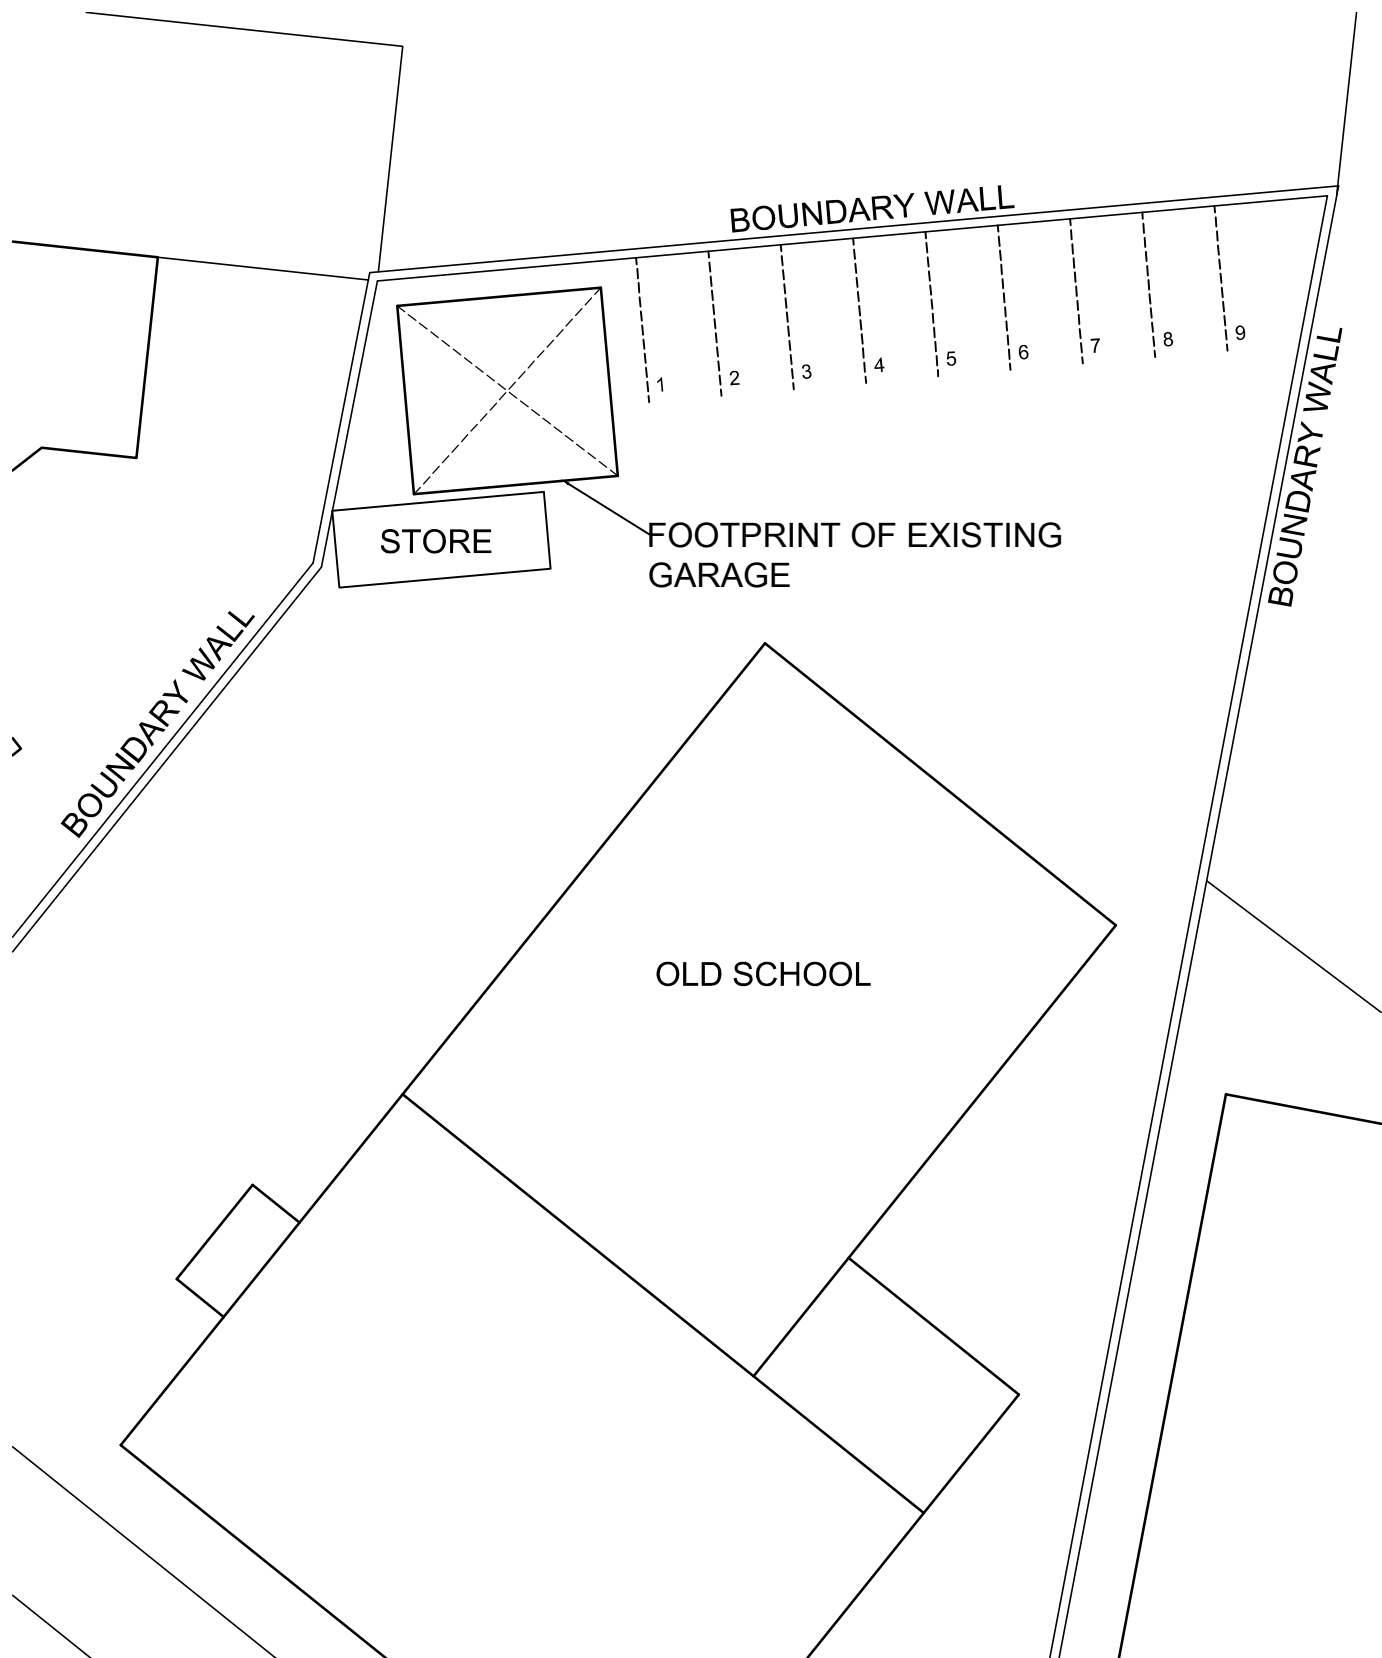

Rev A Remove Plan of Proposed Garage Oct 2022

client GREENMOUNT SCOUT GROUP		project PROPOSED NEW SCOUT GARAGE		
 4 Whitebirk Close Greenmount Bury BL8 4HE T: 07977 924318 e: andrew@arcconsult.co.uk		drawing EXISTING BLOCK PLAN		
		drawn ARC	date APR 2019	scale
		drawing no 203.111	revision A	1:250
Civil & Structural Engineer				
file path				