


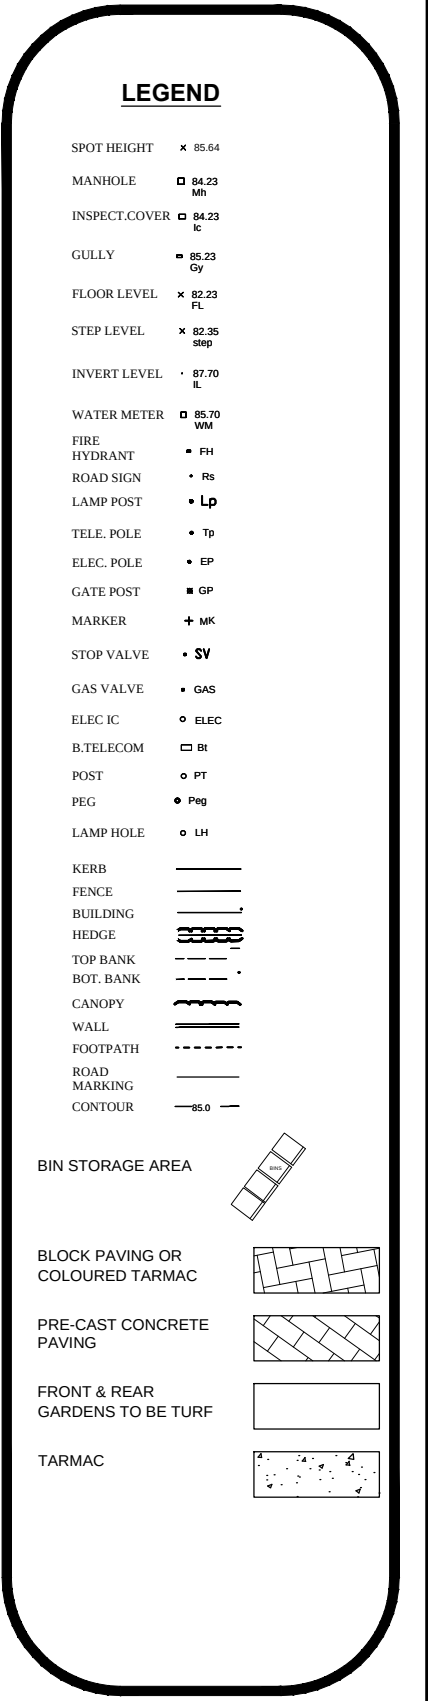

PLANNING

A	18-03-2023	Highways amendments added	
REV	DATE	AMENDMENTS	INT
Harry Jackson Surveyors Limited Unit 4A Farnworth Park Industrial Estate Wellington Street, Farnworth, Bolton BL4 7BY Tel: 01204 701740 Mobile: 07931 321879			
CLIENT	Mr Fergus Park LGC Properties		
ADDRESS	LAND BETWEEN FERNGROVE AND WOODGATE HILL RD, BURY		
PROJECT	2021		
TITLE	HARD LANDSCAPING		
DRAWING No.	13	REV	A
SCALES	1:200	DATE	NOV 2021
DRAWN BY	BE	SHEET SIZE	
CHECKED BY	HJ	COPYRIGHT	©