


THE BUILDER MUST CHECK THE SITE AND THE APPROVED DRAWINGS BEFORE COMMENCING THE WORKS AND MUST TAKE ANY WORKING MEASUREMENTS AS NECESSARY.ANY DISCREPANCY IN THE DRAWING MUST BE REPORTED TO THE CLIENT .

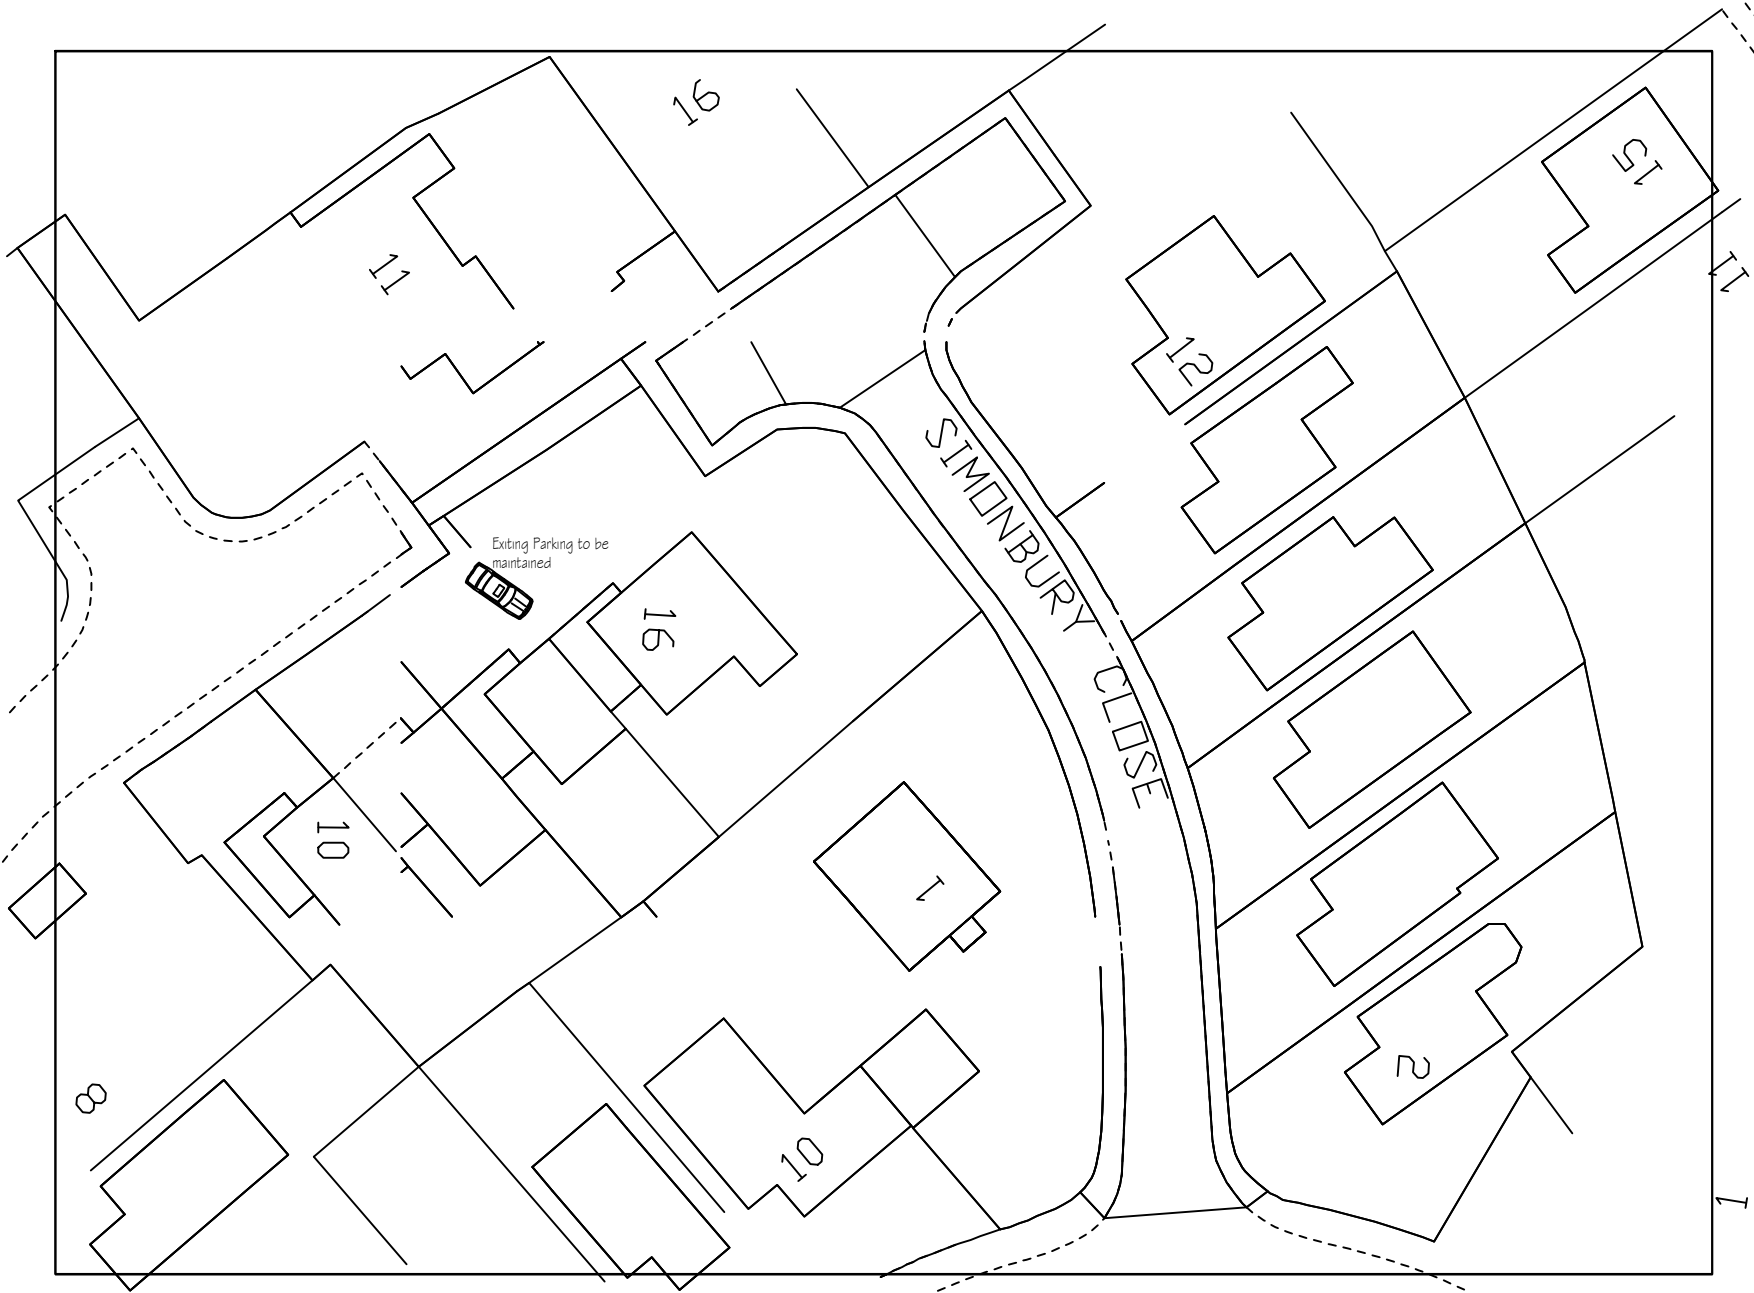

Date	Rev	Description
01.08.22	A	Planning

H S H
Engineering Design Services
428 Cheetham Hill Road Cheetham Manchester
M8 9LE. UK. 0161 7956385, 07940197333

project title: Proposed ground floor extension at the rear / front
1st floor extension at the rear at the side to create
additional living accommodation.

client: Mr. Kaikuas Fazil

dwg. title: Car Parking Layout Plan

dwg.no.	sheet no.	scale.	job no.
11A		1:500 @ A3	

16 Hornsea Close Bury BL8 2UA

drawn by.	checked by.	approved by.	date
TZ			March 2021