


SITE LOCATION 1:1250

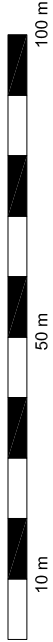

EXISTING SITE AND BLOCK PLAN

01

1:1250 1:500

Total area of the land = 587.14 m2



BLOCK LOCATION 1:500



ReQuests/Apiplan  
Map number: TQRCM24167180409408  
This Site and Block Plan  
Map Produced for: Noneet Kaur Arora  
© Crown Copyright and database rights 2024 OS 100042796  
Date of Production: 15-06-2024  
1 Year subscription from 15-06-2024 for 1 week/visit.



Nevila TANE  
Architectural technician  
Phone : +44(0)7940036688  
Email : nevilatane@gmail.com

CLIENT:  
Mr Noneet Kaur Arora

ADDRESS:  
562 Bury Bolton Road,  
BL8 2DU

DRAWING TITLE:  
Existing Site  
and Block Plan

PROJECT No: 12/06/2024  
DRAWING No: 01  
SCALE: 1:500 @A2  
1:1250 @A2  
CURRENT REV  
REV. "A"