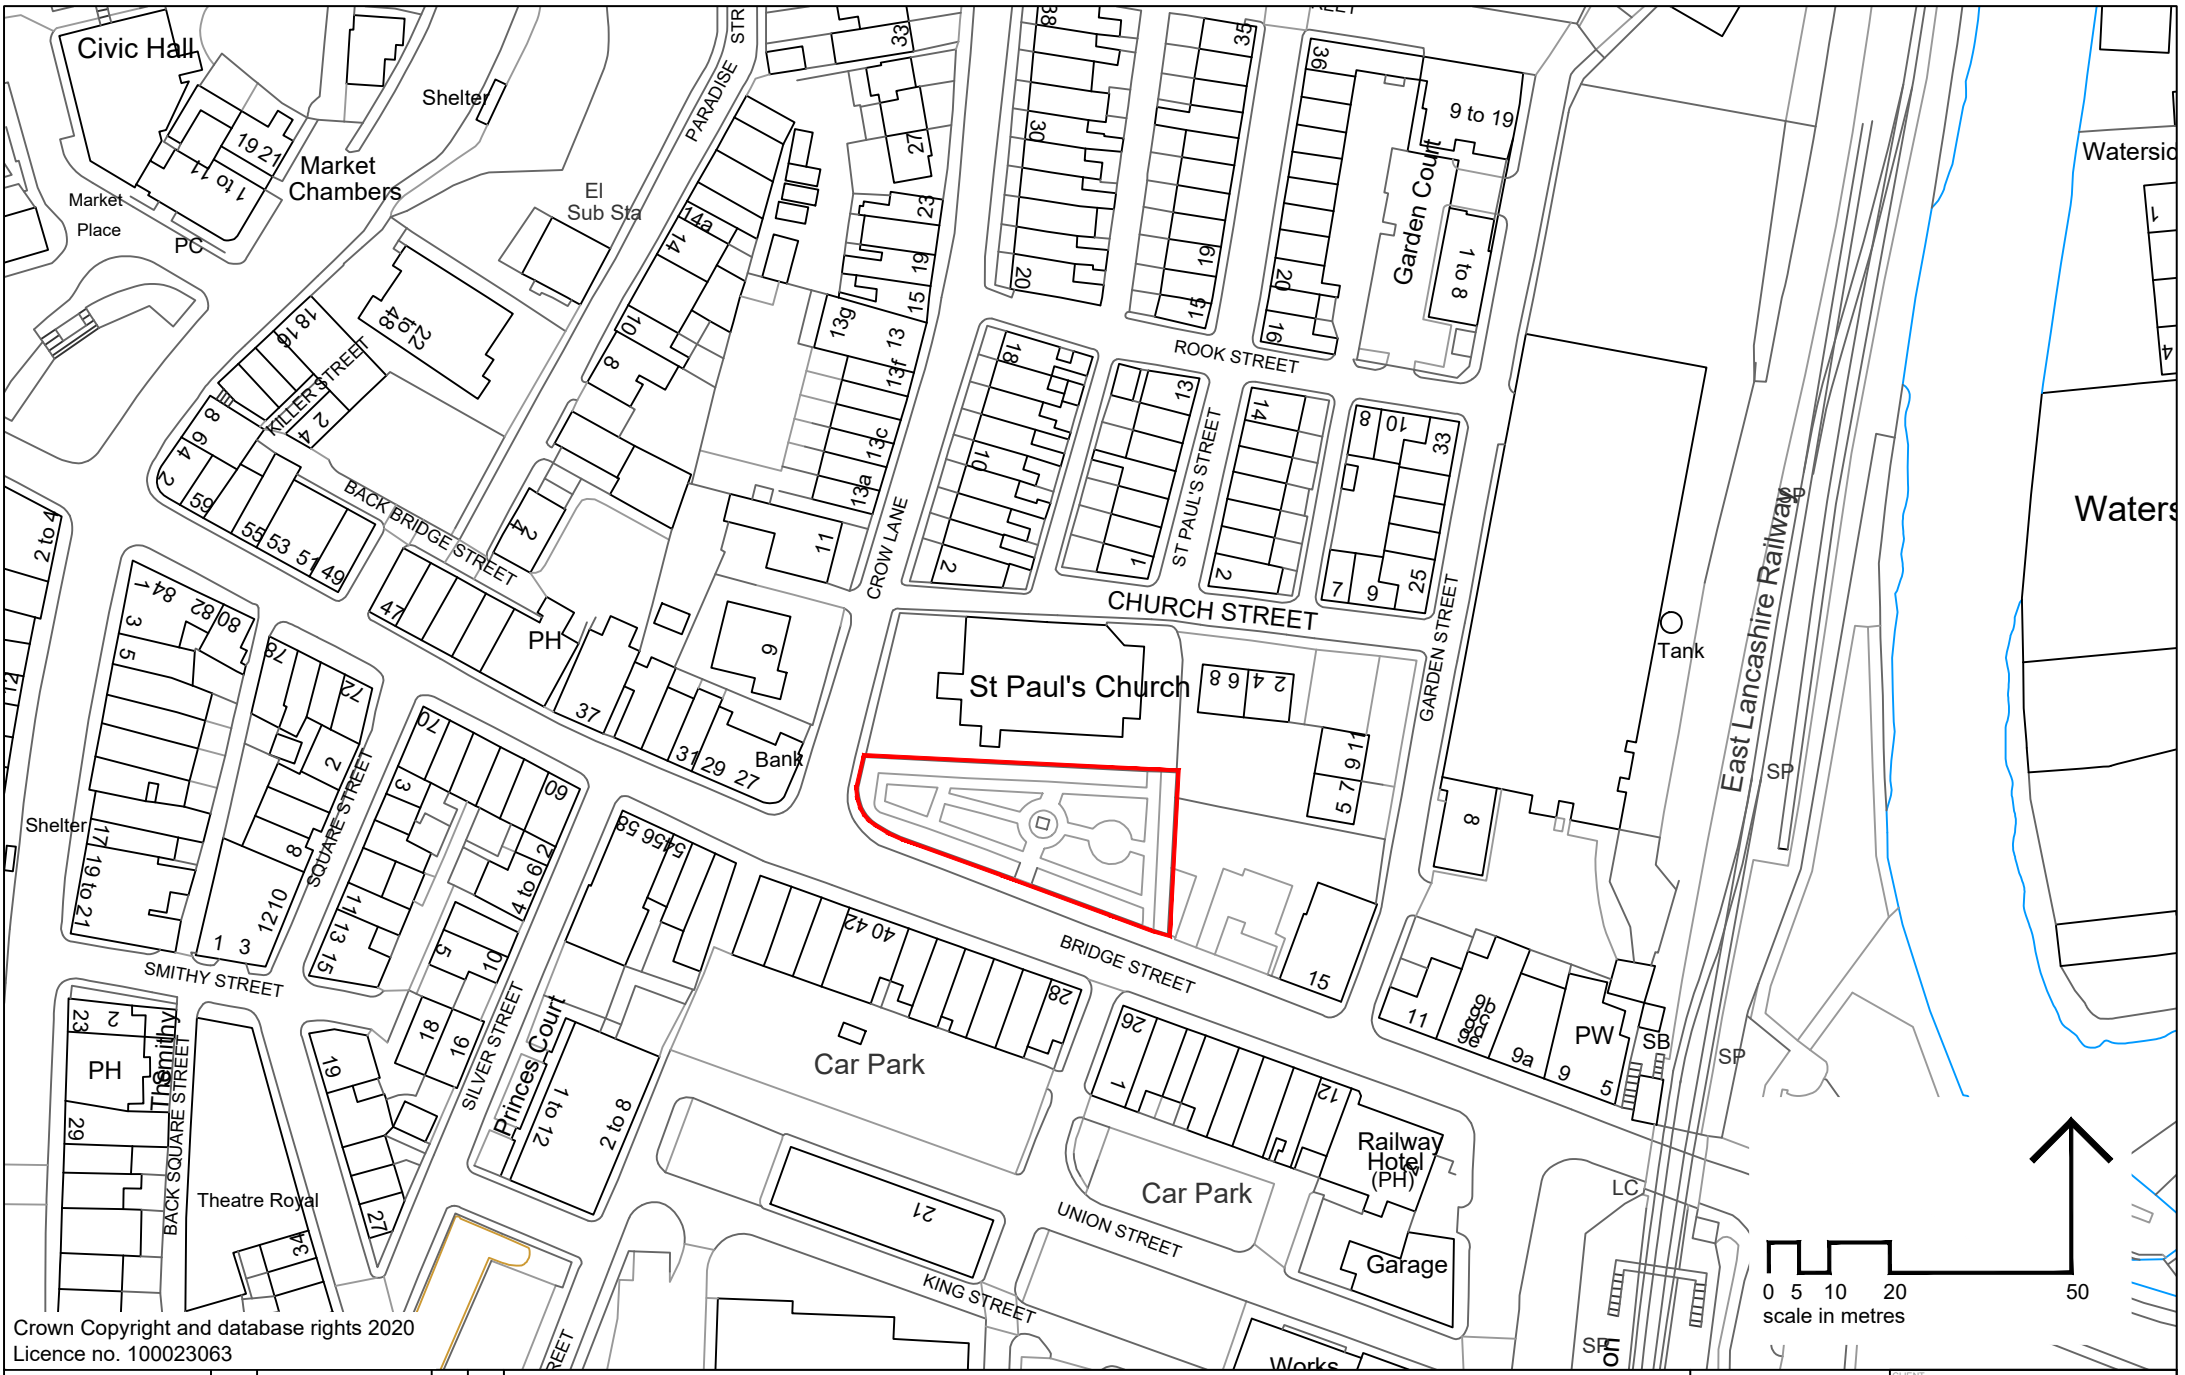


Crown Copyright and database rights 2020
Licence no. 100023063

Notes
1) Figured dimensions to be taken. Do not scale dimensions. Contractors must verify all dimensions on site before preparing shop drawings or commencing any work.
2) Copyright© This drawing must not be reproduced without the permission of Proffitts CIC
3) Reproduced from 1998 Ordnance Survey mapping with permission of the controller of HMSO.

DATE	REVISION NOTES	ISSUE	CHKD

DESIGN | PLANNING | TENDER | CONTRACT

Proffitts
Investing in Communities
PROFFITTS - INVESTING IN COMMUNITIES
Tel: 01204 778907
email: communities@proffittscic.com
twitter: @proffittscic
www.proffittscic.com

CLIENT	St Paul's Memorial
PROJECT	St Paul's Grounds
TITLE	Location Plan
SCALE	1:1250@A4
DATE	17.09.20
DRAWING NO.	218/loc1
DRAWN BY	RG
CHECKED BY	MP
PROJECT CODE	218
ISSUE	