


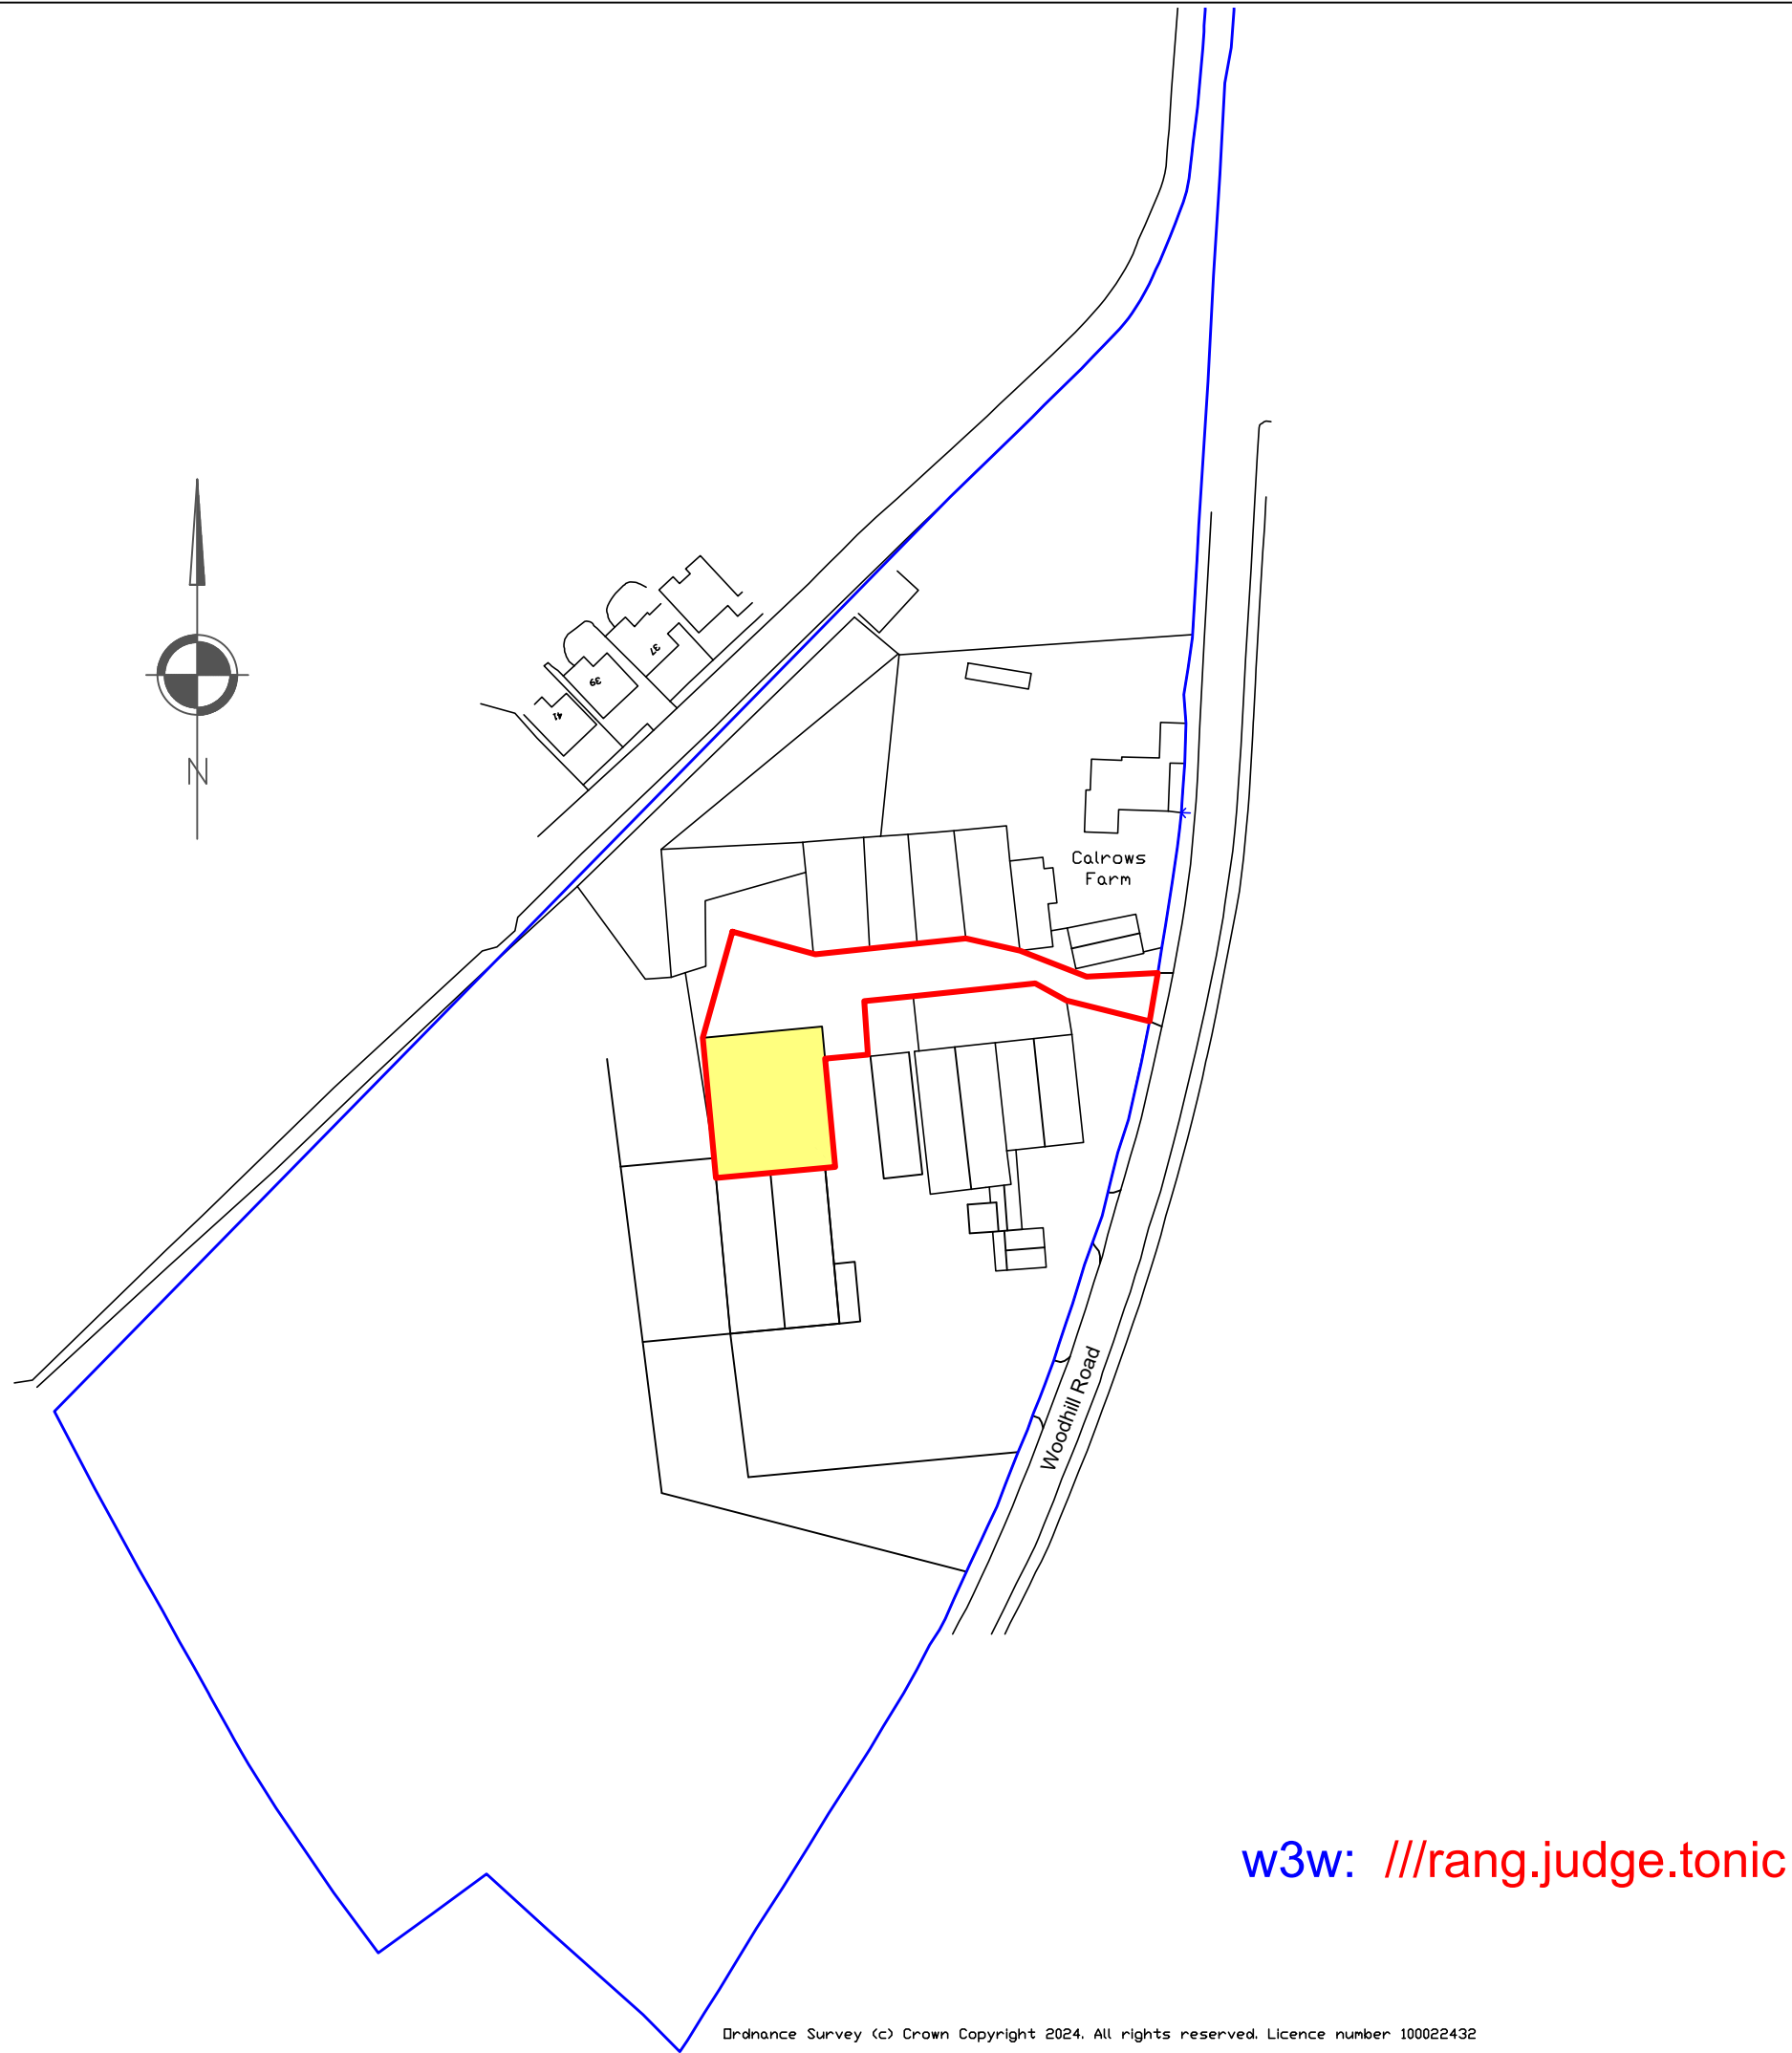

Notes:

All work is to be carried out to the latest current British standards Codes of Practice and recognised working practices.

All work and materials should comply with Health and Safety legislation.

All dimensions are in millimetres where explicitly shown otherwise.

The contractor should check and certify all dimensions as work proceeds and notify the architect of any discrepancies.

Do not scale off the drawings, if in doubt ask.

A: Red edge adjusted for turning circle. 17.11.2025

G H A Gary Hoerty Associates Gary Hoerty Associates Chartered Surveyors Suite 9 - Grindleton Business Centre The Spinney Grindleton Clitheroe Lancashire BB7 4DH T: 01200 449700 Email: info@ghaonline.co.uk							
Project: Ent/508/3668/FP Description: Planning - Proposed Agricultural Building at: Higher Woodhill Farm Woodhill Road Bury BL8 1BS							
Title: Location Plan							
Drawing No: Ent.508.3668.01						Drawn: MP	
Client: Mr. J. Entwistle							
Date: 30.07.25					Scale: 1:1250 @ A3		
Amendments:		A					