


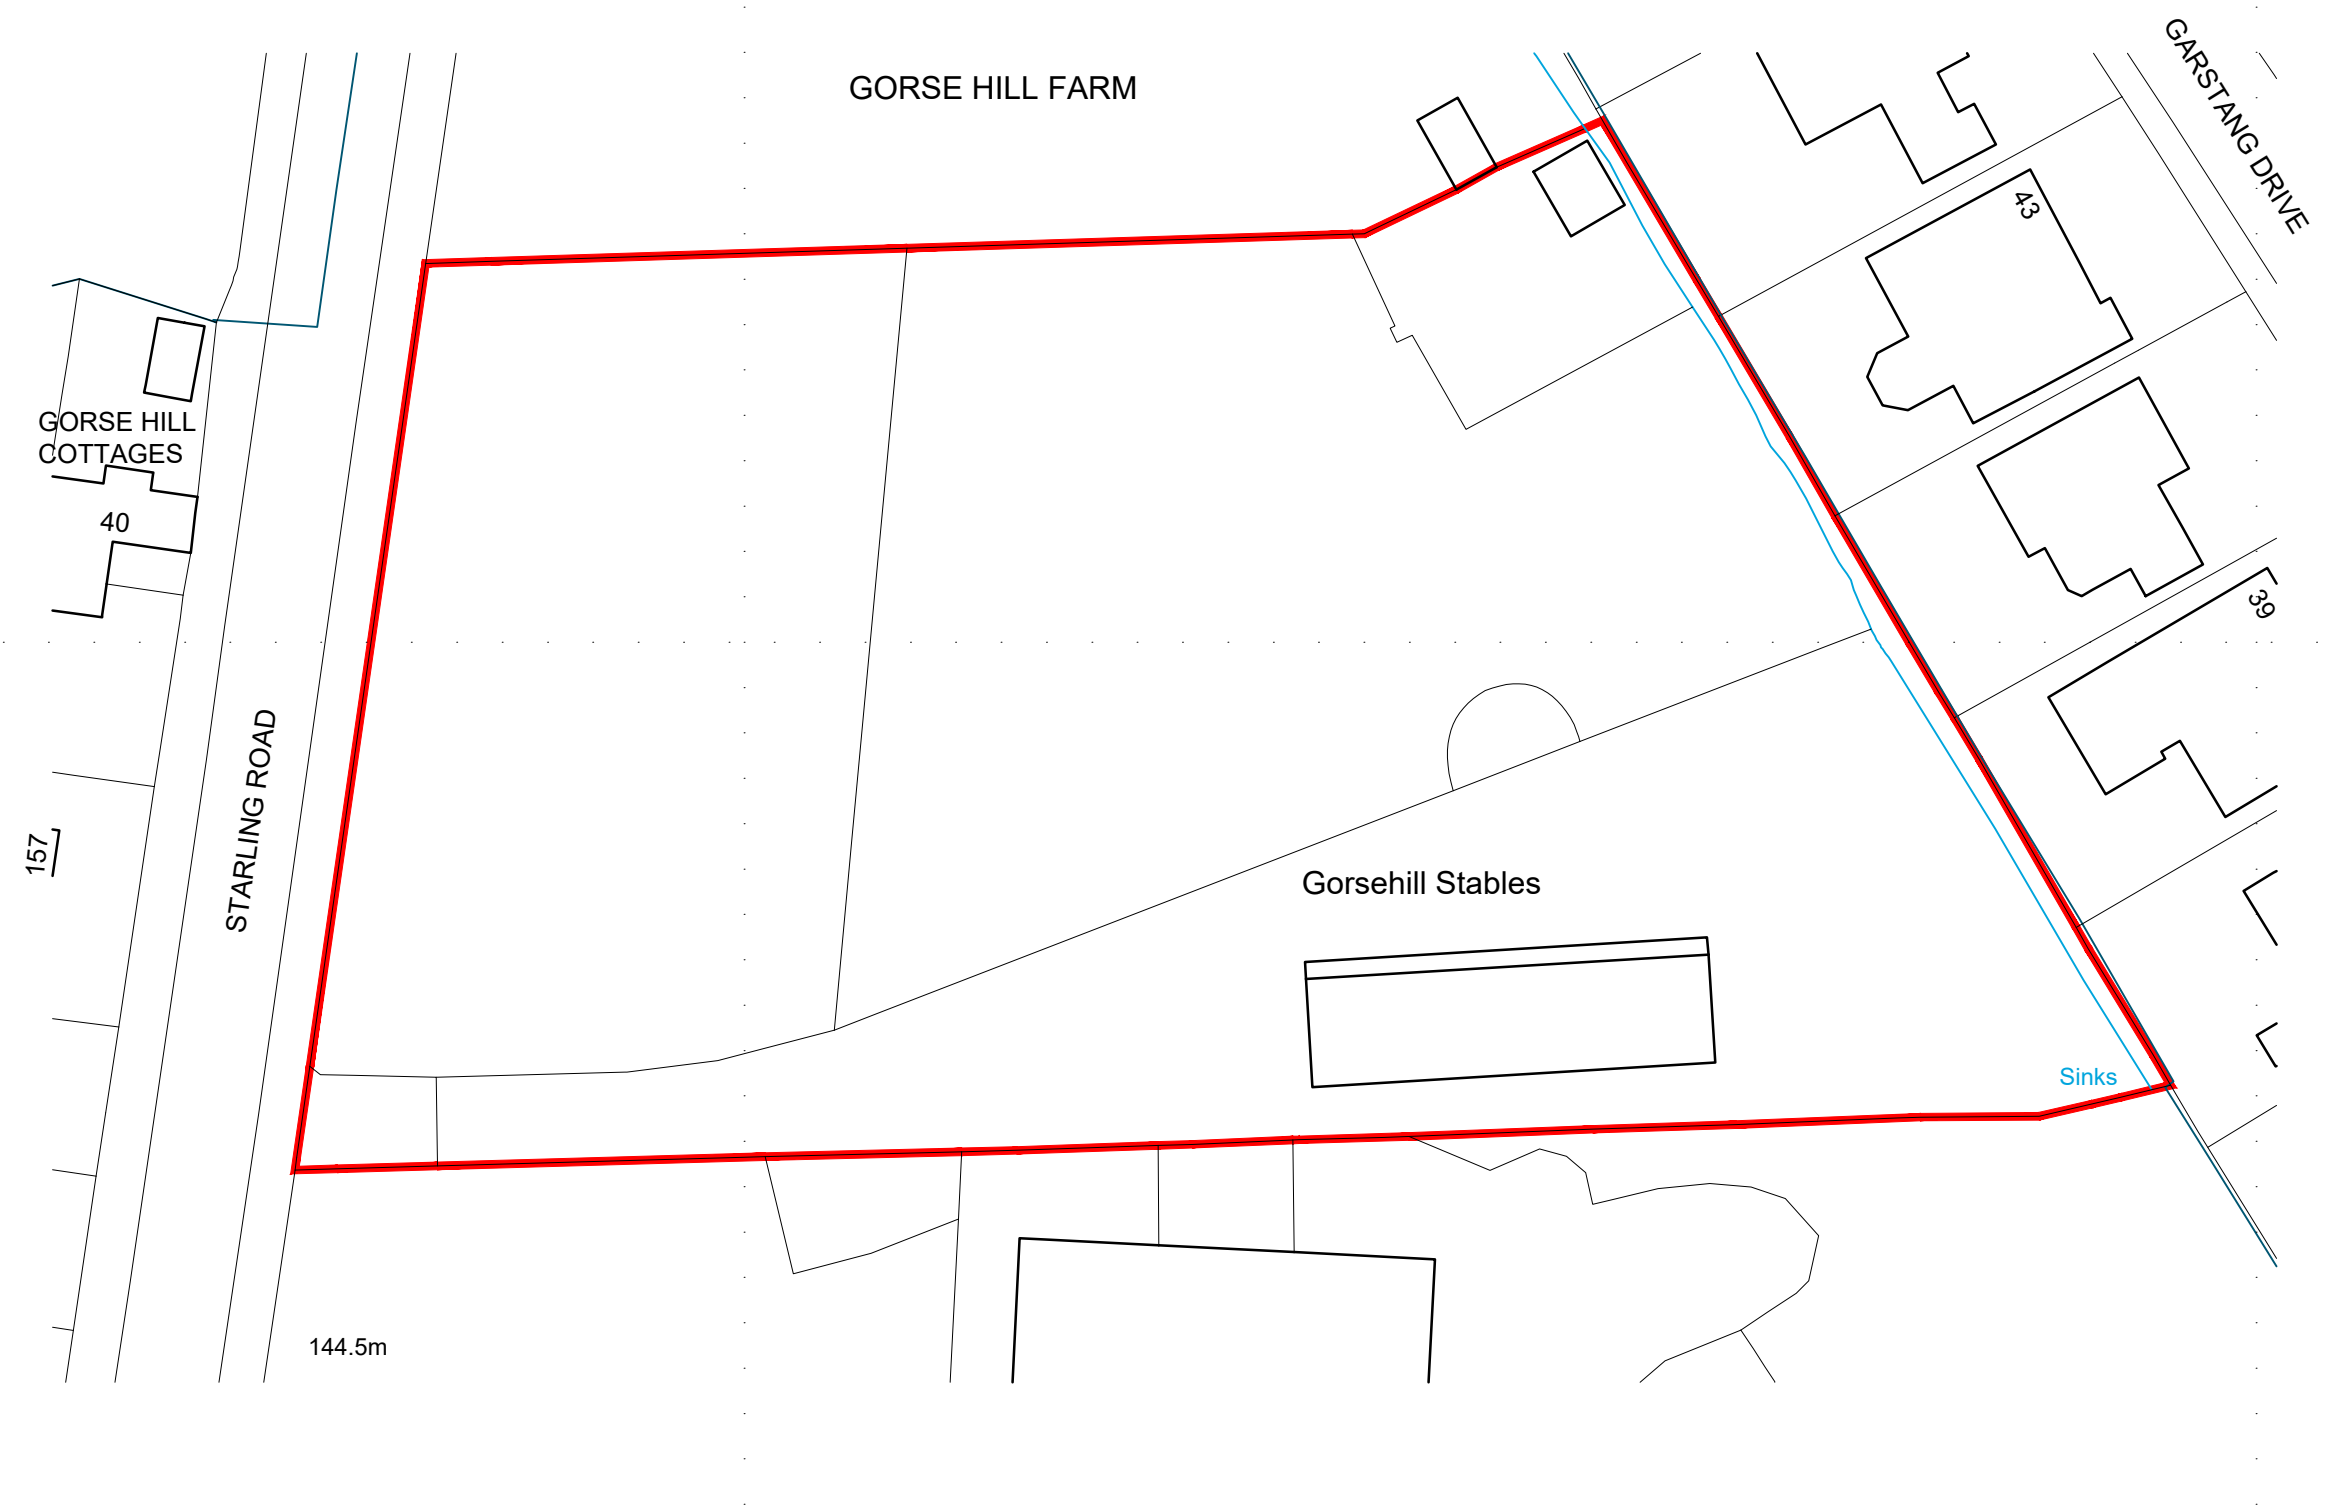


SITE LOCATION PLAN

Scale 1:500 @ A3
0 | 1 | 5 | 10 | 15 | 20 | 25m

- NOTES**
- This drawing is copyright. No unauthorised copying of drawing without the express permission of the architect.
 - Do not scale from prints. Use figure dimensions only.
 - Contractors to check all dimensions on site prior to commencement of works.
 - All works to be carried out in accordance with current statutory Health and Safety Regulations.
 - This drawing is to be read in conjunction with all relevant consultants' and / or specialists' drawings / documents and any discrepancies or variations are to be notified to the architect before affected work commences.

REVISION NOTES DATE

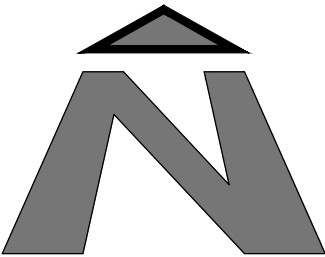

Project	HOUSING DEVELOPMENT: GORSE HILL STABLES, STARLING ROAD, BURY
Drawing	SITE LOCATION PLAN
Client	FORT GROUP LTD.
Drawn	CPS
Scale	1:500 @ A3
Drg. No.	25/679-01
Drg. Size	A3
Date	OCT 2025

JOHN HOLT ARCHITECTS LTD.

3 MANCHESTER ROAD BURY LANCASHIRE BL9 0DR
TELEPHONE 0161 764 8314 FACSIMILE 0161 764 6995
E-MAIL mail@holtarchitects.co.uk
DO NOT SCALE DRAWING