


4 Front - Proposed
1 : 100


5 Left Side - Proposed
1 : 100

6 Rear - Proposed
1 : 100


7 Right Side - Proposed
1 : 100

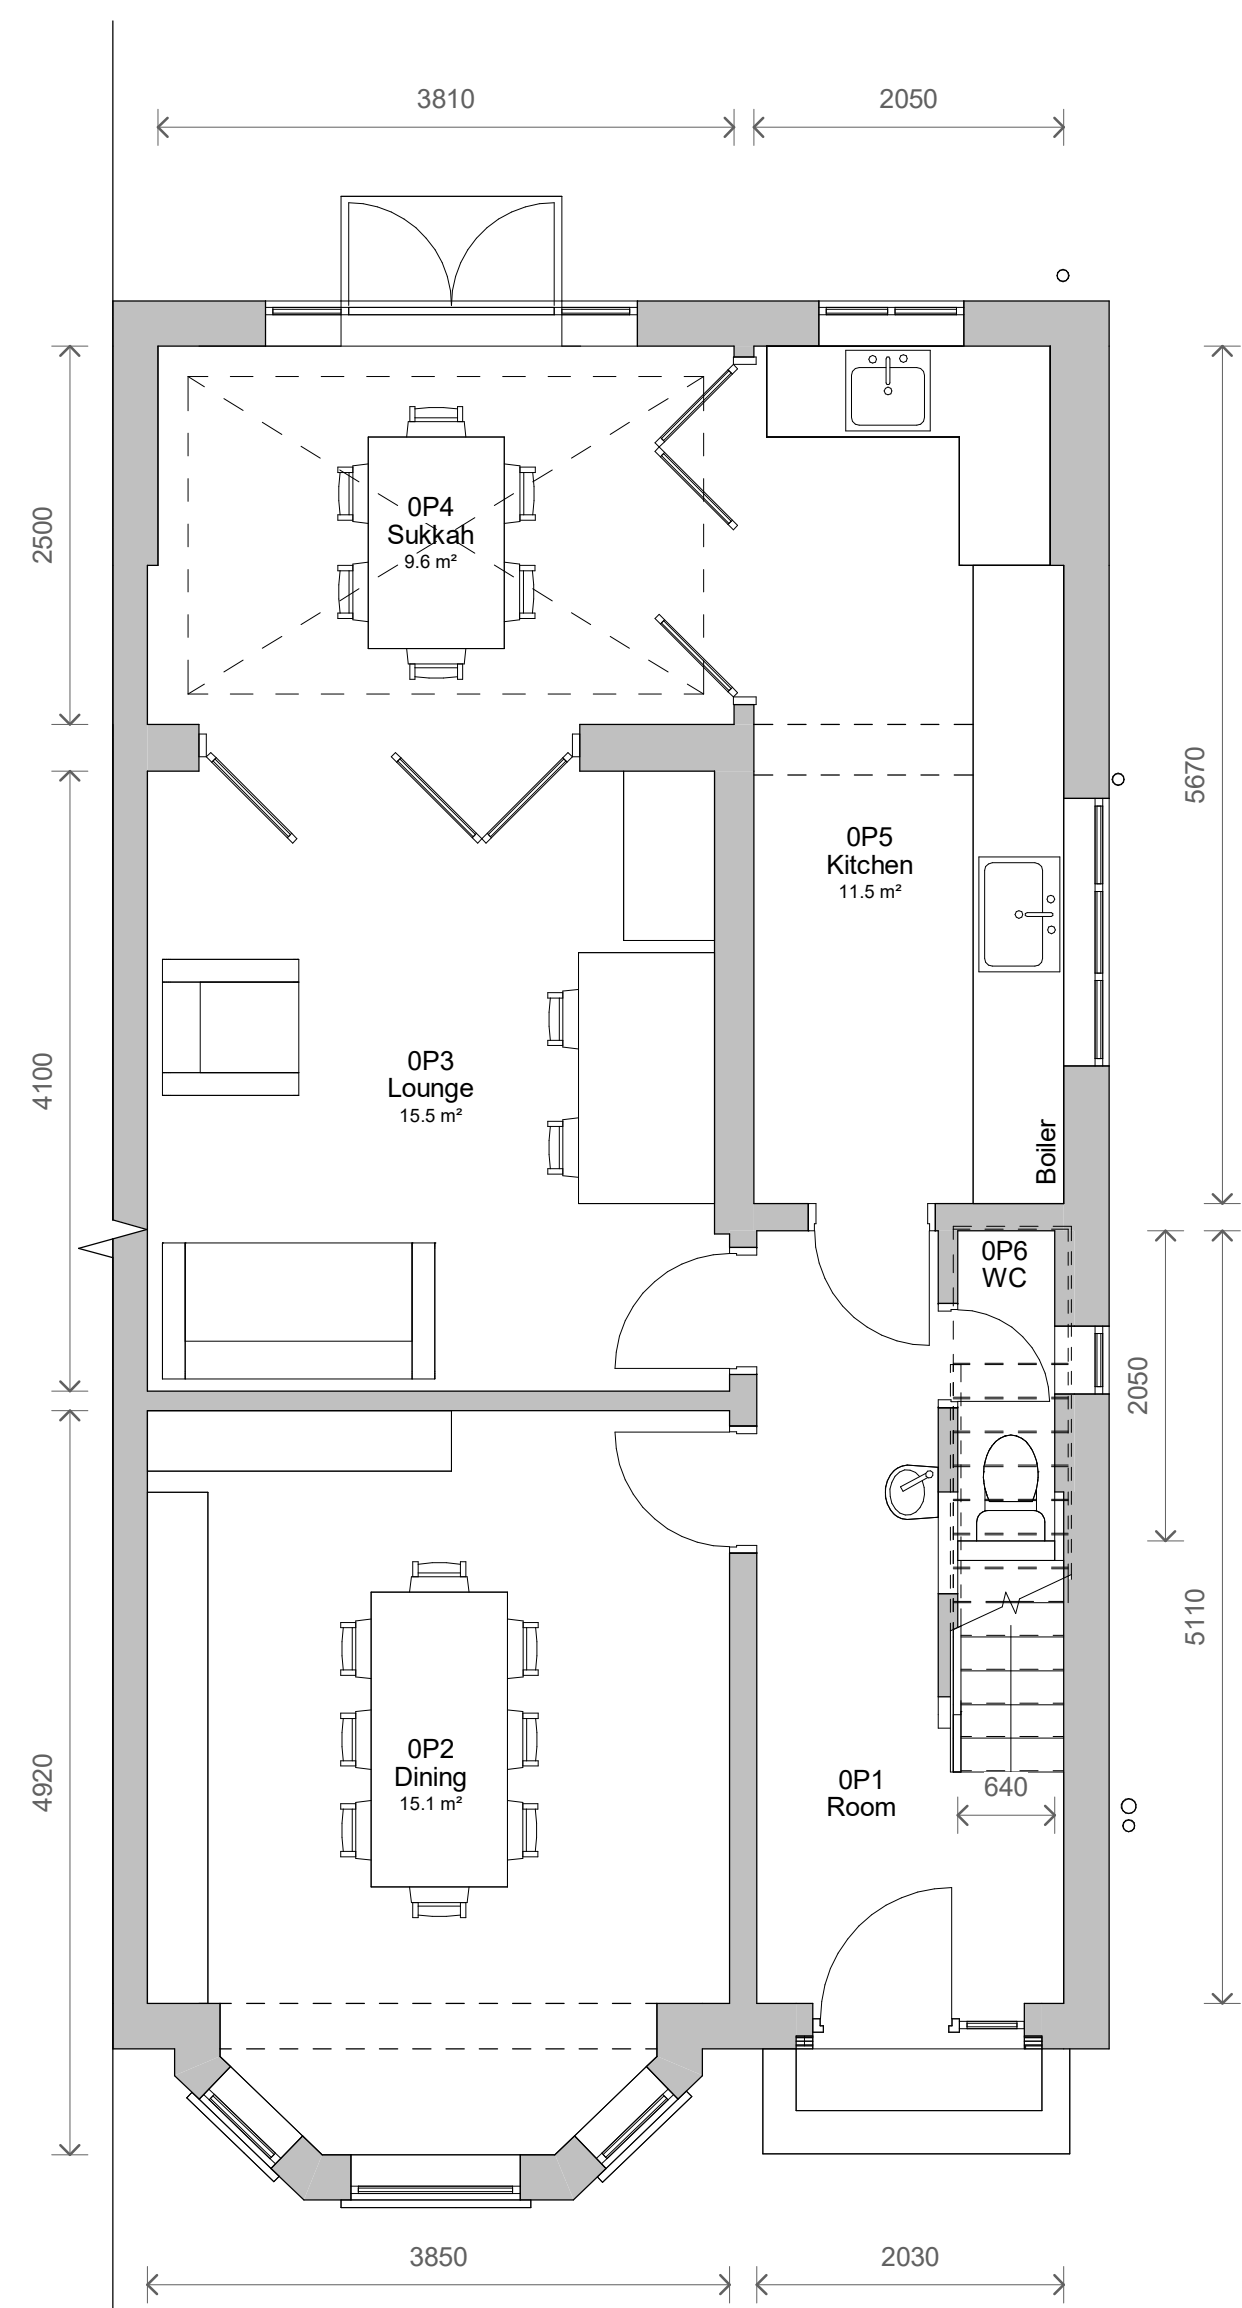


1 Level 0 - Proposed
1 : 50

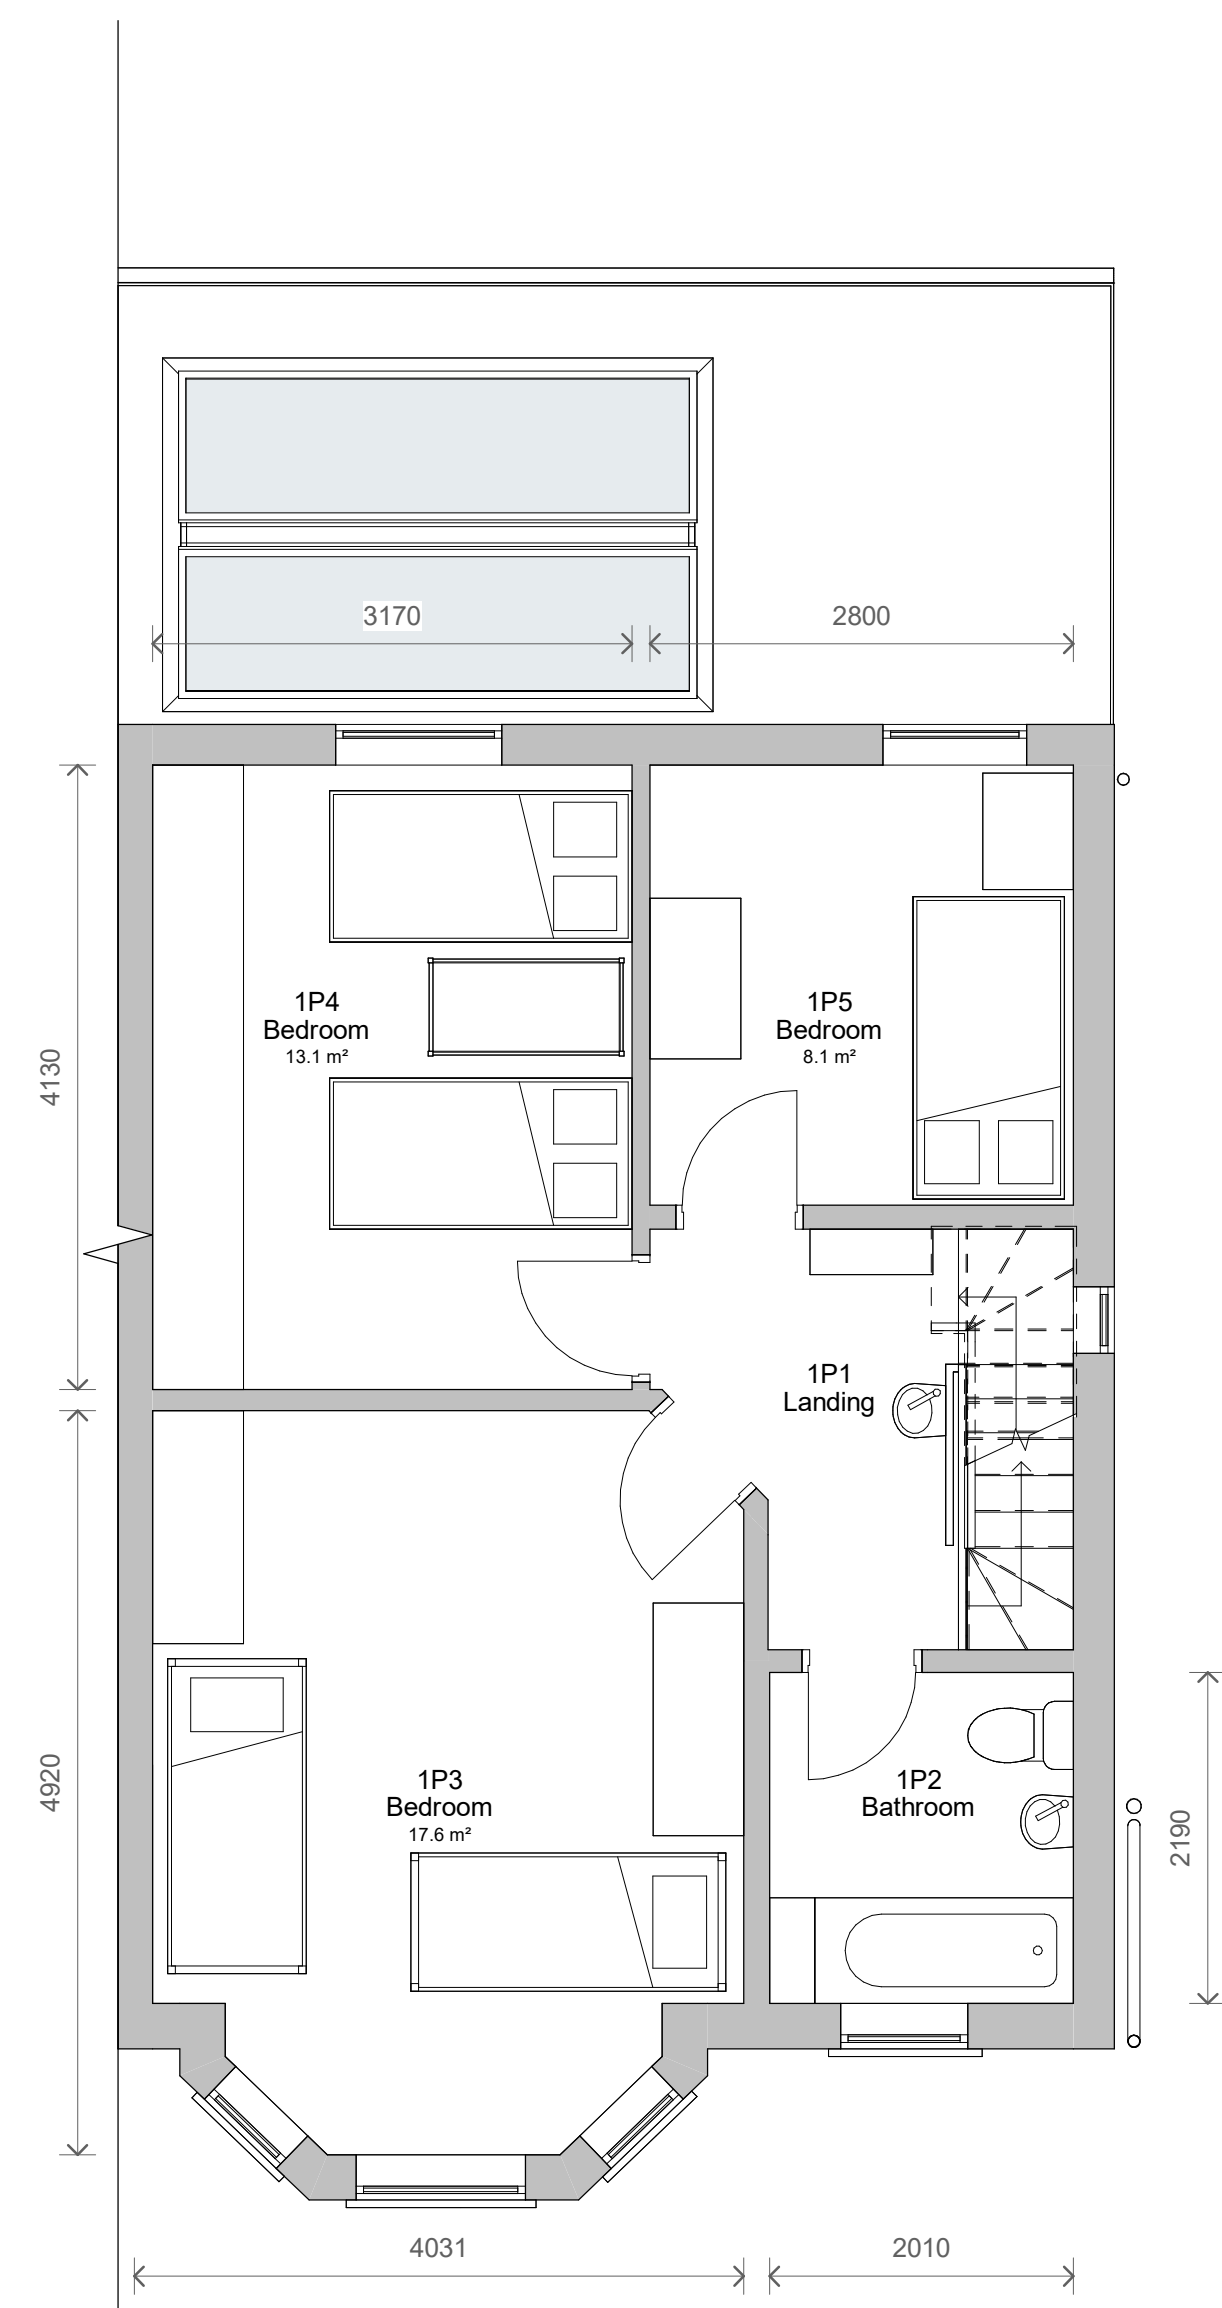


2 Level 1 - Proposed
1 : 50

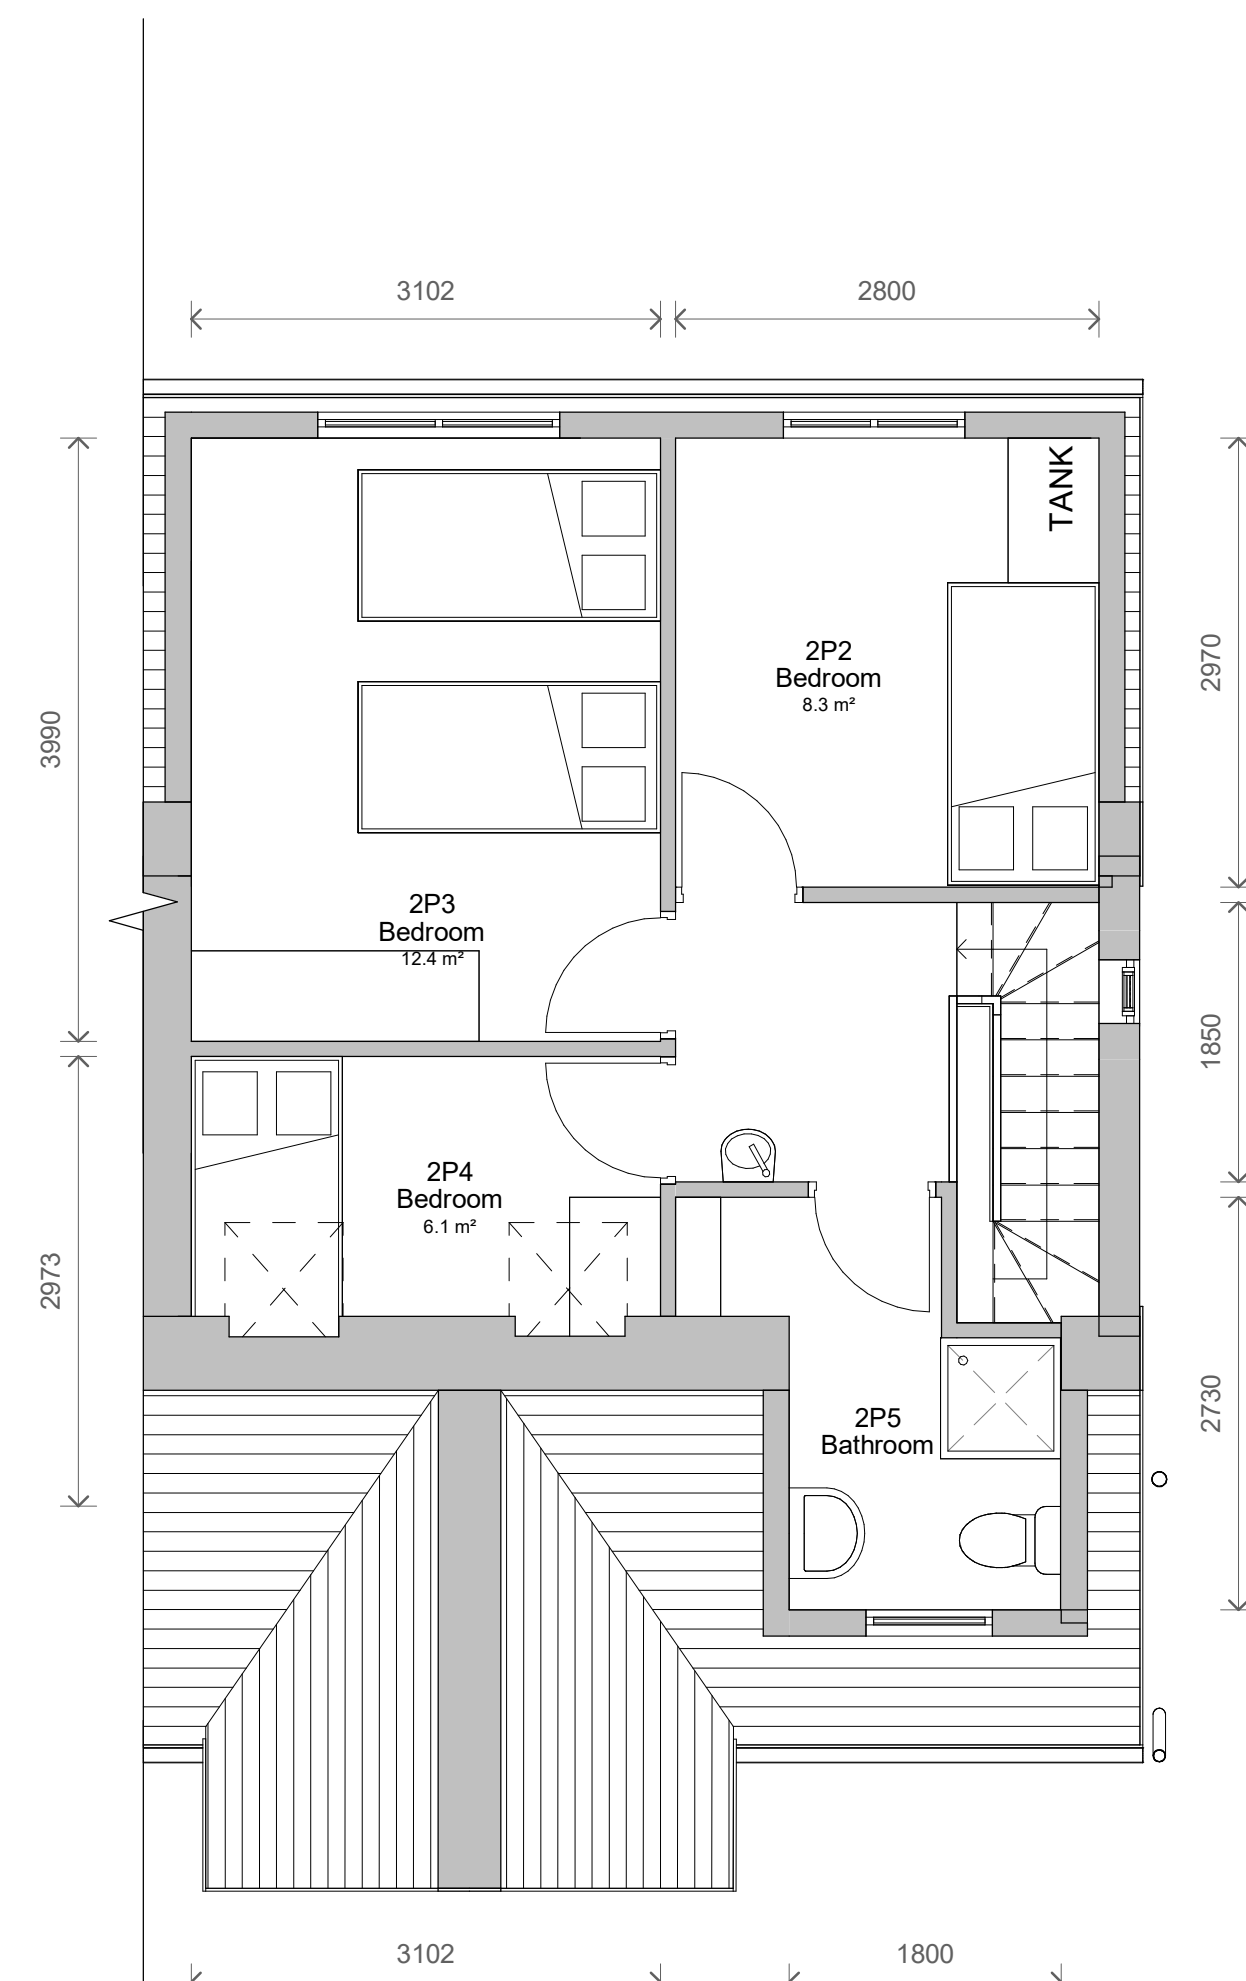

3 Level 2 - Proposed
1 : 50

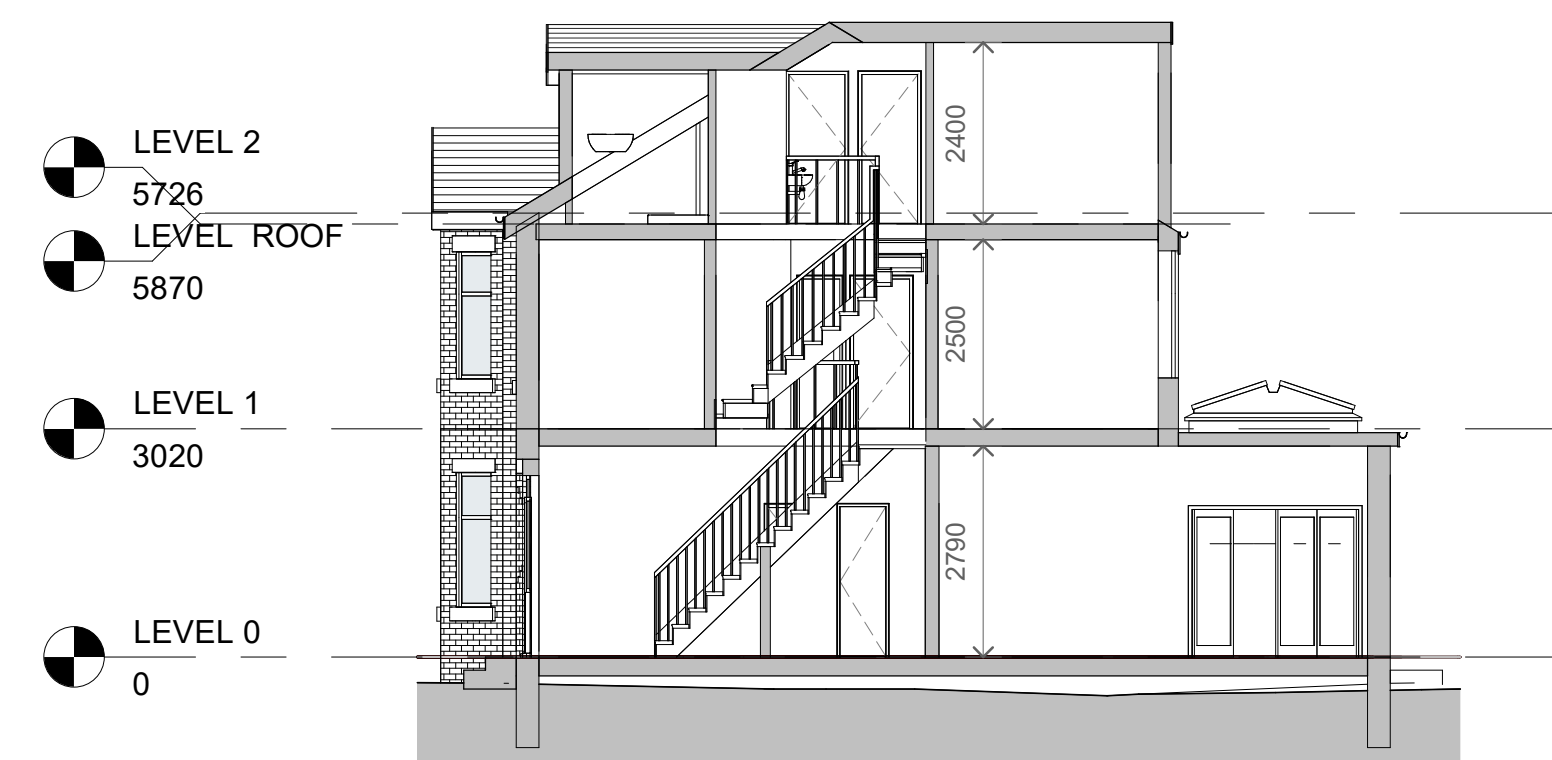

8 Proposed Heights
1 : 100

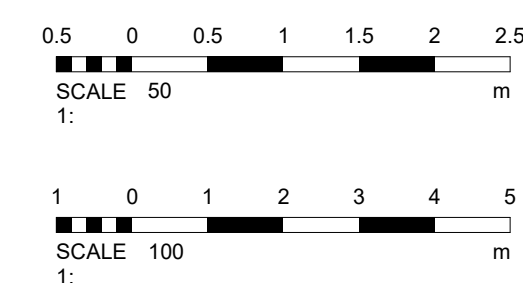

3	Revised Plans	21/12/2023
2	Revised Plans	19/09/2023
1	Revised Plans	13/09/2023
No.	Description	Date

PROJECT 14 Princess Avenue		
TITLE Proposed Plans and Elevations		
CLIENT Cohen		
STATUS DESIGN		
DRAWN BY CB	DATE 31/08/2023	SCALE (@ A1) As indicated
PROJECT NUMBER GSS23090.1	DRAWING NUMBER 003	REV 3
GOLD SKETCH S T U D I O S www.goldsketch.co.uk info@goldsketch.co.uk 0161 792 9595		
NOTES © COPYRIGHT ALL RIGHTS RESERVED. THIS DRAWING MUST NOT BE REPRODUCED WITHOUT PRIOR WRITTEN CONSENT. DRAWING TO BE USED FOR THE STATUS INDICATED ONLY. NO CONFIRMED ON SITE. ANY DISCREPANCIES TO BE REPORTED TO THE ALL DIMENSIONS ARE TO THE CENTER LINE OF THE WORK. ALL WORK AND MATERIALS TO BE IN ACCORDANCE WITH CURRENT BUILDING REGULATIONS, RELEVANT CODES OF PRACTICE AND BRITISH STANDARDS. ALL DIMENSIONS ON THIS DRAWING ARE IN MILLIMETERS UNLESS OTHERWISE STATED.		