


DRAWING PRODUCED FOR
PLANNING PURPOSES ONLY.

DO NOT SCALE FROM THIS
DRAWING



Proposed Junction of
Redwing Road and Byron Road

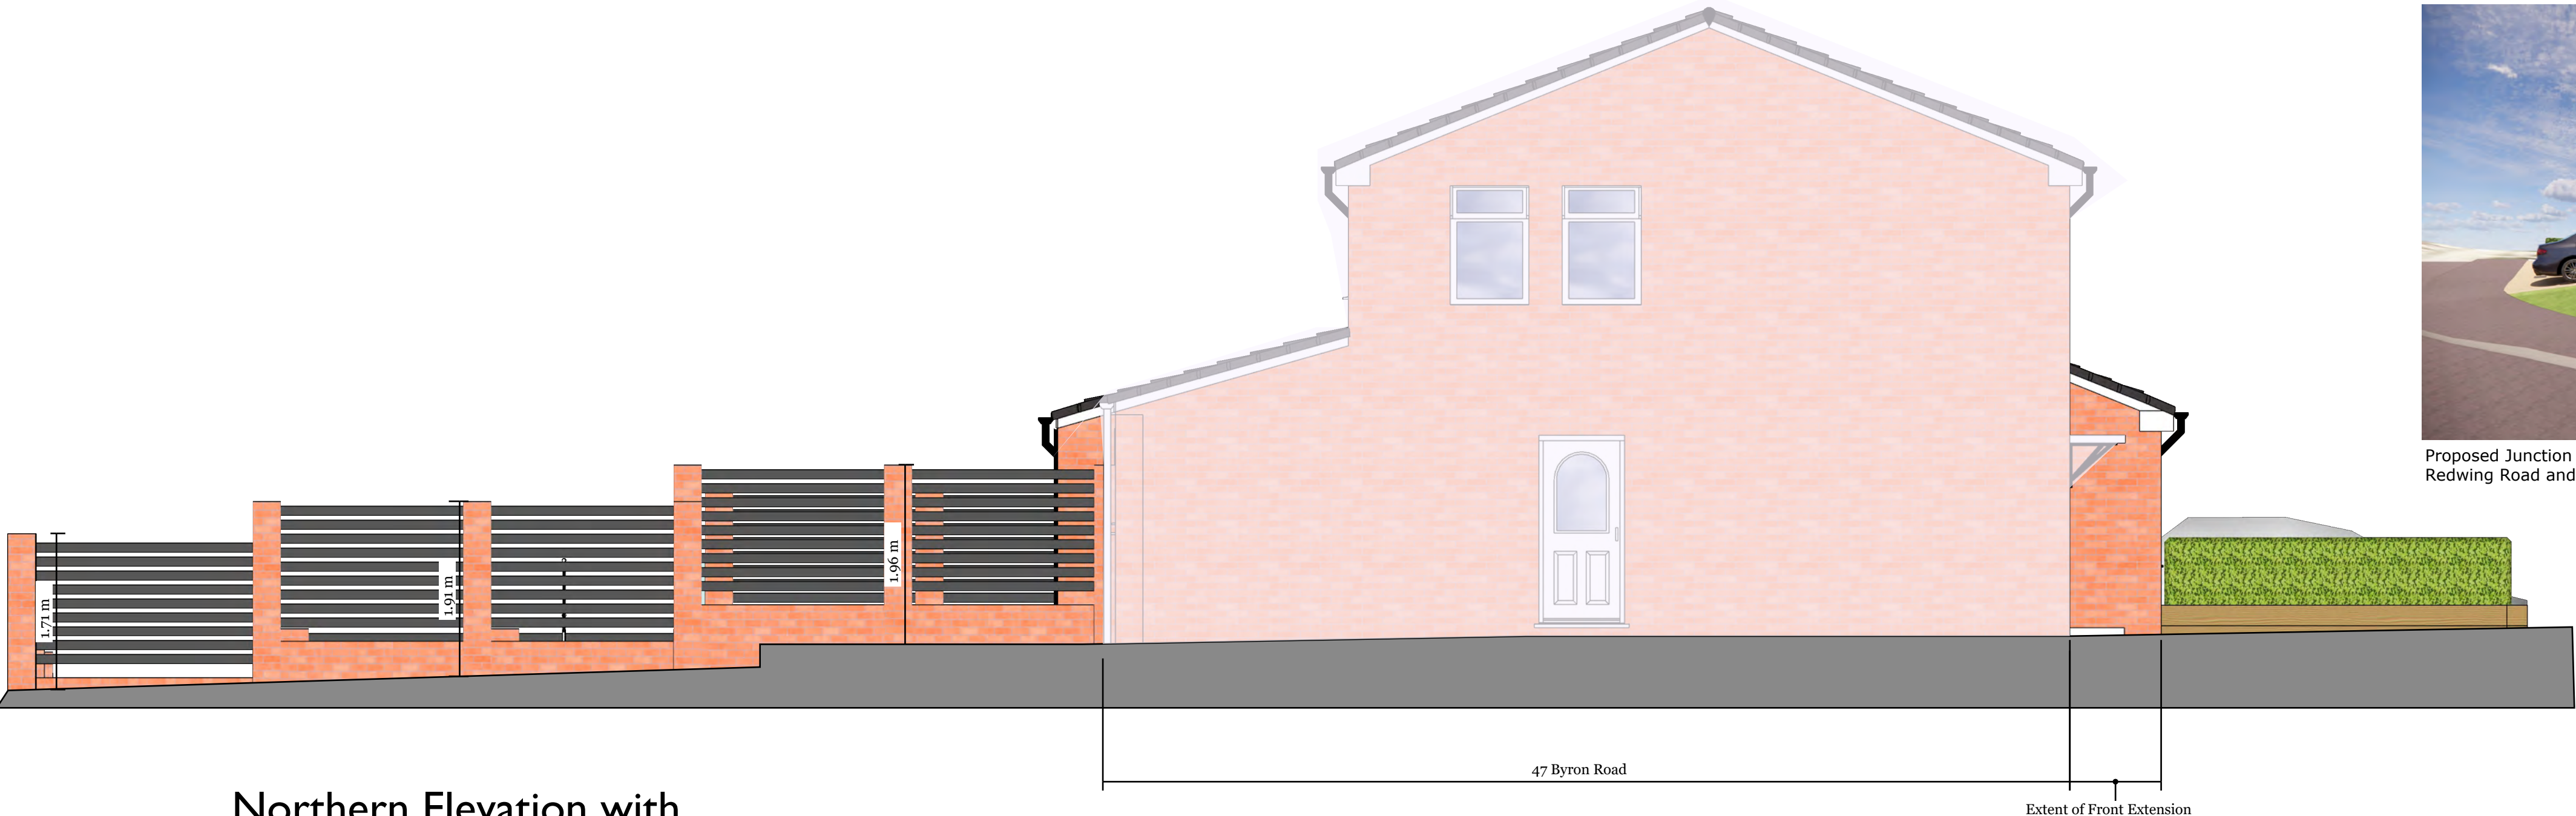

Northern Elevation with
Neighbouring Property
(47 Byron Road)



View from footpath
outside No.2 Redwing Road



View from footpath
outside No.1 Redwing Road



Eastern Fence
(1 Redwing Road)



Architecture &
Interior Design

15 Springside View
Bury, BL8 4LU
Tel: 0161 704 4069

Company No. 13615864

hello@homeorganise.me

<https://www.homeorganise.me>

CLIENT
Mr. A. Hogan


PROJECT
49 Byron Road
Greenmount, Bury BL8 4EN

DRAWING TITLE:
Proposed Elevations
Sheet 2

DRAWING NUMBER: 0013/01_09
REV: A

DATE:
12/05/23

Scale @ A1
1:50

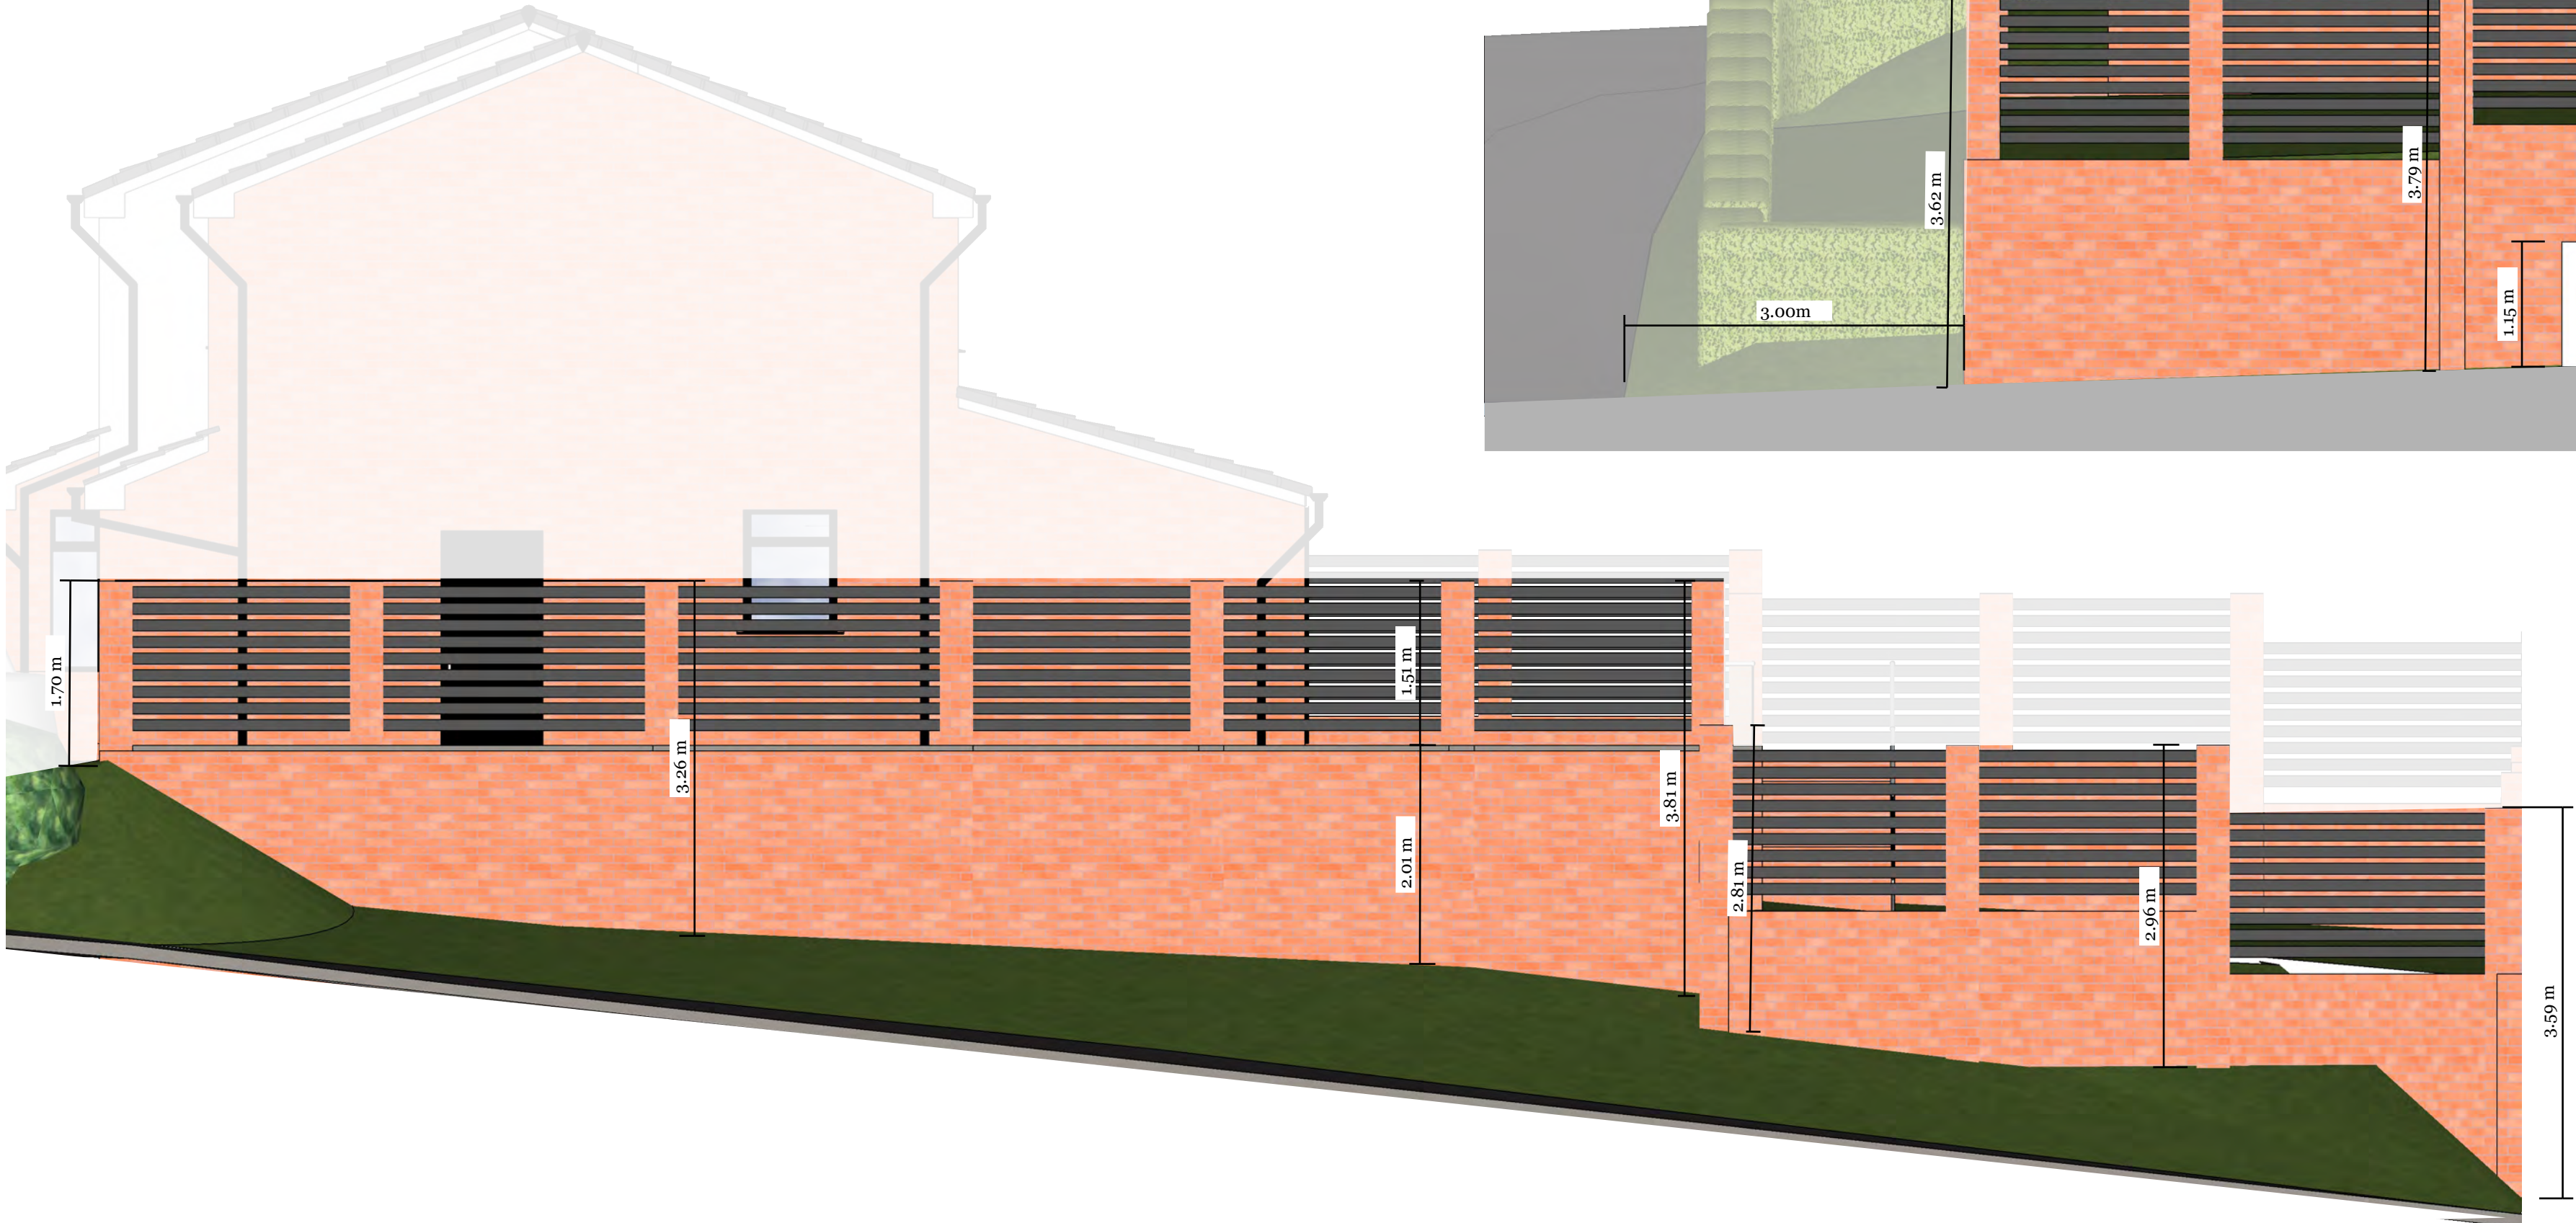

Southern Fence
(Redwing Road)

